TRACT NO. 7727

BEING A SUBDIVISION OF A PORTION OF THE SOUTH WEST 1/4 OF SECTION 10, TOWNSHIP 1 NORTH RANGE 4 WEST, SAN BERNARDINO MERIDIAN, UNSURVEYED, BEING WITHIN THE MUSCUPIABE RANCHO IN THE CITY OF SAN BERNARDINO AS PER PLAT RECORDED IN BOOK 7 OF MAPS, PAGE 3, RECORDS OF SAN BERNARDINO COUNTY IN THE CITY OF SAN BERNARDINO, CALIFORNIA

MARCH 1966

LOCKWOOD ENGINEERING AND SURVEYING COMPANY INC.

NOTES:

- ○ INDICATES 1" I.P. TAGGED R.C.E. #9101 SET UNLESS OTHERWISE SHOWN
- ● INDICATES MONUMENT FOUND.
- Ⓑ INDICATES MONUMENT TIED OUT.
- P.U.E. INDICATES PUBLIC UTILITY EASEMENT.
- B.S.L. INDICATES BUILDING SETBACK LINE.
- BASIS OF BEARINGS IS THE NORTH LINE OF LOTS 6, 7, 8 & 9 OF TRACT NO 7245 M.B. 92/17,18 BEARING N 62° 29' 48" W
- 2"x2" REDWOOD STAKES PAINTED WHITE AND TAGGED R.C.E. #9101 SET AT ALL LOT CORNERS UNLESS OTHERWISE SHOWN.
- TRACT HAS 23 LOTS.

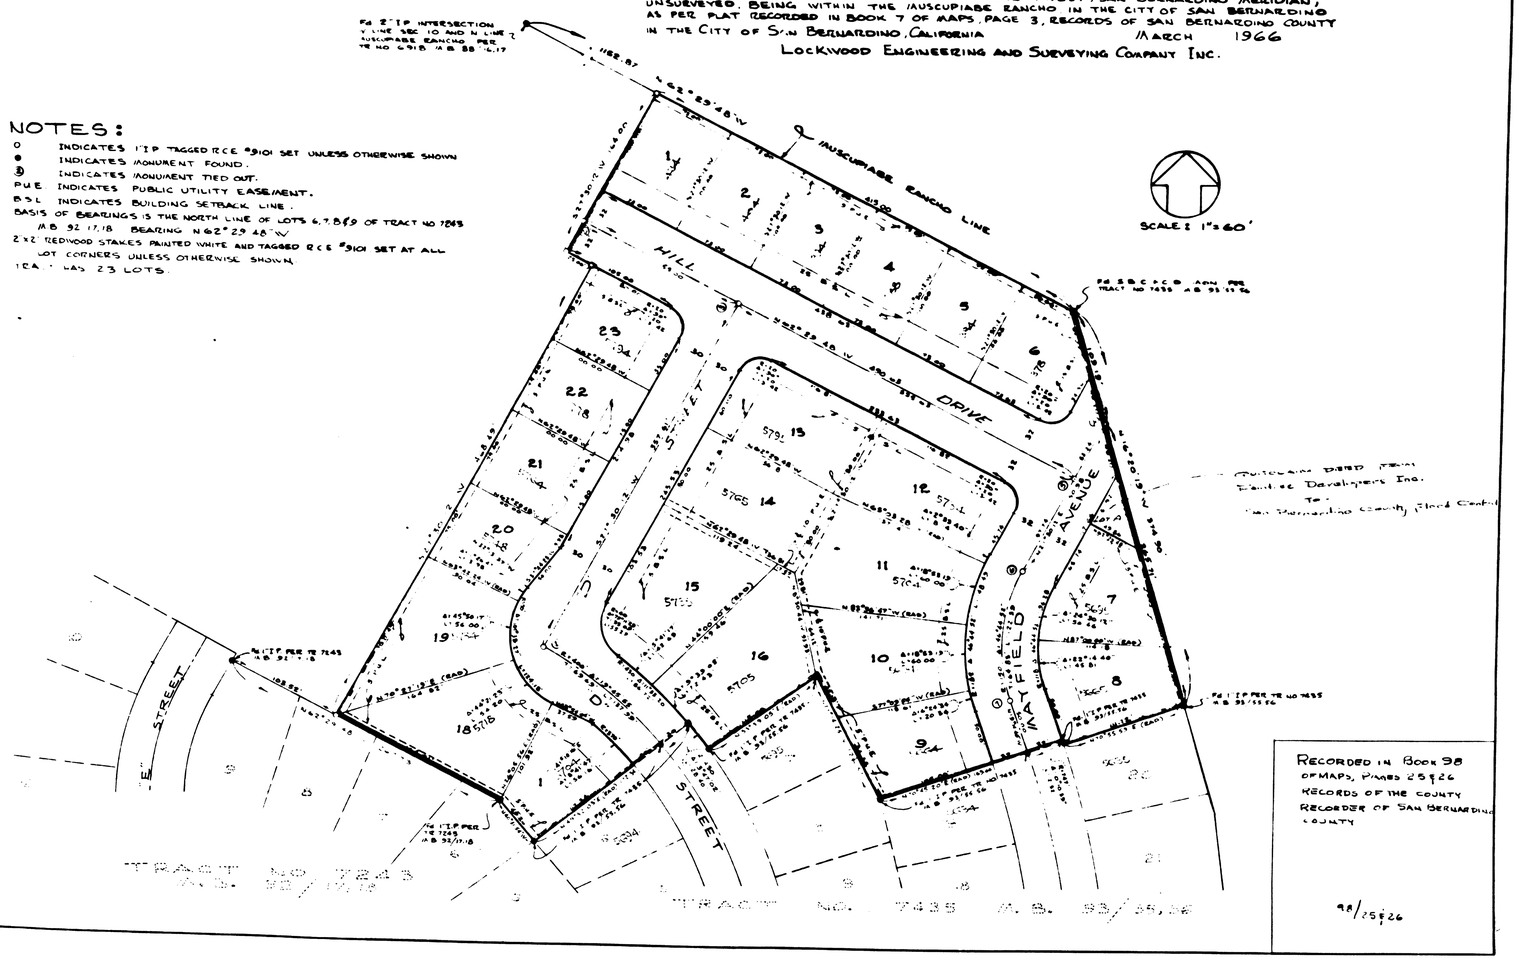

RECORDED IN BOOK 98 OF MAPS, PAGES 25 & 26 RECORDS OF THE COUNTY RECORDER OF SAN BERNARDINO COUNTY

98/25 & 26

4013 753-A