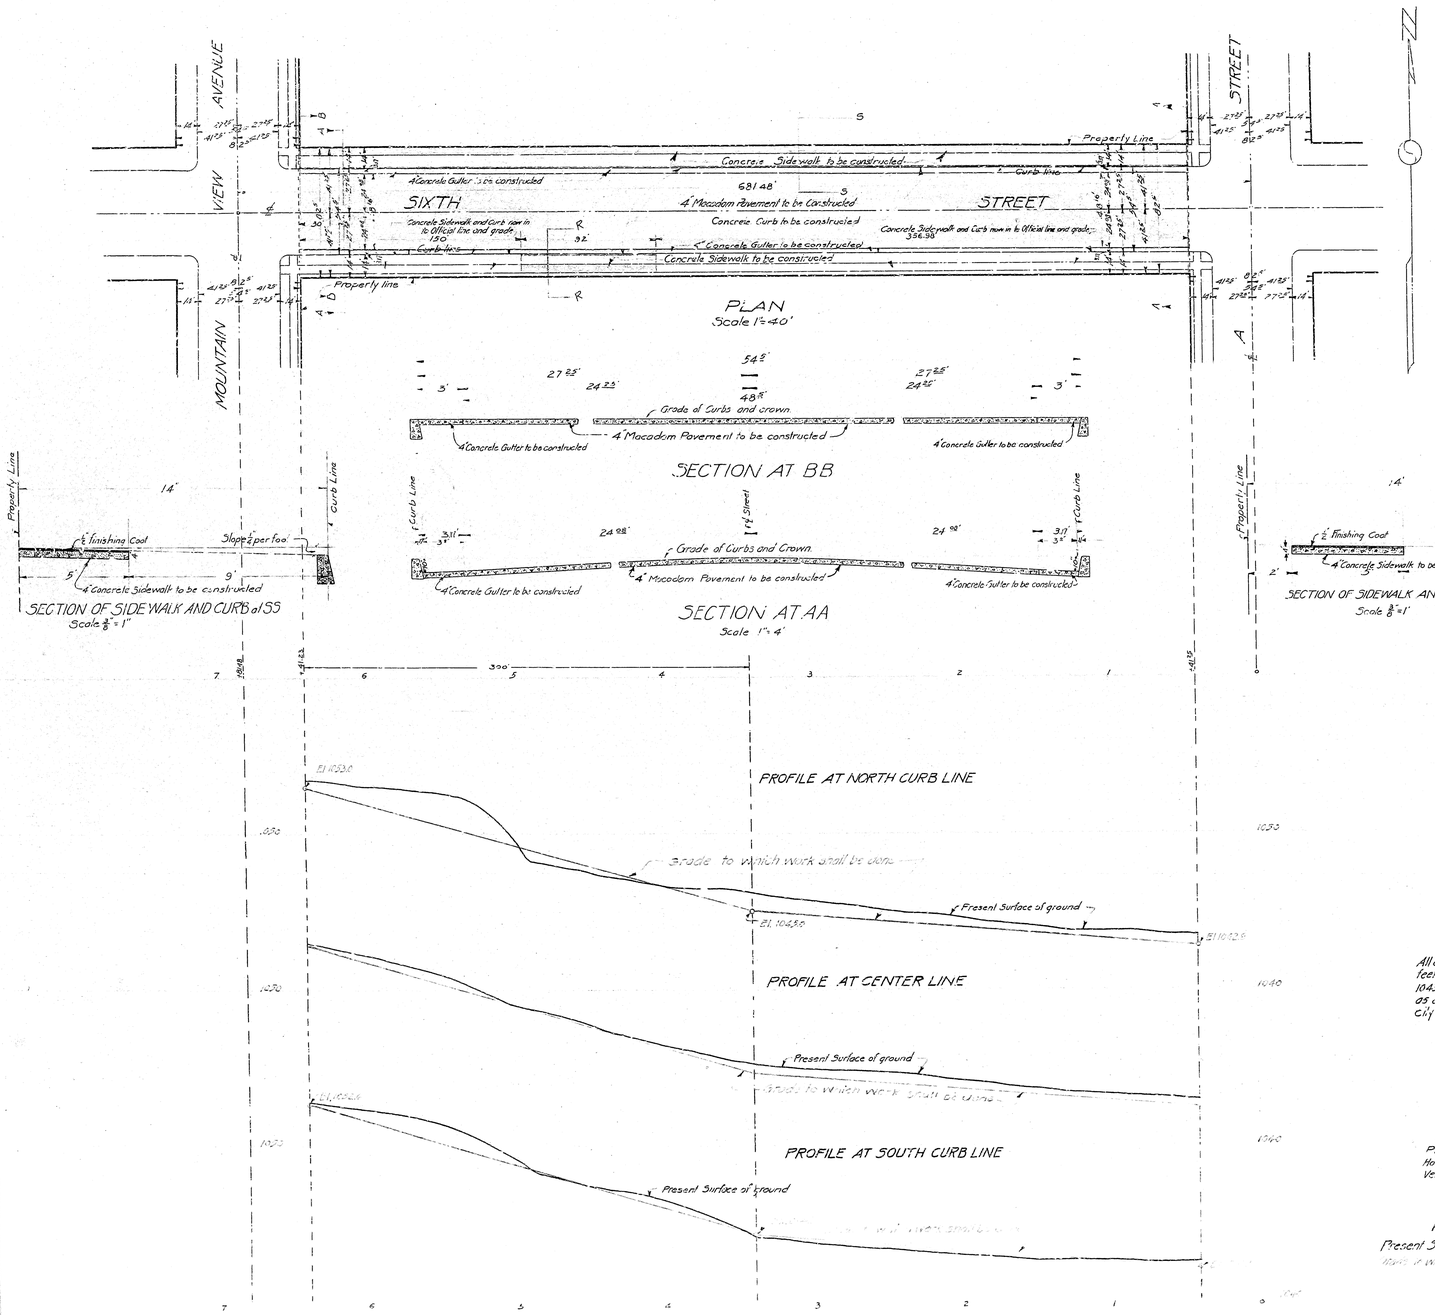

PLAN No 756
FOR THE
IMPROVEMENT OF SIXTH STREET
BETWEEN
A STREET AND MOUNTAIN VIEW AVENUE
IN THE
CITY OF SAN BERNARDINO, CALIFORNIA

April 29, 1925

C.E. Johnson.
City Engineer.

Title of 6th Street to the City of San Bernardino is by dedication of the City of San Bernardino, recorded in Book 7, Page 1 of maps in the office of the Recorder San Bernardino County, California.

Grade of 6th Street established by ordinance No 948 dated 3/.

Plan Adopted____ _____ _____ _____

Width of Sidewalks established April 27, 1925 - Ordinance No. 1190

LEGEND

"or in. means inch or inches
' or ft. means foot or feet
No means number.
El means elevation
Concrete sidewalk to be constructed shown thus in plan ▭ thus in section
Concrete Curb to be constructed shown thus in plan ▬ thus in section
Concrete Gutter to be constructed shown thus in plan ▭ thus in section
4" Macadam Pavement to be constructed shown thus in plan ▭ thus in section
℄ means Center Line

All elevations shown in Red figures are in feet and are above a plane which is 1045.28 feet below the City Bench Mark as established by ordinance 383 of the city of San Bernardino

PROFILE SCALE
Horizontal 1"=40'
Vertical 1"=4

PROFILE LEGEND
Present Surface of ground shown by black lines
Grade to which work shall be done

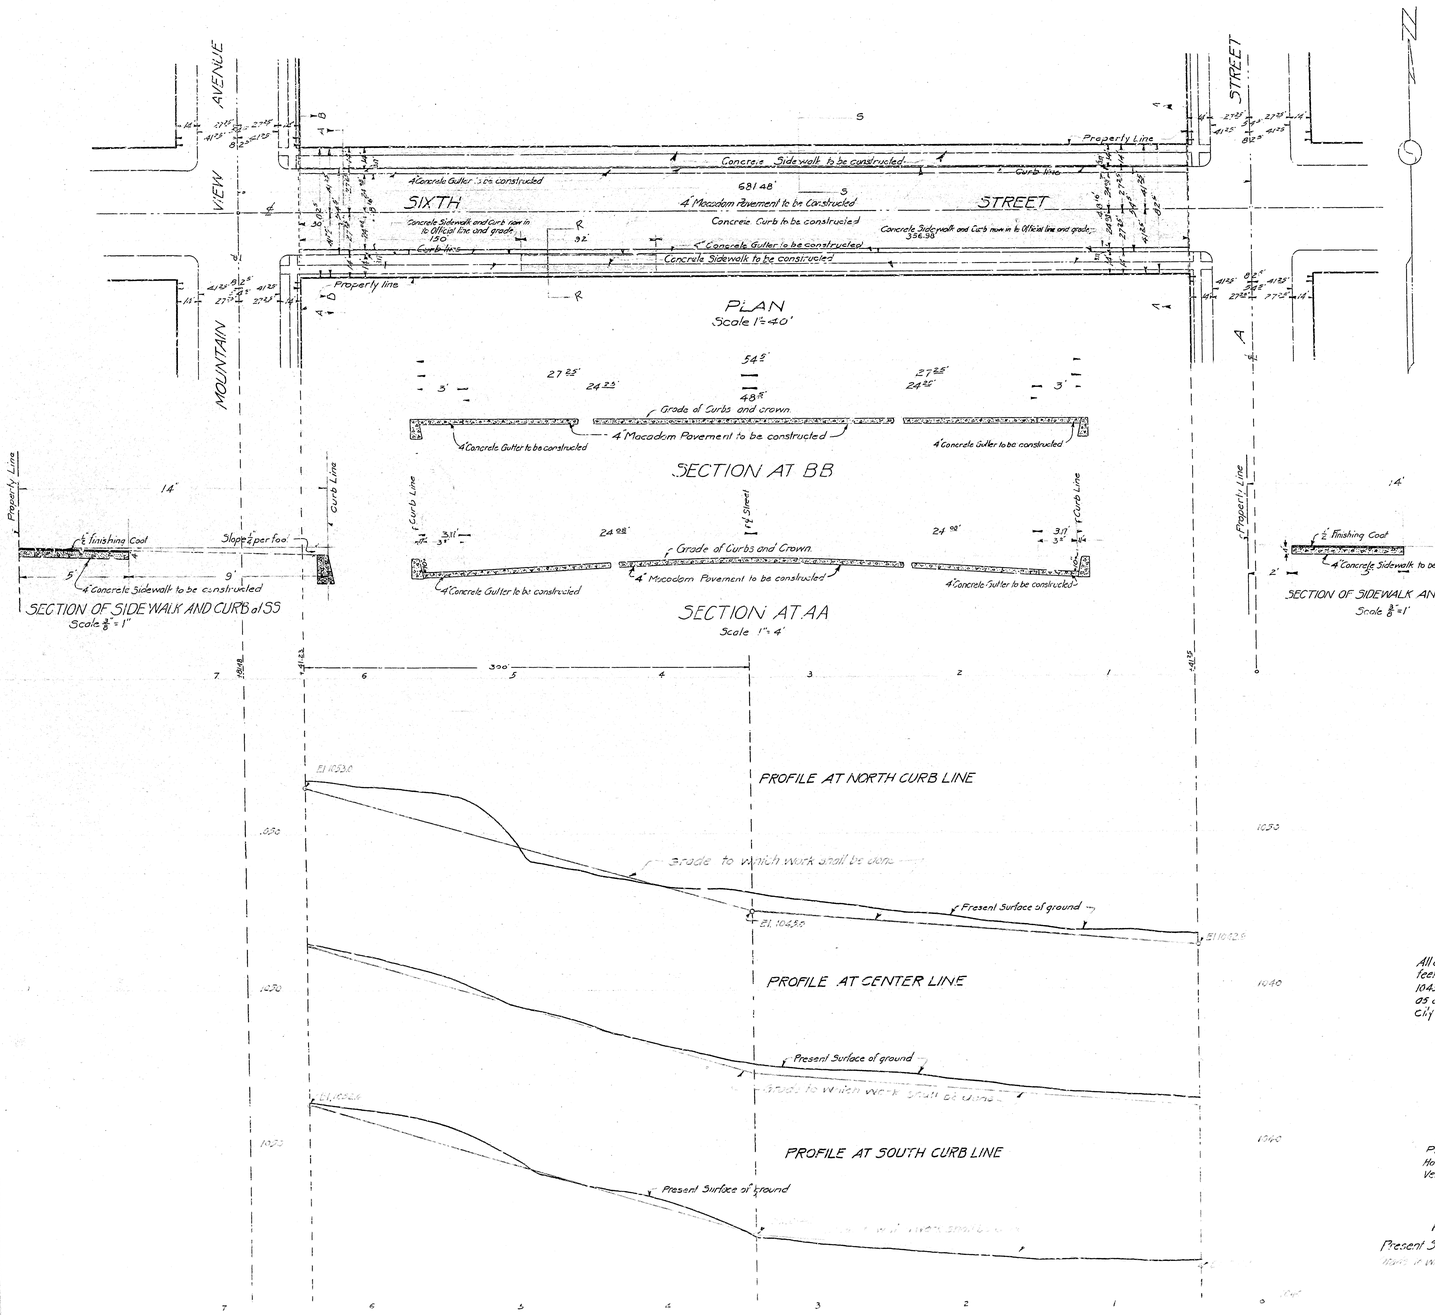

PLAN No 756
FOR THE
IMPROVEMENT OF SIXTH STREET
BETWEEN
A STREET AND MOUNTAIN VIEW AVENUE
IN THE
CITY OF SAN BERNARDINO, CALIFORNIA

April 29, 1925

C.E. Johnson.
City Engineer.

Title of 6th Street to the City of San Bernardino is by dedication of the City of San Bernardino, recorded in Book 7, Page 1 of maps in the office of the Recorder San Bernardino County, California.

Grade of 6th Street established by ordinance No 948 dated 3/.

Plan Adopted____ _____ _____ _____

Width of Sidewalks established April 27, 1925 - Ordinance No. 1190

LEGEND

"or in. means inch or inches
' or ft. means foot or feet
No means number.
El means elevation
Concrete sidewalk to be constructed shown thus in plan ▭ thus in section
Concrete Curb to be constructed shown thus in plan ▬ thus in section
Concrete Gutter to be constructed shown thus in plan ▭ thus in section
4" Macadam Pavement to be constructed shown thus in plan ▭ thus in section
℄ means Center Line

All elevations shown in Red figures are in feet and are above a plane which is 1045.28 feet below the City Bench Mark as established by ordinance 383 of the city of San Bernardino

PROFILE SCALE
Horizontal 1"=40'
Vertical 1"=4

PROFILE LEGEND
Present Surface of ground shown by black lines
Grade to which work shall be done