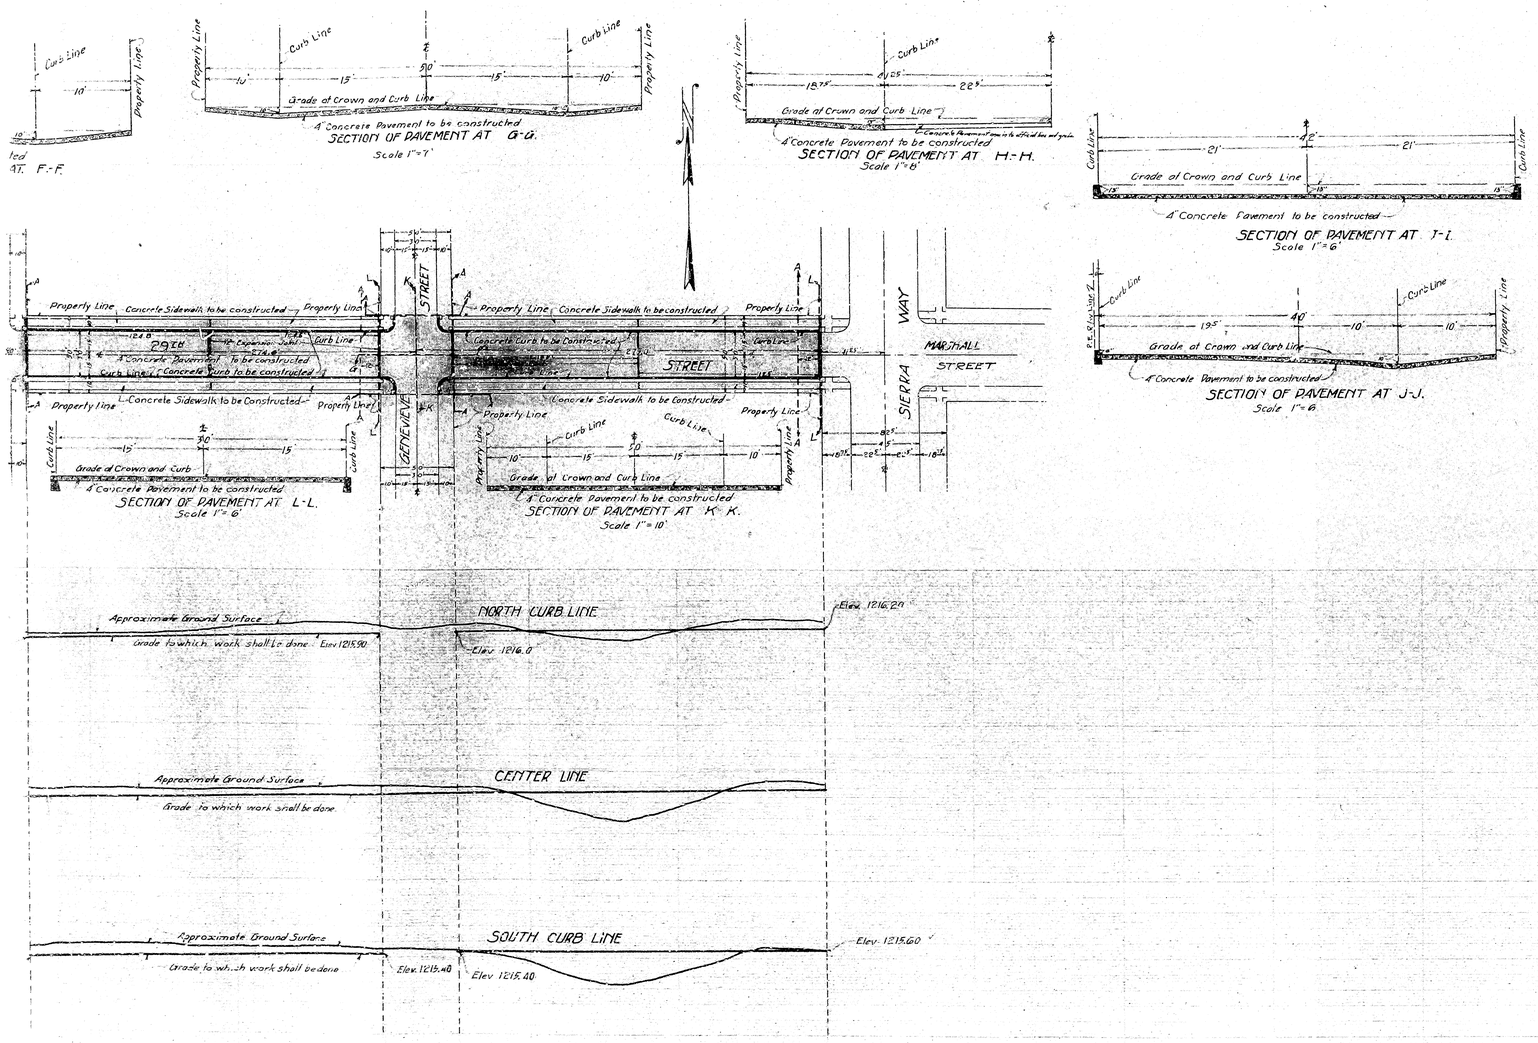

PLAN Nº 758
FOR THE IMPROVEMENT OF STREETS IN AND AROUND
MOUNTAINAIR HEIGHTS
SUBDIVISION
29TH ST-FROM SIERRA WAY TO MOUNTAIN VIEW AVE
MOUNTAIN VIEW AVE, FROM 29TH ST. TO ARROWHEAD SQUARE
ARROWHEAD SQUARE FROM SIERRA WAY TO MOUNTAIN VIEW AVENUE
GENEVIEVE ST FROM 29TH ST, TO ARROWHEAD SQUARE
IN THE
CITY OF SAN BERNARDINO CALIFORNIA

February 1925
Scale as Shown

C.E. Johnson
City Engineer

LEGEND

"or in. means inch or inches.
'or ft. means foot or feet
Nº means Number
Elev. means elevation
St. means Street
Ave. means Avenue
℄ means Center Line
Concrete Curb to be constructed, shown thus on Plan — thus in Section
Concrete Sidewalk to be constructed, shown thus on Plan — thus in Section
4" Concrete Pavement to be constructed, shown thus on Plan — thus in Section
Expansion Joints shown thus on Plan.
P.E. R/W Line means Pacific Electric Right-of-way Line

NOTE:-
All elevations are in Red ink and above a plane which is 1045.88 ft above the City Bench Mark as established by Ordinance 383 of the City of San Bernardino, California.

TITLE TO STREETS.

Title of Arrowhead Square Genevieve St and Mountain View Ave to City of San Bernardino is by Dedication as a part of Mountainair Heights Subdivision as Recorded in Book 23 Page 67 of Maps
29TH St is by Dedication as part of Arrowhead Tract Subdivision as Recorded in Book 11 Page 31 of Maps
Records of San Bernardino County, California.
Arrowhead Square also by Deed recorded in Deed Book 834, Page 376 San Bernardino Records.

GRADE ORDINANCES.

Grade of 29TH St established Mar 23-1925 Ordinance Nº 1178.
Grade of Genevieve St established Mar 23-1925 Ordinance Nº 1179
Grade of Mountain View Ave established Aug 17-1925-Ordinance Nº 1248
Grade of Arrowhead Square established Mar 23-1925-Ordinance Nº 1180.

SIDEWALK WIDTHS

On Sierra Way established 6/24/24 - Ord. No. 1080
On Mountain View Ave. established 1/4/26 - Ord. No. 1271
On Arrowhead Square established 1/4/26 - Ord. No. 1272

Plan adopted August 17-1925

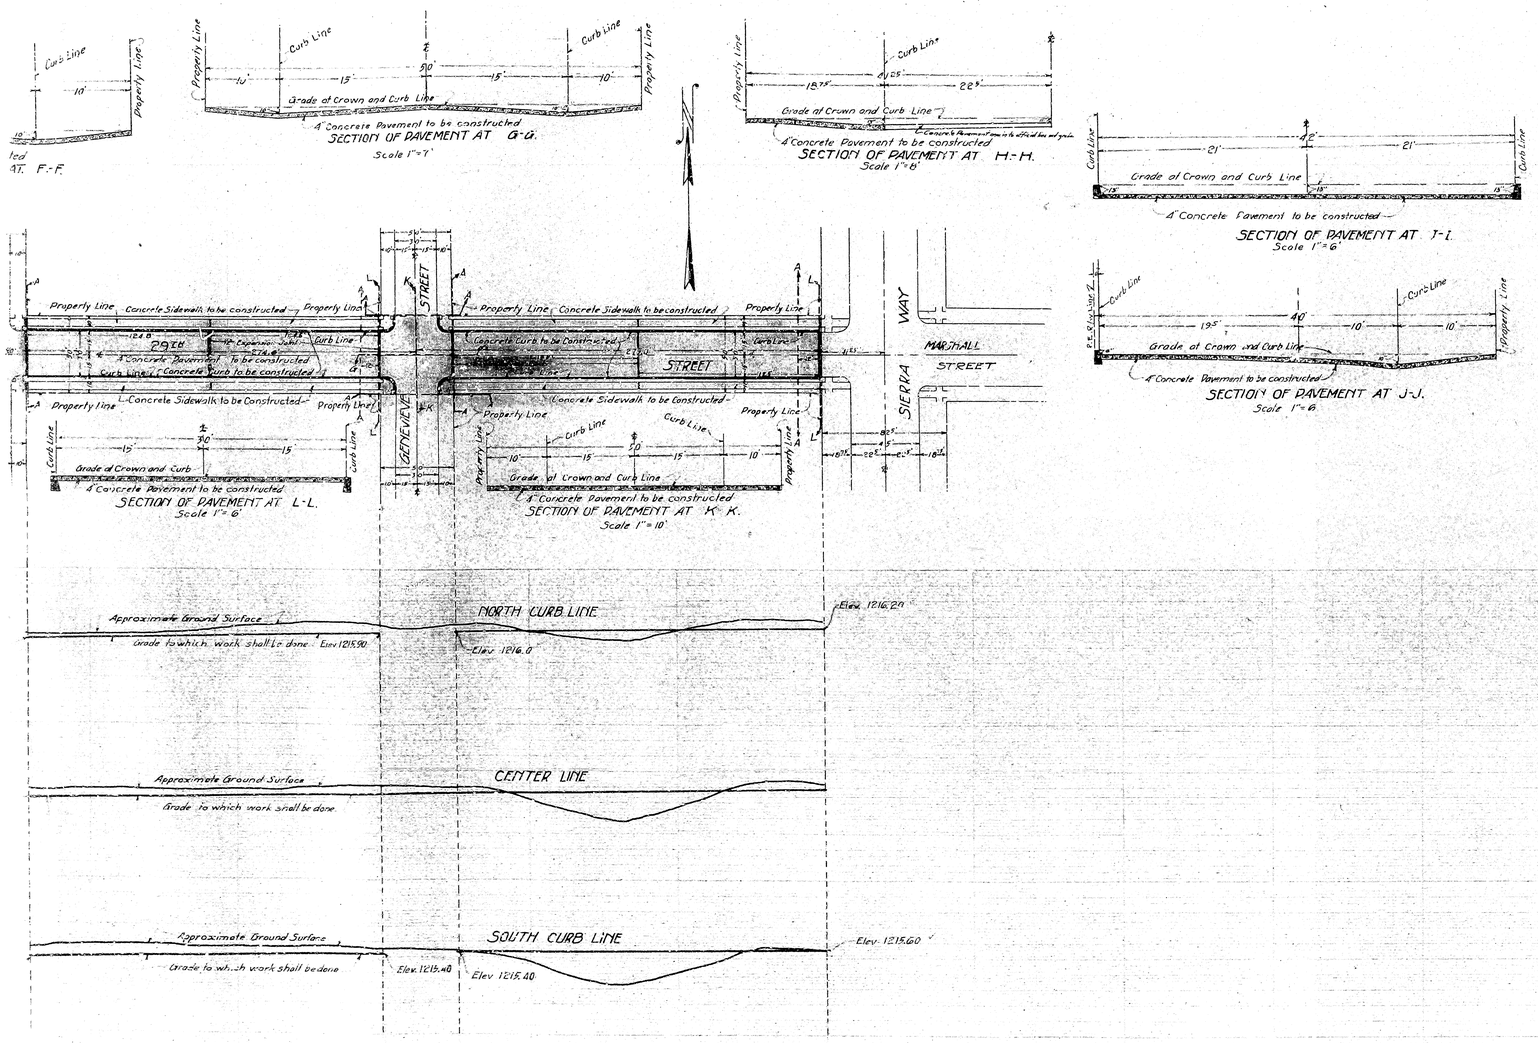

PLAN Nº 758
FOR THE IMPROVEMENT OF STREETS IN AND AROUND
MOUNTAINAIR HEIGHTS
SUBDIVISION
29TH ST-FROM SIERRA WAY TO MOUNTAIN VIEW AVE
MOUNTAIN VIEW AVE, FROM 29TH ST. TO ARROWHEAD SQUARE
ARROWHEAD SQUARE FROM SIERRA WAY TO MOUNTAIN VIEW AVENUE
GENEVIEVE ST FROM 29TH ST, TO ARROWHEAD SQUARE
IN THE
CITY OF SAN BERNARDINO CALIFORNIA

February 1925
Scale as Shown

C.E. Johnson
City Engineer

LEGEND

"or in. means inch or inches.
'or ft. means foot or feet
Nº means Number
Elev. means elevation
St. means Street
Ave. means Avenue
℄ means Center Line
Concrete Curb to be constructed, shown thus on Plan — thus in Section
Concrete Sidewalk to be constructed, shown thus on Plan — thus in Section
4" Concrete Pavement to be constructed, shown thus on Plan — thus in Section
Expansion Joints shown thus on Plan.
P.E. R/W Line means Pacific Electric Right-of-way Line

NOTE:-
All elevations are in Red ink and above a plane which is 1045.88 ft above the City Bench Mark as established by Ordinance 383 of the City of San Bernardino, California.

TITLE TO STREETS.

Title of Arrowhead Square Genevieve St and Mountain View Ave to City of San Bernardino is by Dedication as a part of Mountainair Heights Subdivision as Recorded in Book 23 Page 67 of Maps
29TH St is by Dedication as part of Arrowhead Tract Subdivision as Recorded in Book 11 Page 31 of Maps
Records of San Bernardino County, California.
Arrowhead Square also by Deed recorded in Deed Book 834, Page 376 San Bernardino Records.

GRADE ORDINANCES.

Grade of 29TH St established Mar 23-1925 Ordinance Nº 1178.
Grade of Genevieve St established Mar 23-1925 Ordinance Nº 1179
Grade of Mountain View Ave established Aug 17-1925-Ordinance Nº 1248
Grade of Arrowhead Square established Mar 23-1925-Ordinance Nº 1180.

SIDEWALK WIDTHS

On Sierra Way established 6/24/24 - Ord. No. 1080
On Mountain View Ave. established 1/4/26 - Ord. No. 1271
On Arrowhead Square established 1/4/26 - Ord. No. 1272

Plan adopted August 17-1925