RECORD OF SURVEY

OF A PORTION OF THE N.W. 1/4 OF SECTION 28, T. 1 N. R. 4 W. S.B.M. IN THE COUNTY OF SAN BERNARDINO, STATE OF CALIFORNIA. BEING WITHIN THE MUSCUPIABE RANCHO

ENVIRONMENTAL HIGHTECH ENGINEERING DECEMBER 1987

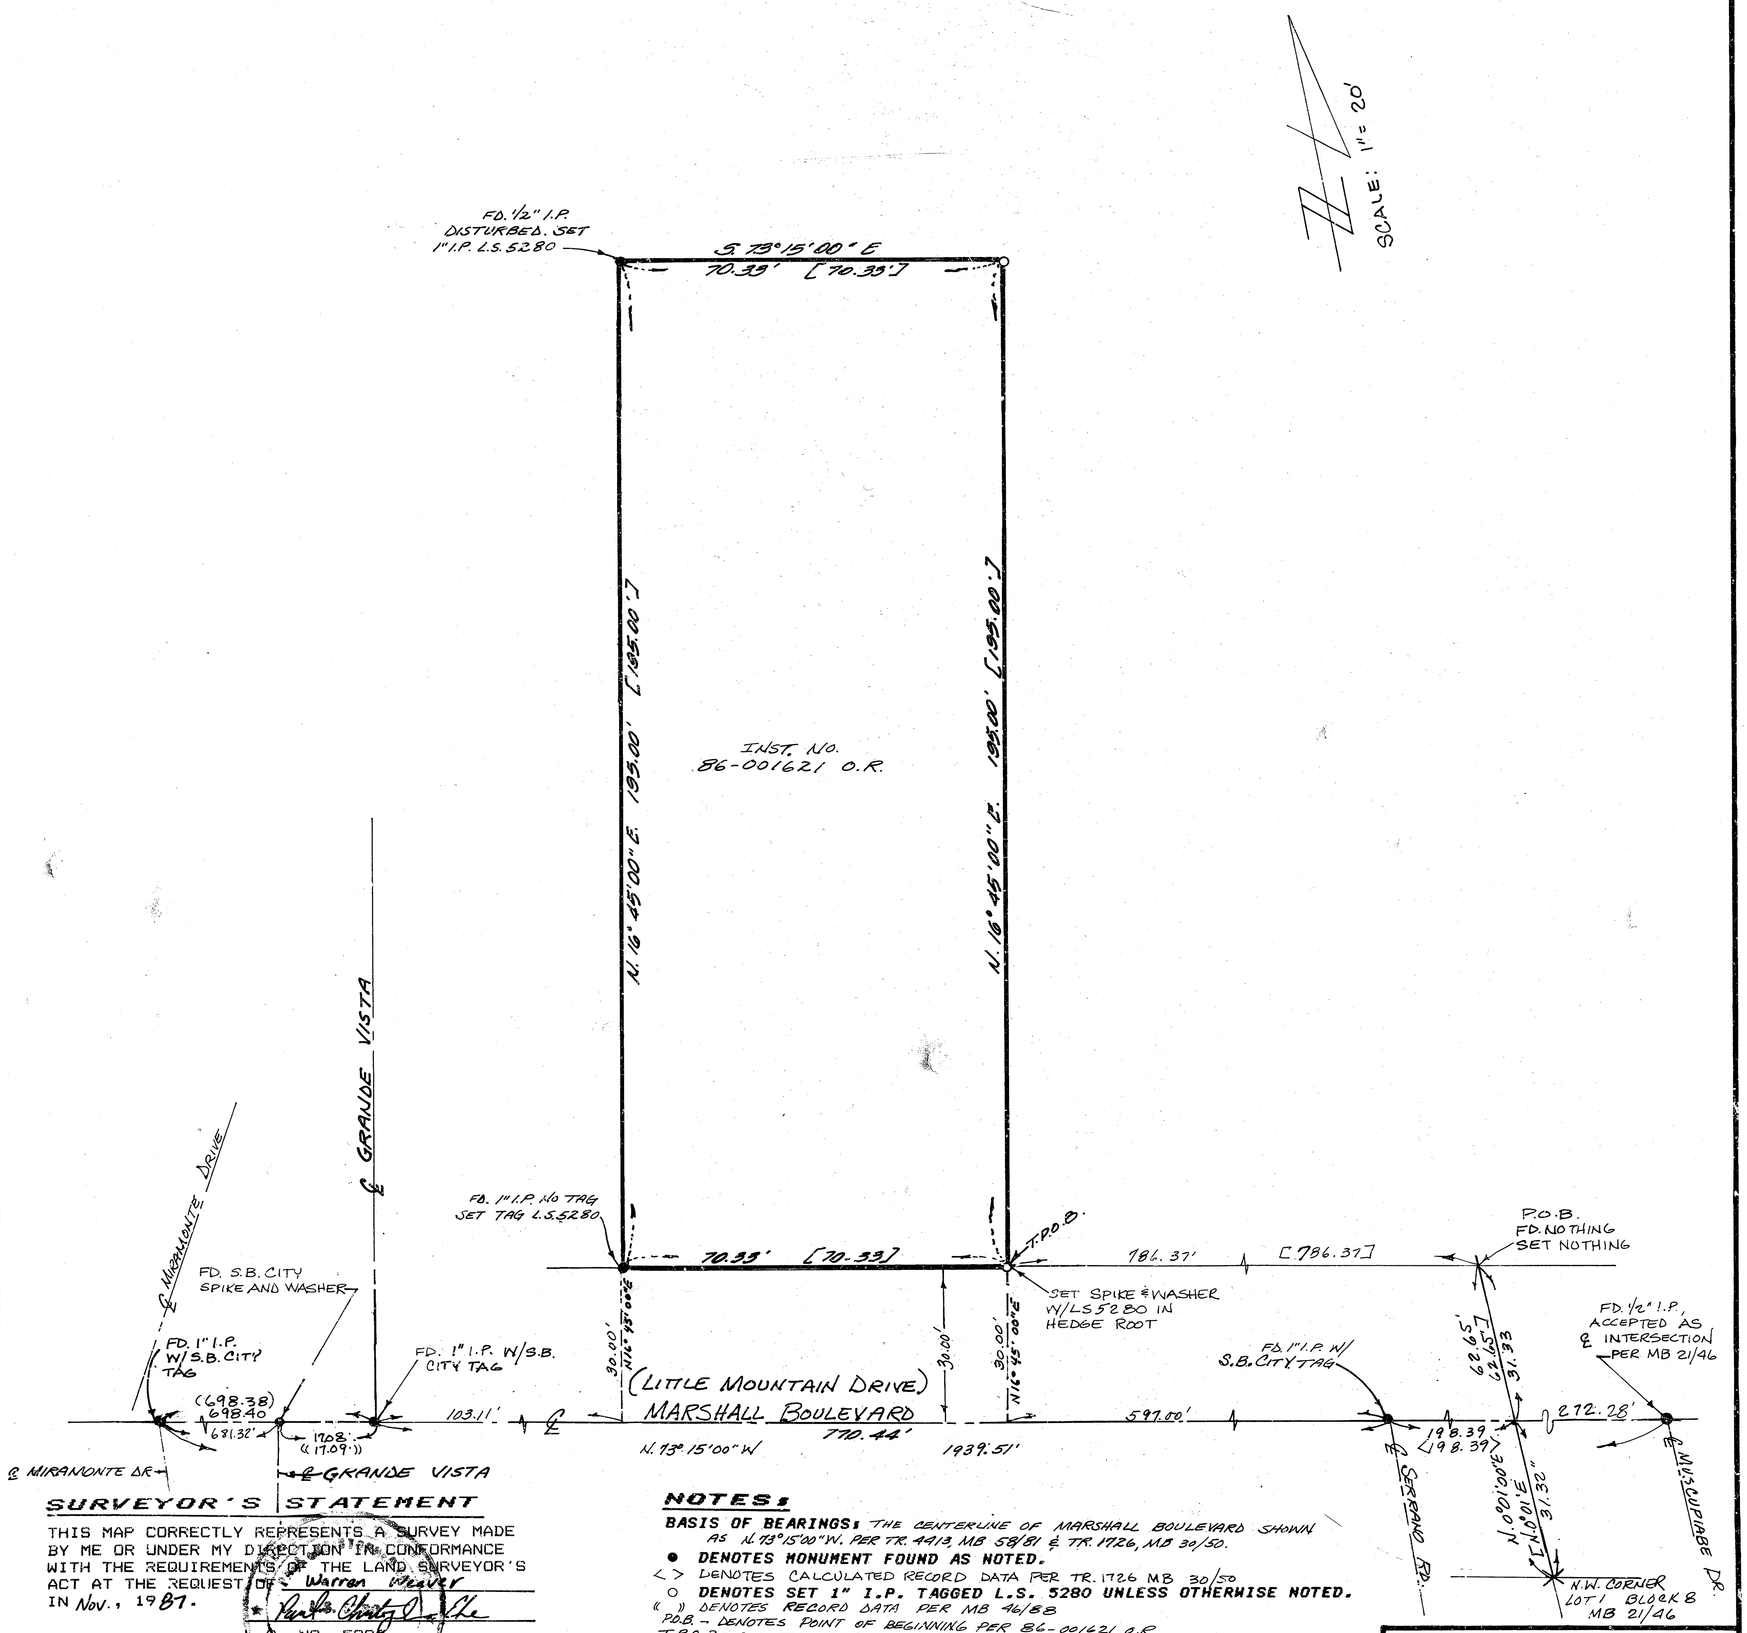

SURVEYOR'S STATEMENT

THIS MAP CORRECTLY REPRESENTS A SURVEY MADE BY ME OR UNDER MY DIRECTION IN CONFORMANCE WITH THE REQUIREMENTS OF THE LAND SURVEYOR'S ACT AT THE REQUEST OF Warren Weaver IN Nov., 1987.

Paul Christy [signature]

L.S. NO. 5280
EXP. 12-31-91

COUNTY SURVEYOR'S STATEMENT

THIS MAP HAS BEEN EXAMINED IN ACCORDANCE WITH SECTION 8766 OF THE LAND SURVEYOR'S ACT THIS 23rd DAY OF Nov, 1988.

CLAUDE D. TOMLINSON, COUNTY SURVEYOR
COUNTY OF SAN BERNARDINO

BY: J. D. Whitsell DEPUTY
L.S. 4006

6-30-92

NOTES:

BASIS OF BEARINGS: THE CENTERLINE OF MARSHALL BOULEVARD SHOWN AS N. 73°15'00" W. PER TR. 4413, MB 58/81 & TR. 1726, MB 30/50.

● **DENOTES MONUMENT FOUND AS NOTED.**

< > DENOTES CALCULATED RECORD DATA PER TR. 1726 MB 30/50

○ **DENOTES SET 1" I.P. TAGGED L.S. 5280 UNLESS OTHERWISE NOTED.**

« » DENOTES RECORD DATA PER MB 46/88

P.O.B. – DENOTES POINT OF BEGINNING PER 86-001621 O.R.

T.P.O.B. – DENOTES TRUE POINT OF BEGINNING PER 86-001621 O.R.

( ) **DENOTES RECORD DATA PER TR. 4413, MB 58/81** & TR. 3693, MB 53/67.

[ ] **DENOTES** RECORD DATA PER 86-001621 O.R.

X DENOTES CALCULATED POSITION OF N.W. CORNER OF LOT 1 BLOCK 8 OF THE SHANDIN HILLS SUBDIVISION MB 21/46 (FD. NOTHING). THIS WAS CALCULATED USING THE RECORD DIMENSIONS FROM THE CENTERLINE INTERSECTION OF SERRANO ROAD AND LITTLE MOUNTAIN DRIVE AS SHOWN ON TRACT 1726 MB 30/50 TO THE N.W. CORNER OF LOT 1 BLOCK 8 MB 21/46

THIS SURVEY FITS LINES OF OCCUPATION, ALSO FOUND MONUMENTS AS SHOWN.

88-398810

FILED REQUEST OF WARREN WEAVER

ON 11-28-88

AT 10:51 AM IN

BOOK 76 PAGE 62

OF RECORD OF SURVEY

SAN BERNARDINO COUNTY RECORDER

FEE 6.00

RECORD OF SURVEY

OF A PORTION OF THE N.W. 1/4 OF SECTION 28, T. 1 N. R. 4 W. S.B.M. IN THE COUNTY OF SAN BERNARDINO, STATE OF CALIFORNIA. BEING WITHIN THE MUSCUPIABE RANCHO

ENVIRONMENTAL HIGHTECH ENGINEERING DECEMBER 1987

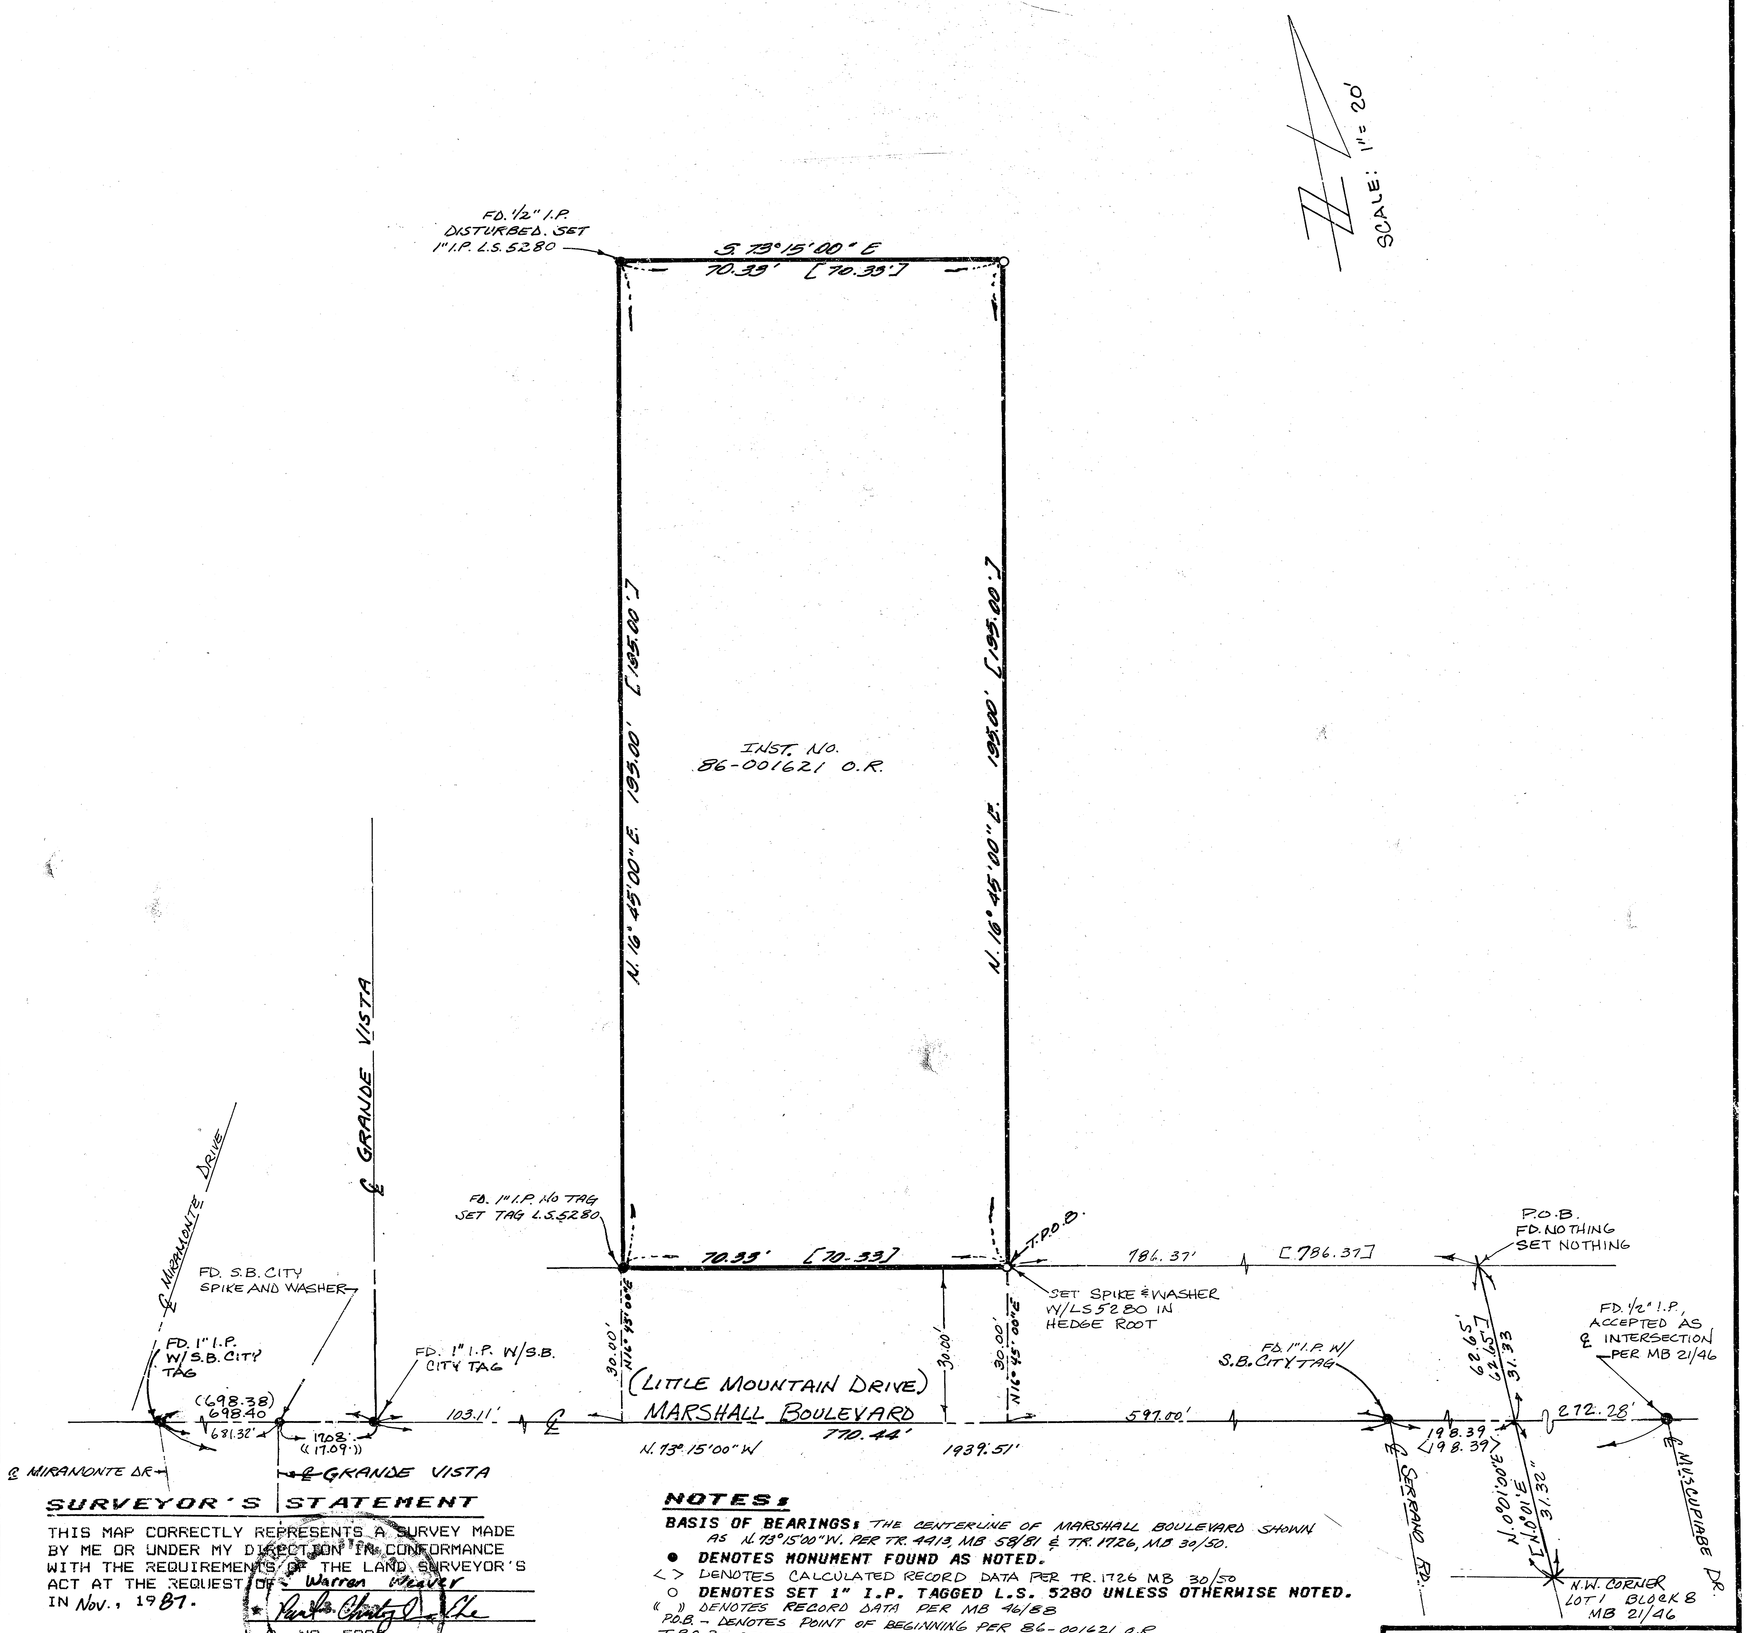

SURVEYOR'S STATEMENT

THIS MAP CORRECTLY REPRESENTS A SURVEY MADE BY ME OR UNDER MY DIRECTION IN CONFORMANCE WITH THE REQUIREMENTS OF THE LAND SURVEYOR'S ACT AT THE REQUEST OF Warren Weaver IN Nov., 1987.

Paul Christy [signature]

L.S. NO. 5280
EXP. 12-31-91

COUNTY SURVEYOR'S STATEMENT

THIS MAP HAS BEEN EXAMINED IN ACCORDANCE WITH SECTION 8766 OF THE LAND SURVEYOR'S ACT THIS 23rd DAY OF Nov, 1988.

CLAUDE D. TOMLINSON, COUNTY SURVEYOR
COUNTY OF SAN BERNARDINO

BY: J. D. Whitsell DEPUTY
L.S. 4006

6-30-92

NOTES:

BASIS OF BEARINGS: THE CENTERLINE OF MARSHALL BOULEVARD SHOWN AS N. 73°15'00" W. PER TR. 4413, MB 58/81 & TR. 1726, MB 30/50.

● **DENOTES MONUMENT FOUND AS NOTED.**

< > DENOTES CALCULATED RECORD DATA PER TR. 1726 MB 30/50

○ **DENOTES SET 1" I.P. TAGGED L.S. 5280 UNLESS OTHERWISE NOTED.**

« » DENOTES RECORD DATA PER MB 46/88

P.O.B. – DENOTES POINT OF BEGINNING PER 86-001621 O.R.

T.P.O.B. – DENOTES TRUE POINT OF BEGINNING PER 86-001621 O.R.

( ) **DENOTES RECORD DATA PER TR. 4413, MB 58/81** & TR. 3693, MB 53/67.

[ ] **DENOTES** RECORD DATA PER 86-001621 O.R.

X DENOTES CALCULATED POSITION OF N.W. CORNER OF LOT 1 BLOCK 8 OF THE SHANDIN HILLS SUBDIVISION MB 21/46 (FD. NOTHING). THIS WAS CALCULATED USING THE RECORD DIMENSIONS FROM THE CENTERLINE INTERSECTION OF SERRANO ROAD AND LITTLE MOUNTAIN DRIVE AS SHOWN ON TRACT 1726 MB 30/50 TO THE N.W. CORNER OF LOT 1 BLOCK 8 MB 21/46

THIS SURVEY FITS LINES OF OCCUPATION, ALSO FOUND MONUMENTS AS SHOWN.

88-398810

FILED REQUEST OF WARREN WEAVER

ON 11-28-88

AT 10:51 AM IN

BOOK 76 PAGE 62

OF RECORD OF SURVEY

SAN BERNARDINO COUNTY RECORDER

FEE 6.00