# PLAN AND PROFILE NO-768A FOR IMPROVEMENT OF LEONARD STREET FROM PENN STREET TO MT. VERNON AVENUE IN THE CITY OF SAN BERNARDINO

Mar 13TH 1925. C.E. Johnson City Engineer.

FILED

Title of Leonard Street to City of San Bernardino, is by Deed as Recorded in Deed Book 757 Page 181, and Book 715 Page 182, Records of San Bernardino County, State of California.

Grade of LEONARD ST. established by Ordinance No 932-12/17-1922

## LEGEND

"or in. means inch or inches
' or Ft. means foot or feet
No. means number
Elev. means Elevation
St. means Street
Ave. means Avenue
℄ means Center Line
Concrete Sidewalks to be constructed shown thus ---------- in Section thus
Concrete Curb to be constructed shown thus ---------- in Section thus
4" Asphaltic Concrete Pavement to be constructed shown thus ---------- in Section thus

All elevations shown in Red ink are in feet and are above a plane which is 1045.29 ft below the City Bench Mark as established by Ordinance No. 383 of the City of San Bernardino, California.
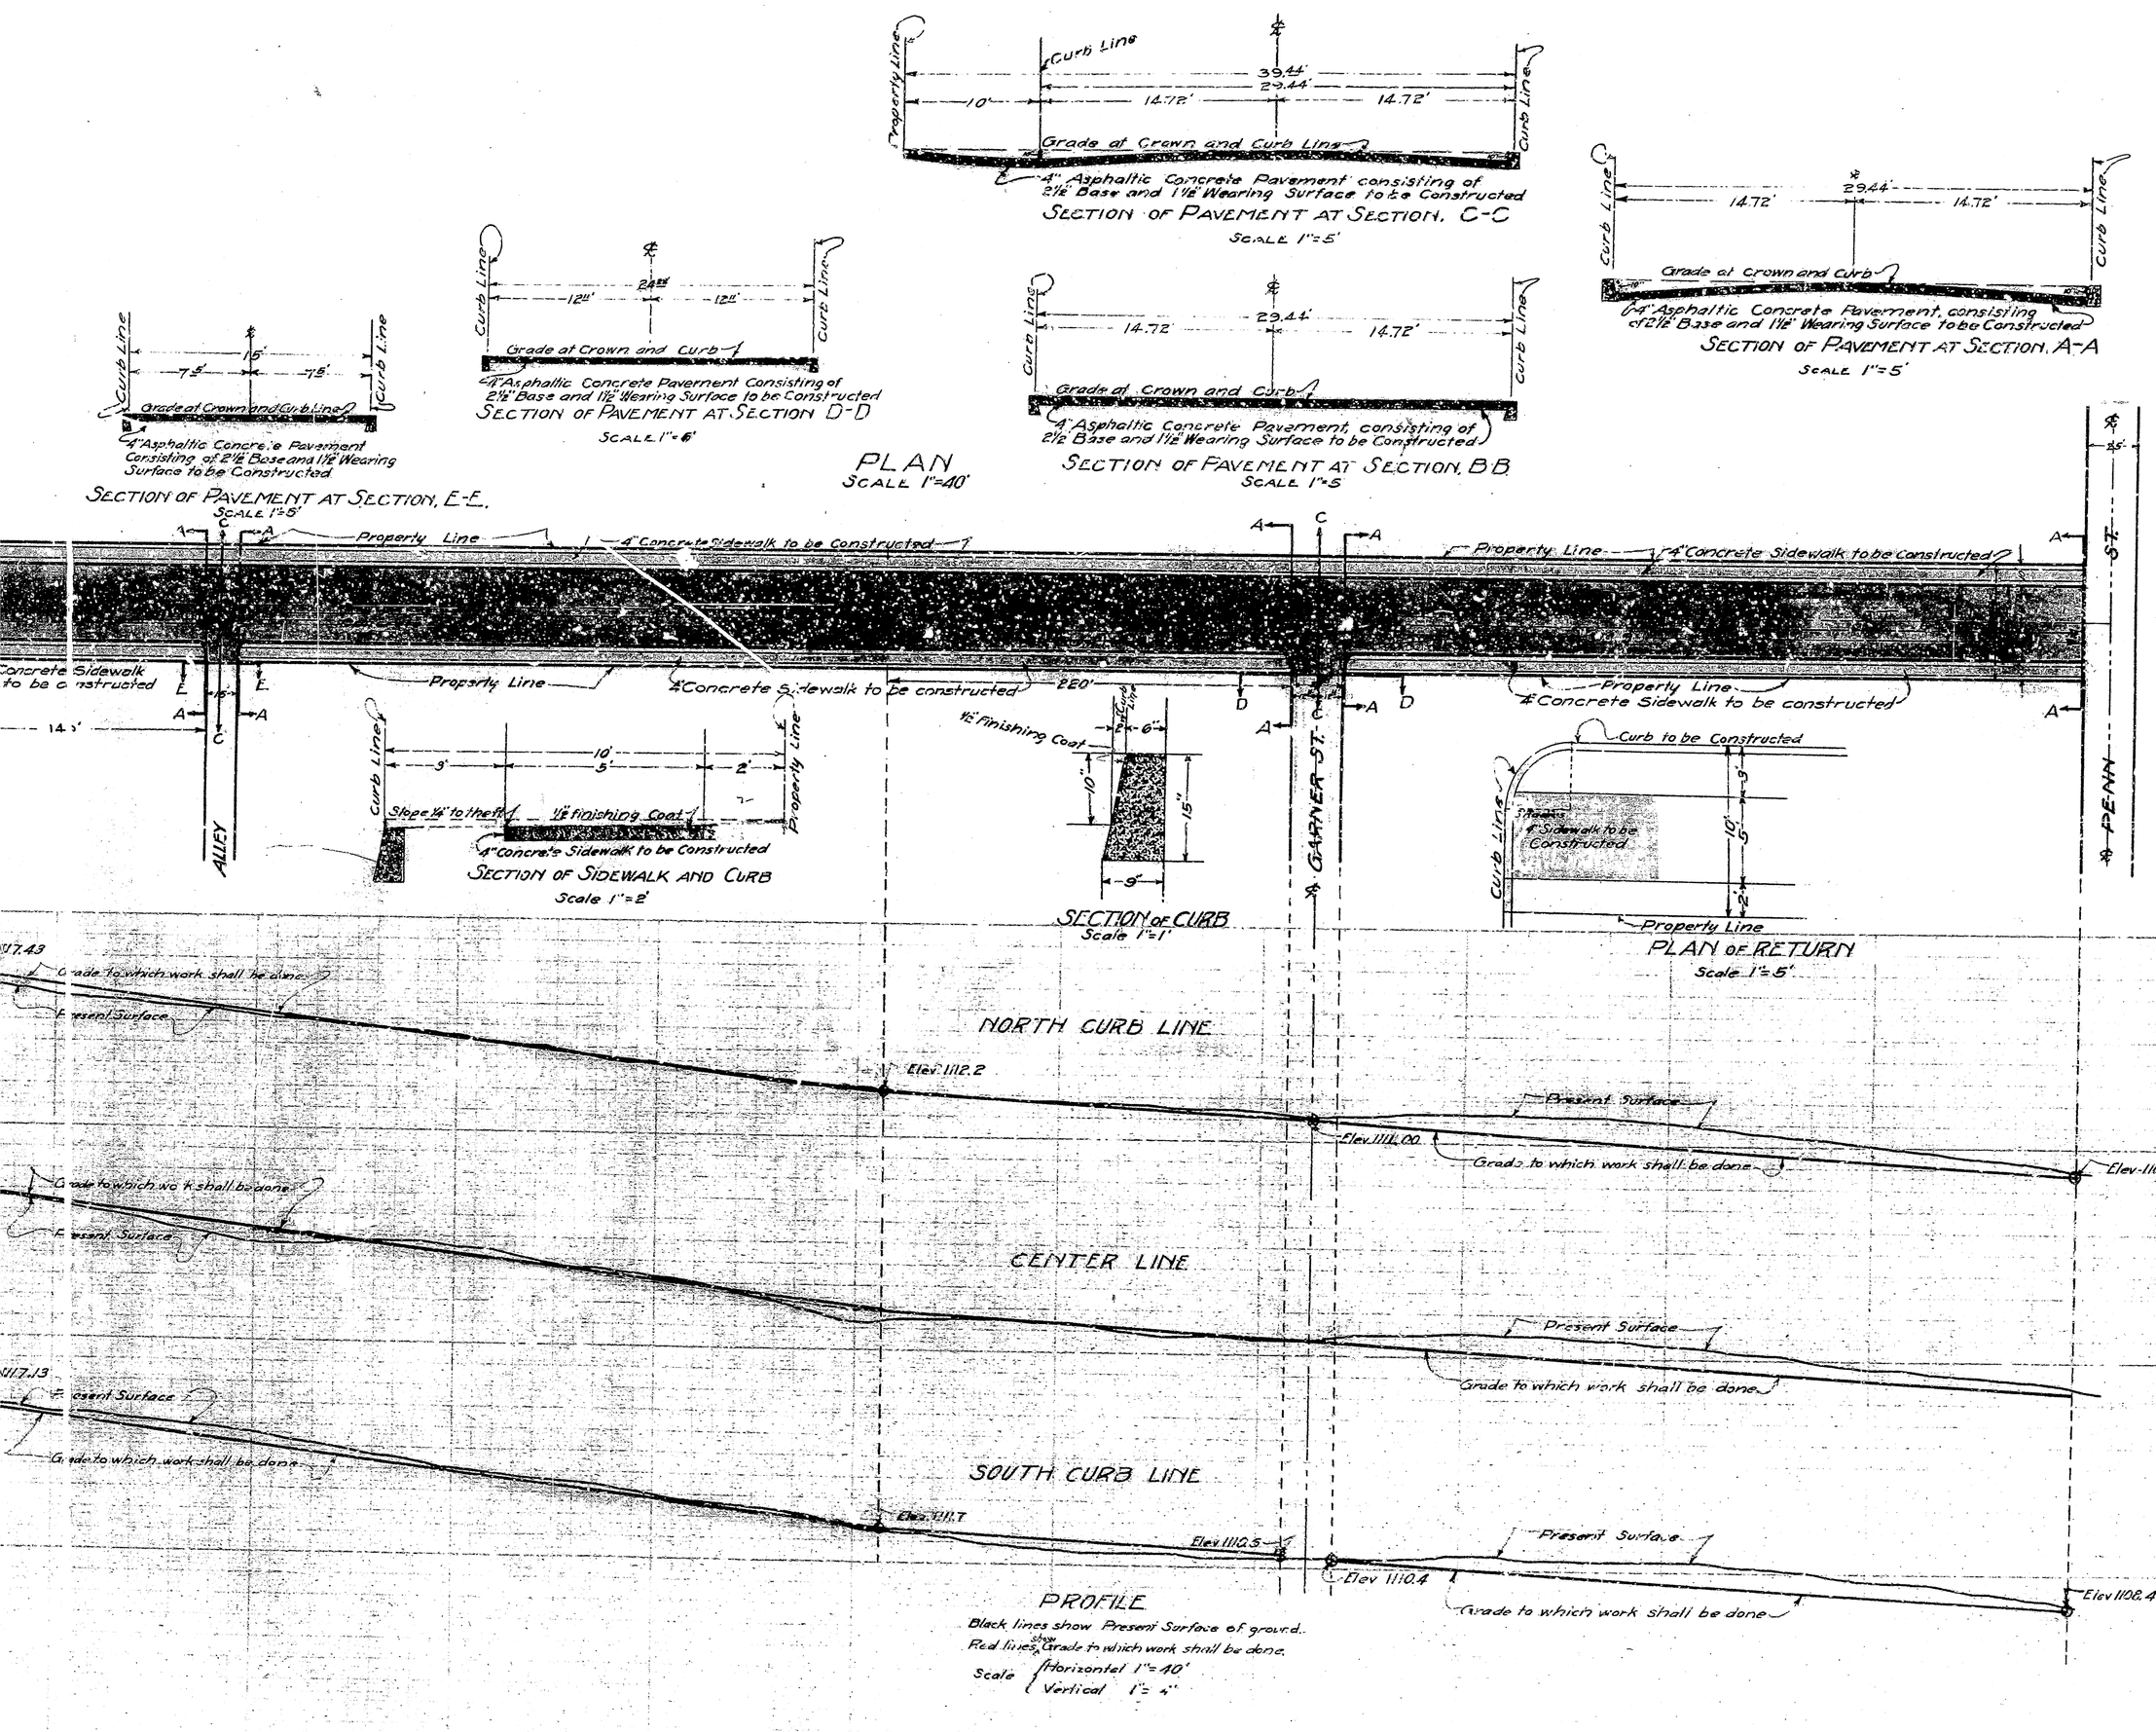
Plan adopted January 31, 1927.