PLAN No 775
FOR THE IMPROVEMENT
of
LUGO STREET
BETWEEN ELEVENTH ST AND BASELINE ST.
IN THE CITY OF
SAN BERNARDINO CALIFORNIA

MARCH 25, 1925 — C.E. JOHNSON, CITY ENGINEER

Scale 1" = 40'

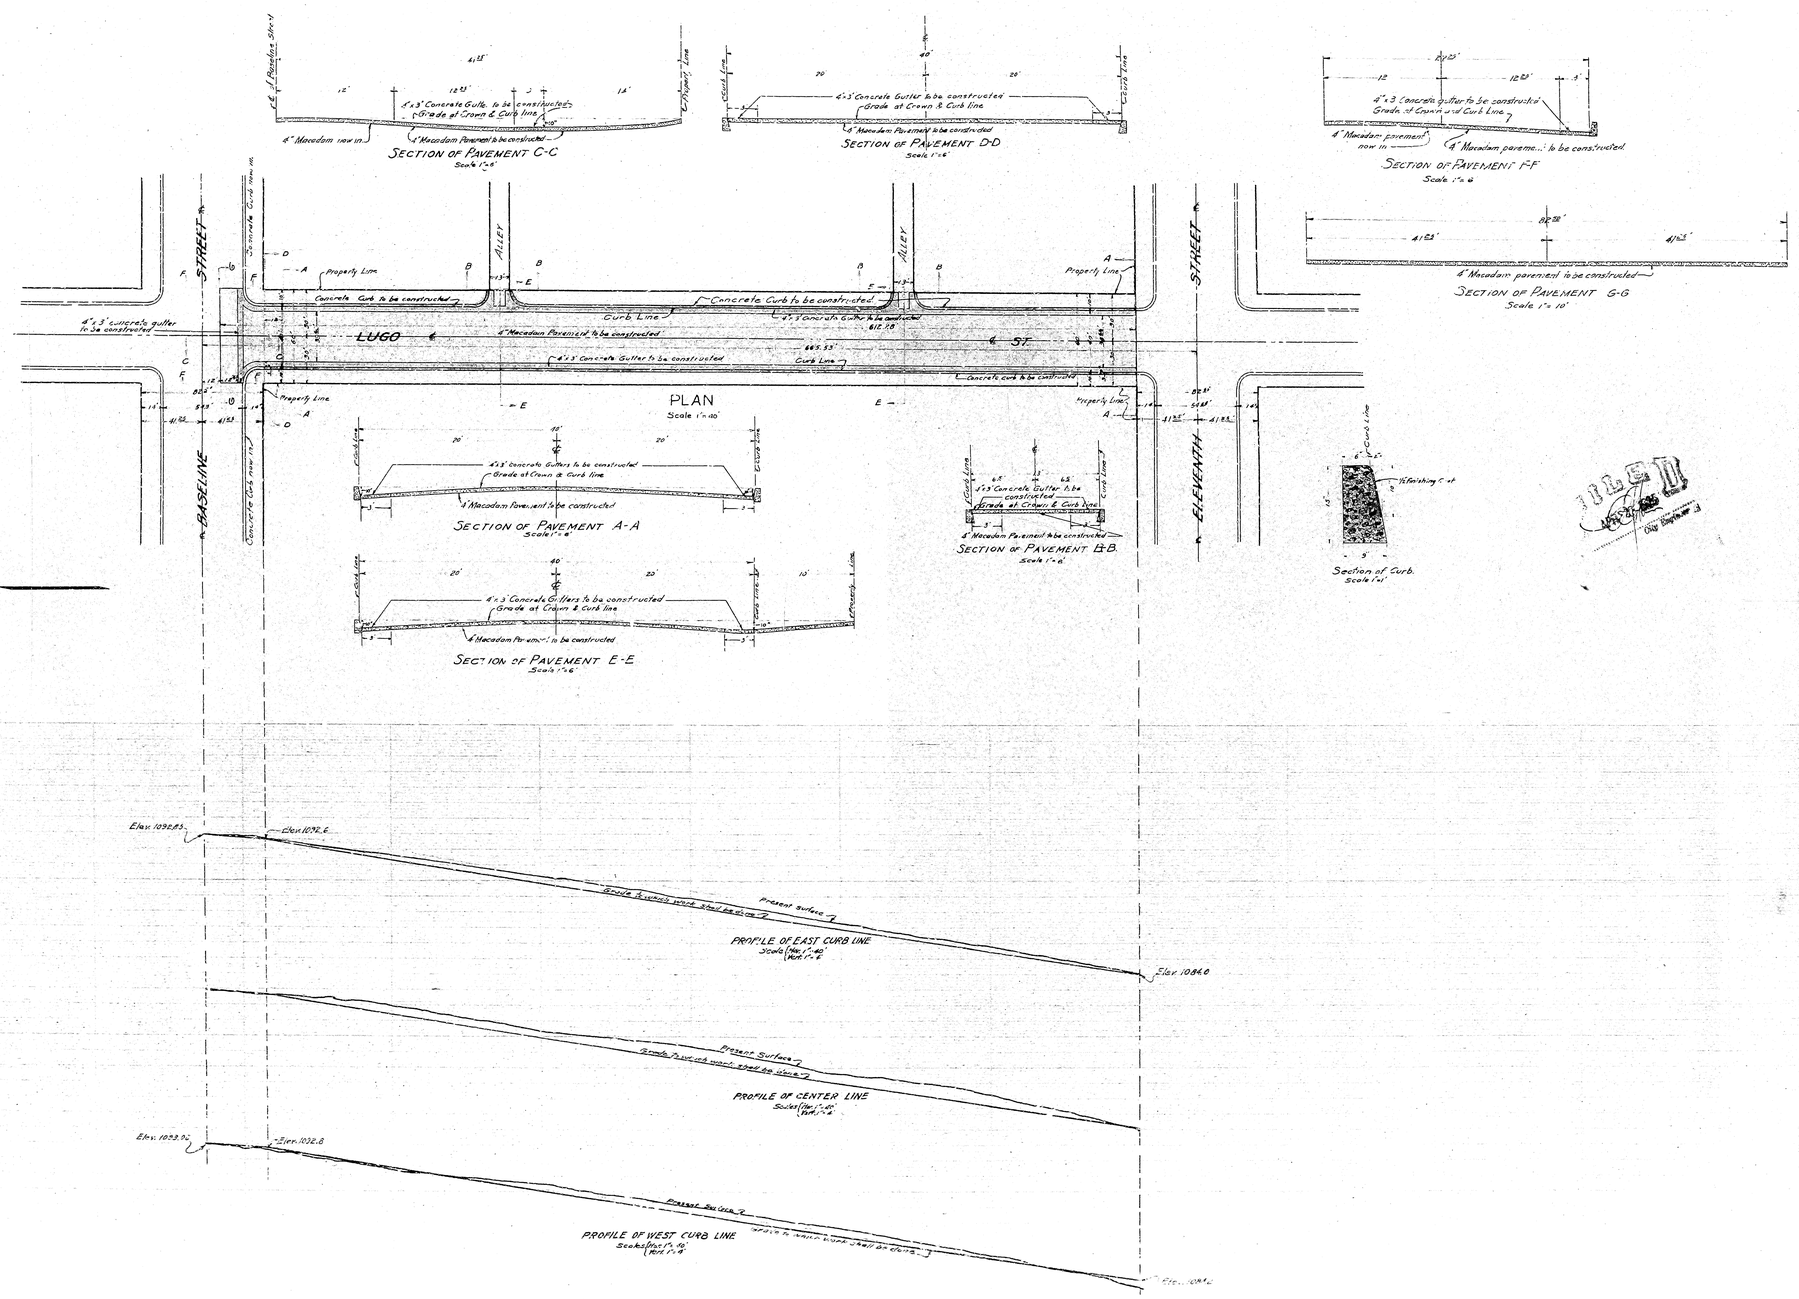

LEGEND

"w" ft means feet or feet
"in" or in means inch or inches
St or Stn means Street
Av or Ave means Avenue
El or Elev means Elevation
No means number
℄ means center line

Gutter to be constructed — shown thus, — — — — — in Section shown thus
Curb to be constructed — — — — — — — — — — — —
Pavement to be constructed — — — — — — — — — — — —

All elevations in Red ink are in feet and above a plane which is 1043.28 below the City Benchmark established by Ordinance No 305, of the City of San Bernardino California.

PROFILES

Black lines represent present surface of ground.
Red lines represent grade to which work shall be done.

Grade of LUGO St established April 24, 1923 Ordinance No 957
Plan adopted May 4, 1925

Date - Not complete.

PLAN No 775
FOR THE IMPROVEMENT
of
LUGO STREET
BETWEEN ELEVENTH ST AND BASELINE ST.
IN THE CITY OF
SAN BERNARDINO CALIFORNIA

MARCH 25, 1925 — C.E. JOHNSON, CITY ENGINEER

Scale 1" = 40'

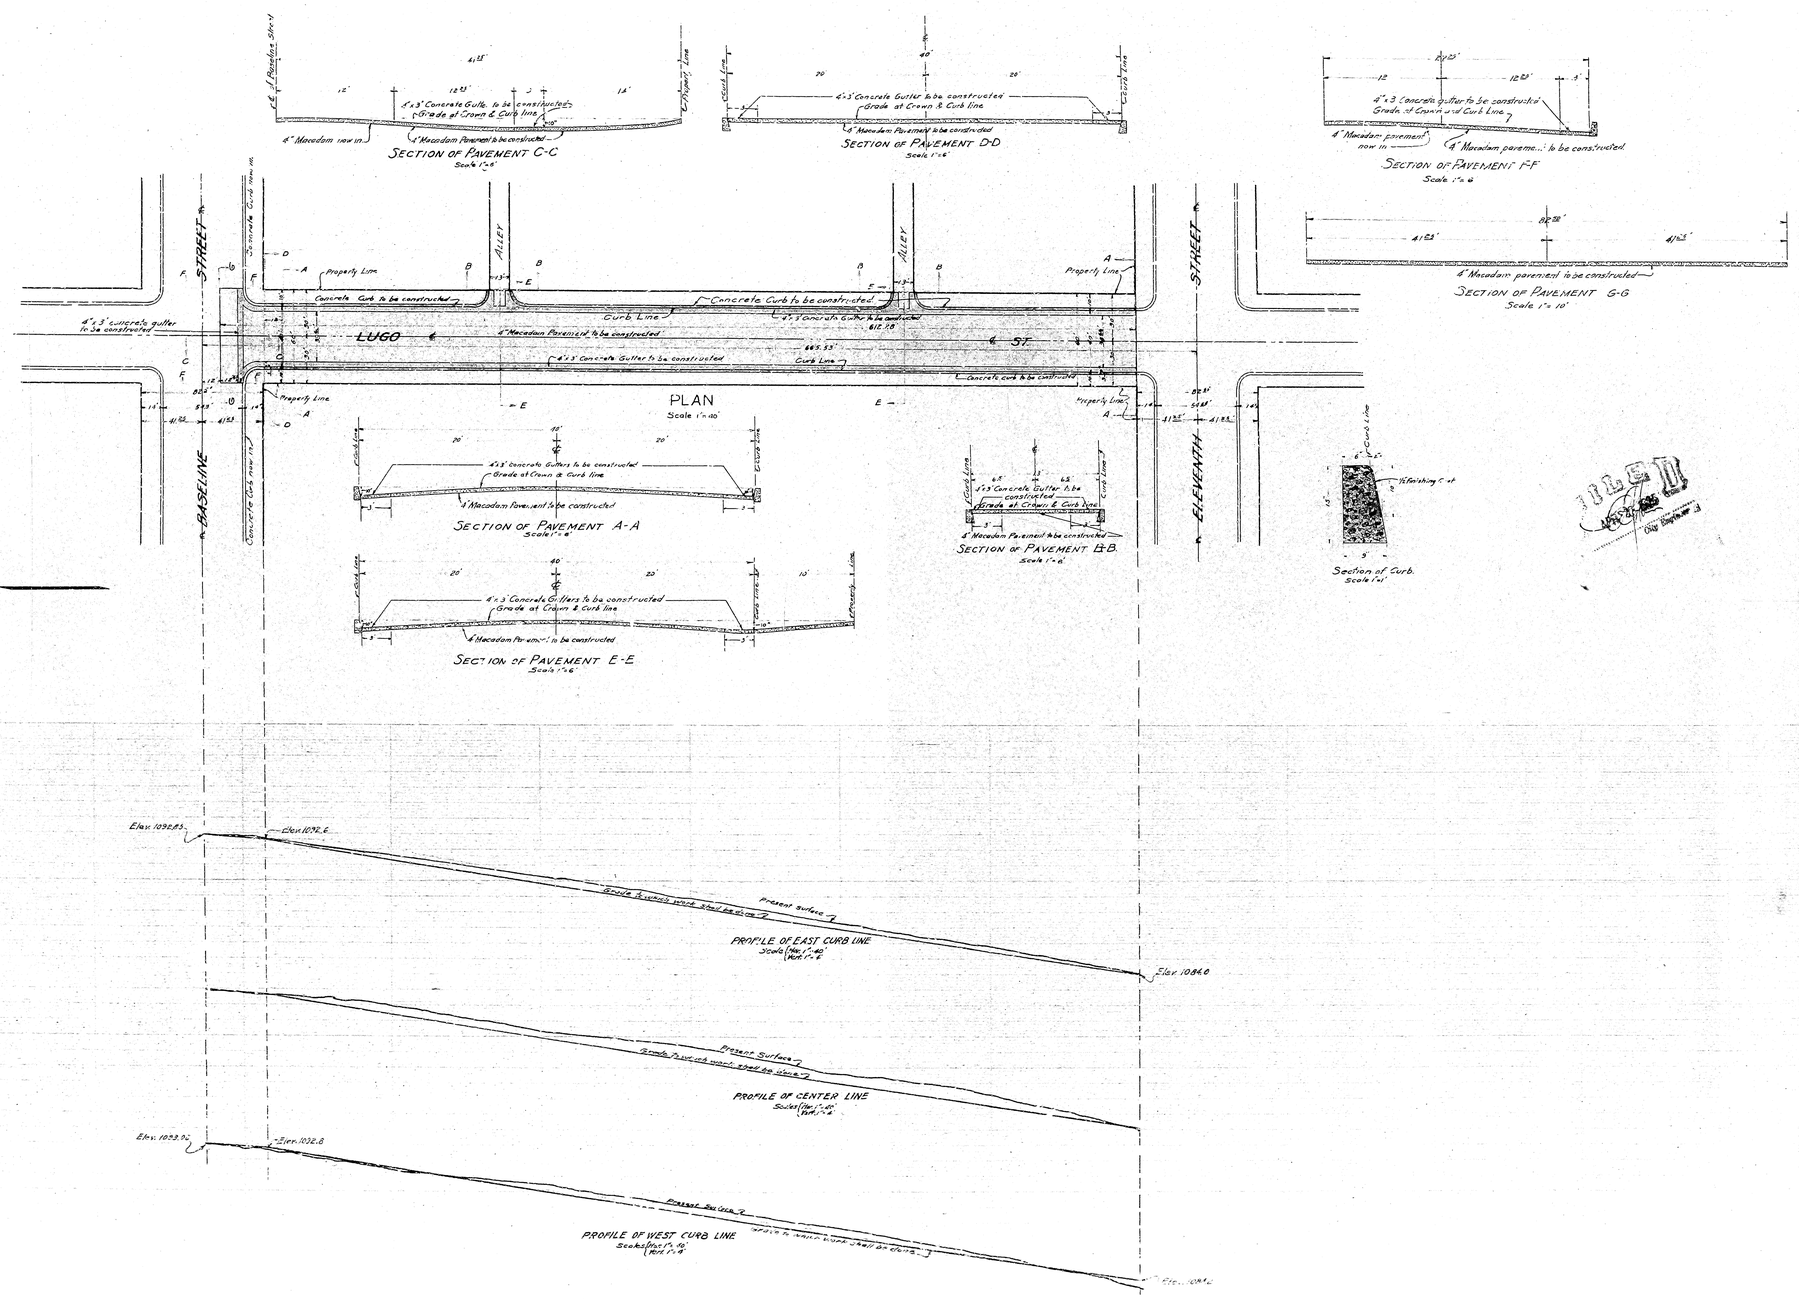

LEGEND

"w" ft means feet or feet
"in" or in means inch or inches
St or Stn means Street
Av or Ave means Avenue
El or Elev means Elevation
No means number
℄ means center line

Gutter to be constructed — shown thus, — — — — — in Section shown thus
Curb to be constructed — — — — — — — — — — — —
Pavement to be constructed — — — — — — — — — — — —

All elevations in Red ink are in feet and above a plane which is 1043.28 below the City Benchmark established by Ordinance No 305, of the City of San Bernardino California.

PROFILES

Black lines represent present surface of ground.
Red lines represent grade to which work shall be done.

Grade of LUGO St established April 24, 1923 Ordinance No 957
Plan adopted May 4, 1925

Date - Not complete.