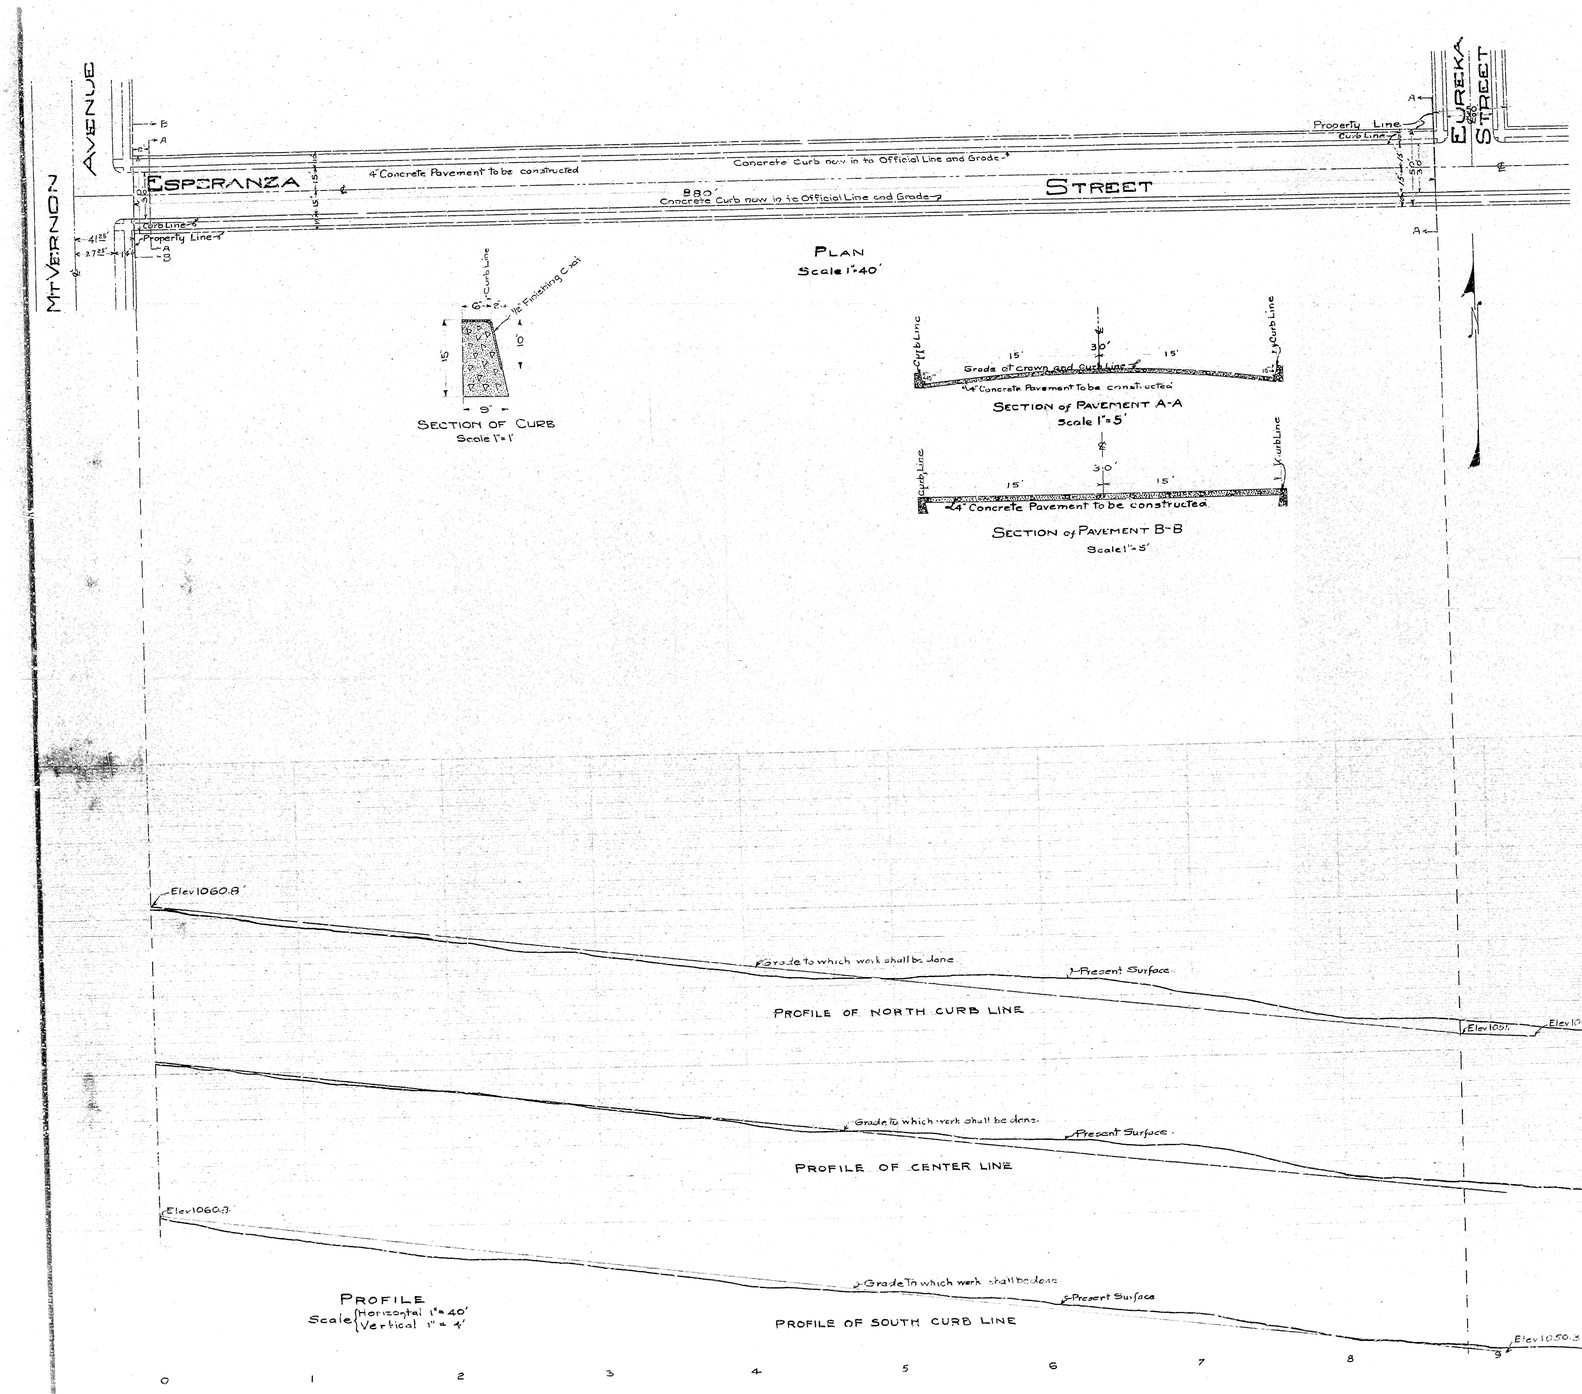

PLAN No. 7187

FOR THE IMPROVEMENT OF

ESPERANZA STREET

BETWEEN

MT. VERNON AVENUE AND EUREKA STREET

IN THE

CITY of SAN BERNARDINO

C. E. Johnson
City Engineer

May 9 1925

Scale 1"=40'

FILED

LEGEND

' means inch or inches.
' means foot or feet.
No means number.
Elev means elevation.
N on arrow means north.
℄ means Center Line.
Concrete Pavement To be constructed shown thus ▭ in section thus ▭

PROFILE

Black Lines show present surface
Red Lines show grade to which work shall be done.

All elevations in red ink are in feet and above a plane which is 1045.28' below the City Bench Mark as established by ordinance No. 383 of the City of San Bernardino, Calif.

TITLE to STREET

ESPERANZA STREET is by dedication of VILLA ACRES SUB. recorded in book 20 page 32 records of San Bernardino County

Grade of Esperanza St. established June 17, 1924 Ordinance No. 1075

Plan adopted May 11, 1925.

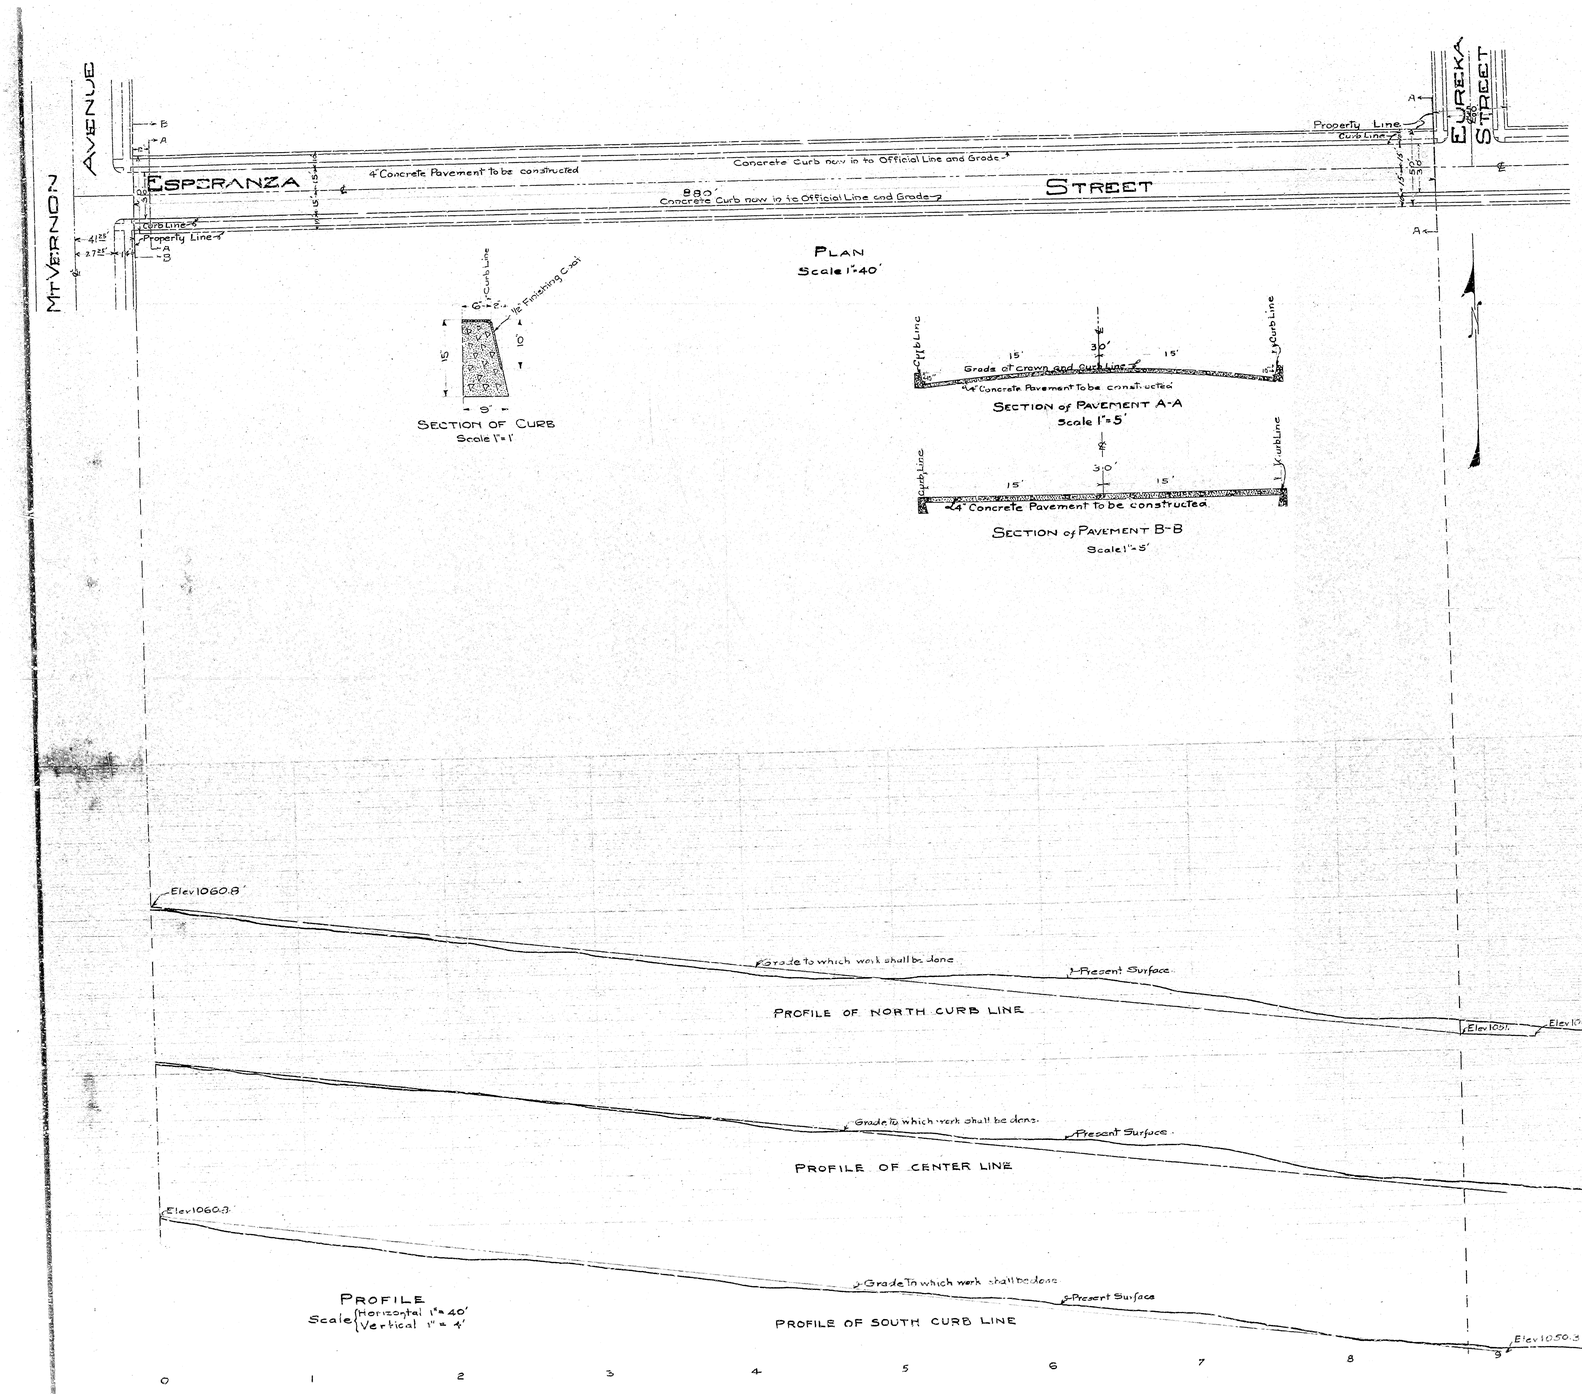

PLAN No. 7187

FOR THE IMPROVEMENT OF

ESPERANZA STREET

BETWEEN

MT. VERNON AVENUE AND EUREKA STREET

IN THE

CITY of SAN BERNARDINO

C. E. Johnson
City Engineer

May 9 1925

Scale 1"=40'

FILED

LEGEND

' means inch or inches.
' means foot or feet.
No means number.
Elev means elevation.
N on arrow means north.
℄ means Center Line.
Concrete Pavement To be constructed shown thus ▭ in section thus ▭

PROFILE

Black Lines show present surface
Red Lines show grade to which work shall be done.

All elevations in red ink are in feet and above a plane which is 1045.28' below the City Bench Mark as established by ordinance No. 383 of the City of San Bernardino, Calif.

TITLE to STREET

ESPERANZA STREET is by dedication of VILLA ACRES SUB. recorded in book 20 page 32 records of San Bernardino County

Grade of Esperanza St. established June 17, 1924 Ordinance No. 1075

Plan adopted May 11, 1925.