49/8

PARCEL MAP NO. 1030

IN THE CITY OF SAN BERNARDINO

BEING A DIVISION OF LOTS 2, 3, 6, AND 7 AND A PORTION OF LOTS 1, 4, 5, AND 8, IN BLOCK 5, OF THE CITY OF SAN BERNARDINO PER MAP RECORDED IN BOOK 7, PAGE 1 OF MAPS, RECORDS OF THE COUNTY OF SAN BERNARDINO, STATE OF CALIFORNIA

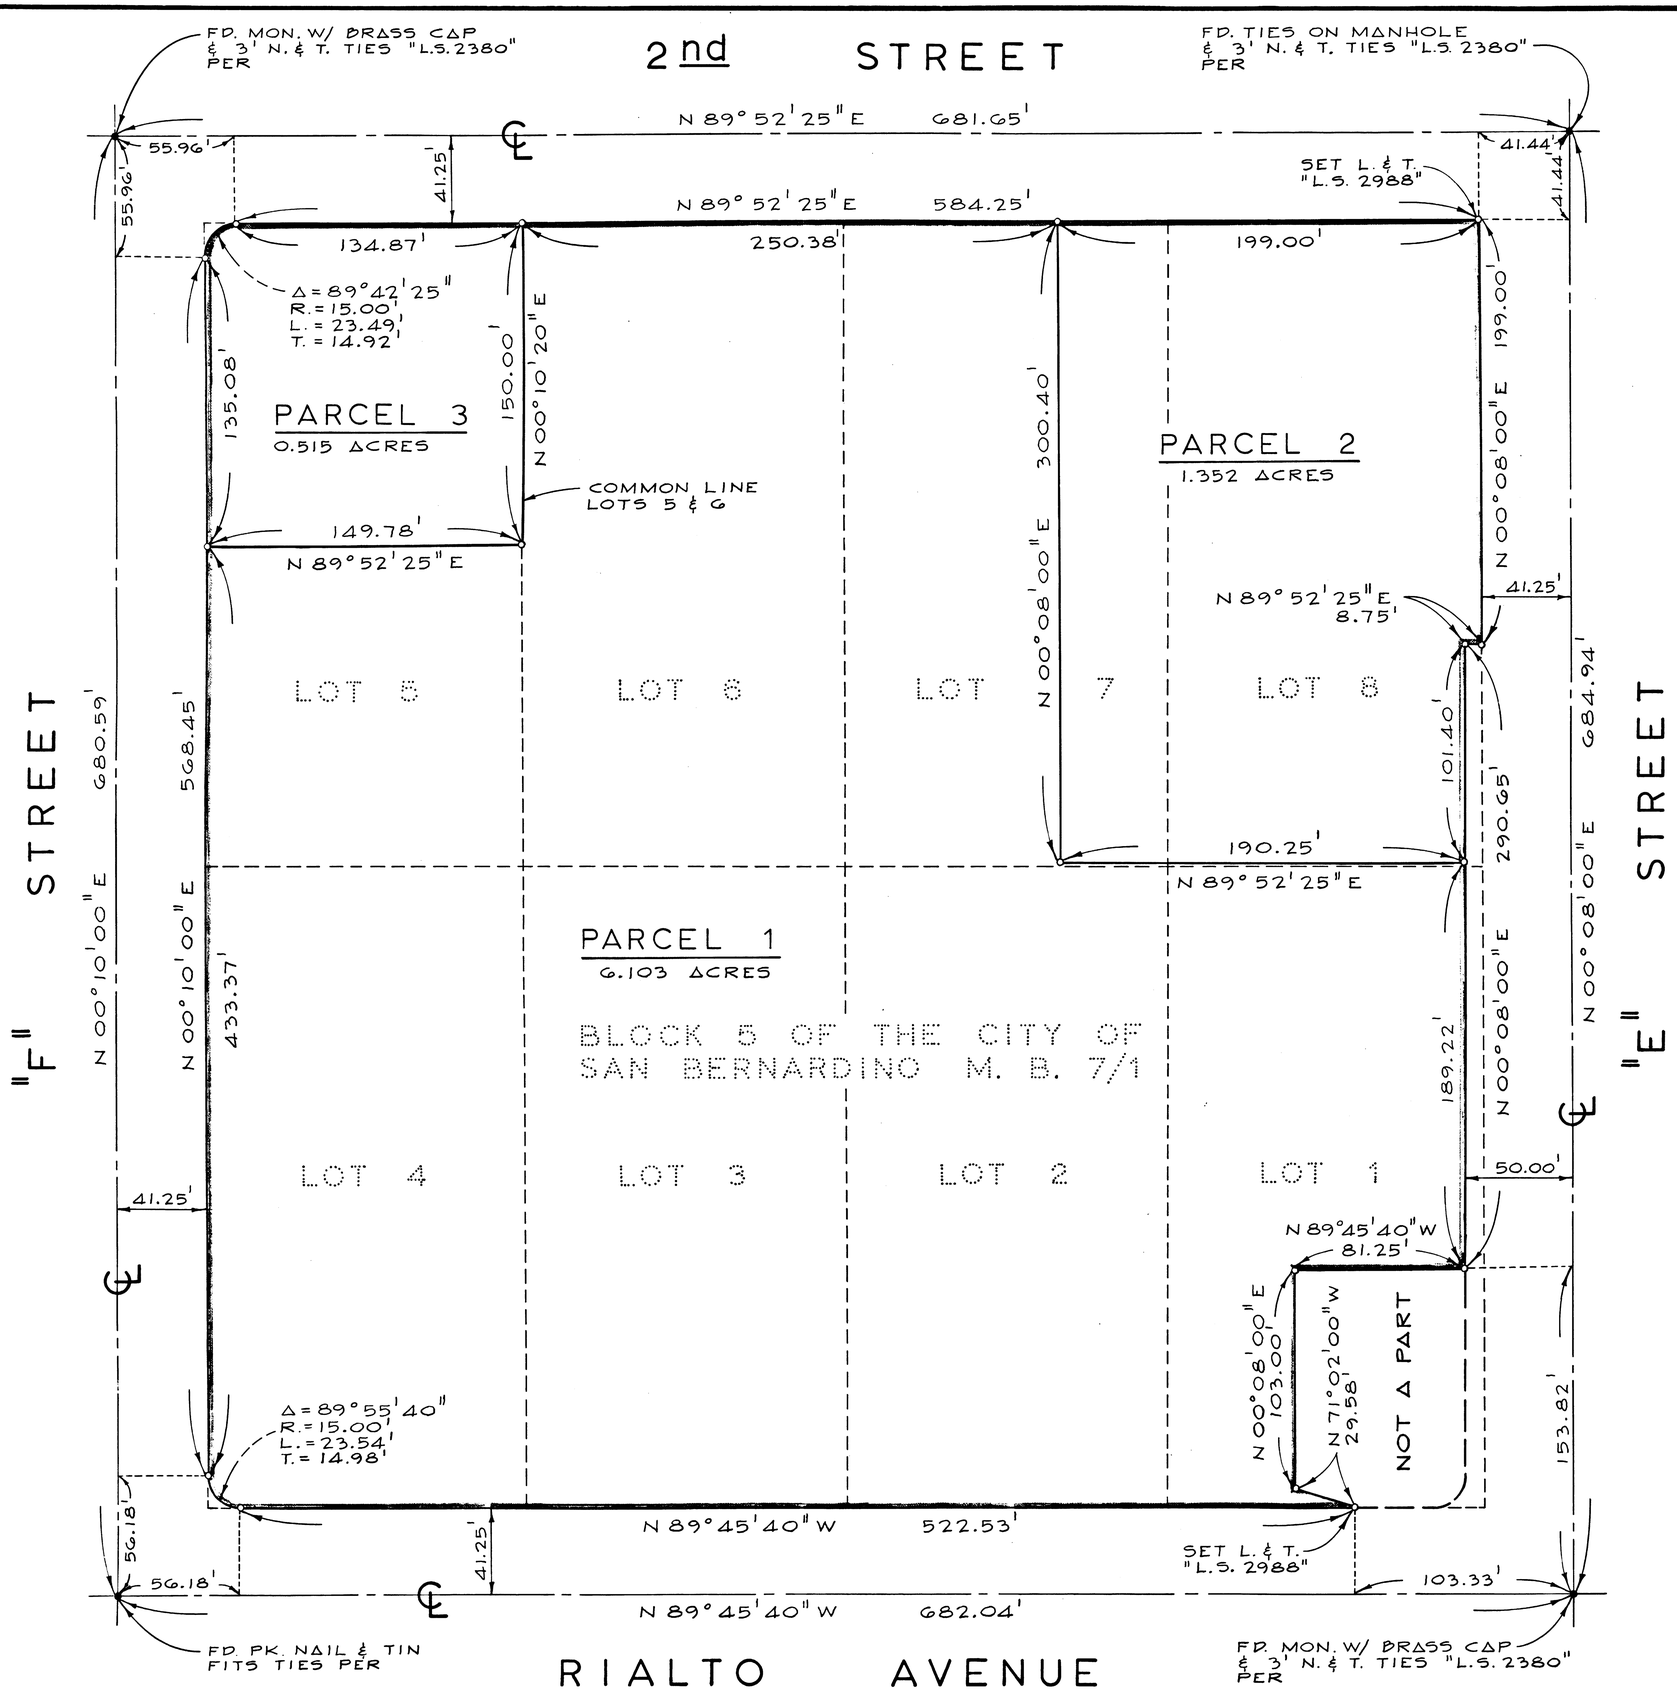

SURVEYOR'S CERTIFICATE

THIS MAP WAS PREPARED BY ME OR UNDER MY DIRECTION AND IS BASED UPON A FIELD SURVEY IN CONFORMANCE WITH THE REQUIREMENTS OF THE SUBDIVISION MAP ACT AT THE REQUEST OF THE SEQUOIA PACIFIC REALCO IN JUNE, 1972. I HEREBY CERTIFY THAT IT CONFORMS TO THE APPROVED TENTATIVE MAP AND THE CONDITIONS OF APPROVAL THEREOF; THAT ALL PROVISIONS OF APPLICABLE STATE LAW AND LOCAL ORDINANCES HAVE BEEN COMPLIED WITH.

C. J. Queyrel
C. J. QUEYREL L.S. 2988

CITY ENGINEER'S CERTIFICATE

THIS MAP HAS BEEN EXAMINED THIS 23rd DAY OF AUGUST, 1972, FOR CONFORMANCE WITH THE REQUIREMENTS OF SECTION 11575 OF THE SUBDIVISION MAP ACT.

J. Bennett for P. L. Hasler
CITY ENGINEER

BASIS OF BEARINGS

THE CENTERLINE OF "E" STREET BEARING N 00°08'00" E AS SHOWN ON STREET IMPROVEMENT PLAN No. 3831, SHEET 2 OF 14, CITY OF SAN BERNARDINO RECORDS, WAS USED AS THE BASIS OF BEARINGS FOR THIS MAP.

MONUMENT NOTE

- ● INDICATES FOUND MONUMENT AS NOTED.
- o INDICATES SET 1" IRON PIPE WITH TAG "L.S. 2988" UNLESS OTHERWISE NOTED.

SCALE: 1" = 50'

831

FILED REQUEST OF
SEQUOIA PACIFIC REALCO
AUGUST 23, 1972
3:03 P.M.
BOOK 8 64
PARCEL MAPS

$ 5.00

8/64