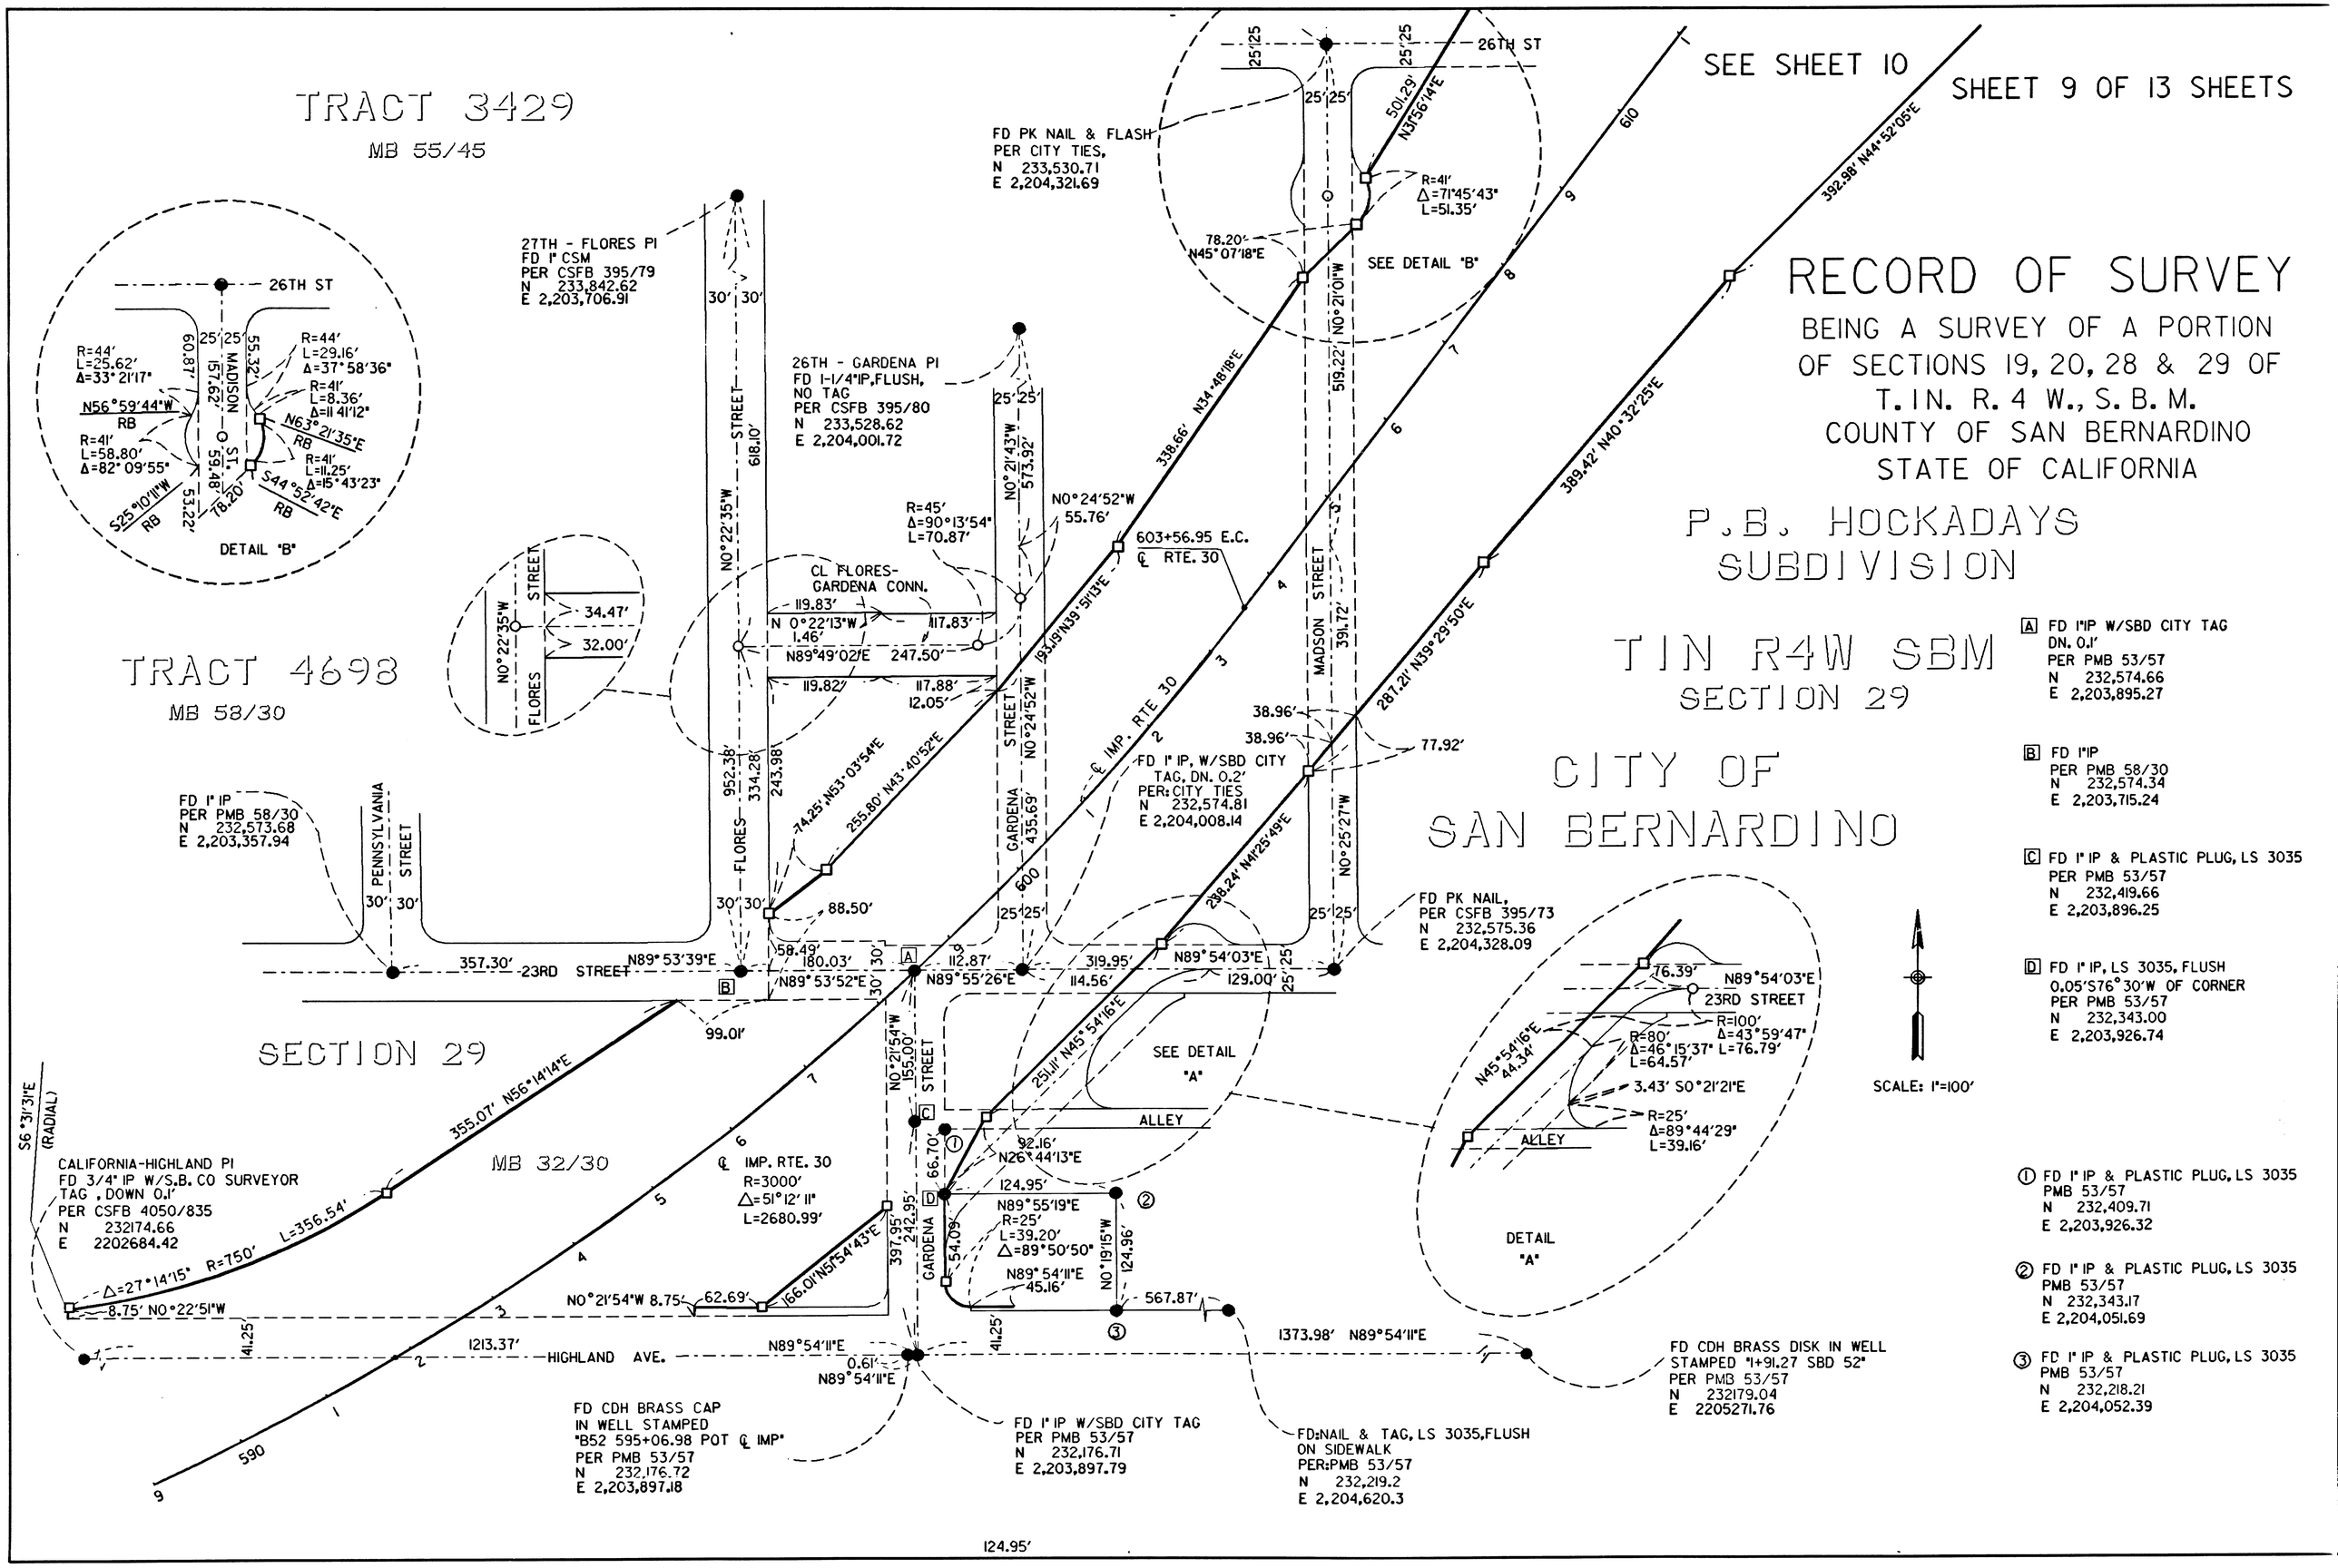
SHEET 9 OF 13 SHEETS
SEE SHEET 10
RECORD OF SURVEY
BEING A SURVEY OF A PORTION OF SECTIONS 19, 20, 28 & 29 OF T. IN. R. 4 W., S. B. M.
COUNTY OF SAN BERNARDINO
STATE OF CALIFORNIA
P.B. HOCKADAYS SUBDIVISION
T IN R4W SBM
SECTION 29
CITY OF SAN BERNARDINO
TRACT 3429
MB 55/45
TRACT 4698
MB 58/30
SECTION 29
MB 32/30
26TH ST
23RD STREET
HIGHLAND AVE.
MADISON ST.
FLORES STREET
PENNSYLVANIA STREET
GARDENA STREET
MADSON STREET
℄ IMP. RTE. 30
R=3000'
Δ=51°12'11"
L=2680.99'
SCALE: 1"=100'
DETAIL "B"
SEE DETAIL "B"
SEE DETAIL "A"
DETAIL "A"
ALLEY
CL FLORES-GARDENA CONN.
603+56.95 E.C.
℄ RTE. 30
FD PK NAIL & FLASH PER CITY TIES, N 233,530.71 E 2,204,321.69
27TH - FLORES PI FD 1" CSM PER CSFB 395/79 N 233,842.62 E 2,203,706.91
26TH - GARDENA PI FD 1-1/4"IP,FLUSH, NO TAG PER CSFB 395/80 N 233,528.62 E 2,204,001.72
FD 1" IP PER PMB 58/30 N 232,573.68 E 2,203,357.94
FD 1" IP, W/SBD CITY TAG, DN. 0.2' PER: CITY TIES N 232,574.81 E 2,204,008.14
FD PK NAIL, PER CSFB 395/73 N 232,575.36 E 2,204,328.09
CALIFORNIA-HIGHLAND PI FD 3/4" IP W/S.B. CO SURVEYOR TAG, DOWN 0.1' PER CSFB 4050/835 N 232174.66 E 2202684.42
FD CDH BRASS CAP IN WELL STAMPED "B52 595+06.98 POT ℄ IMP" PER PMB 53/57 N 232,176.72 E 2,203,897.18
FD 1" IP W/SBD CITY TAG PER PMB 53/57 N 232,176.71 E 2,203,897.79
FD:NAIL & TAG, LS 3035,FLUSH ON SIDEWALK PER:PMB 53/57 N 232,219.2 E 2,204,620.3
FD CDH BRASS DISK IN WELL STAMPED "1+91.27 SBD 52" PER PMB 53/57 N 232179.04 E 2205271.76
A FD 1"IP W/SBD CITY TAG DN. 0.1' PER PMB 53/57 N 232,574.66 E 2,203,895.27
B FD 1"IP PER PMB 58/30 N 232,574.34 E 2,203,715.24
C FD 1" IP & PLASTIC PLUG, LS 3035 PER PMB 53/57 N 232,419.66 E 2,203,896.25
D FD 1" IP, LS 3035, FLUSH 0.05'S76°30'W OF CORNER PER PMB 53/57 N 232,343.00 E 2,203,926.74
① FD 1" IP & PLASTIC PLUG, LS 3035 PMB 53/57 N 232,409.71 E 2,203,926.32
② FD 1" IP & PLASTIC PLUG, LS 3035 PMB 53/57 N 232,343.17 E 2,204,051.69
③ FD 1" IP & PLASTIC PLUG, LS 3035 PMB 53/57 N 232,218.21 E 2,204,052.39