SHEET Nº 1

PLAN Nº 809

FOR THE

IMPROVEMENT OF EIGHTH STREET

BETWEEN

MOUNTAIN VIEW AVENUE AND A STREET

IN THE CITY OF

SAN BERNARDINO CALIFORNIA

AUGUST 1925

C.S. JOHNSON
CITY ENGINEER

FILED
AUG 17 1925
City Engineer

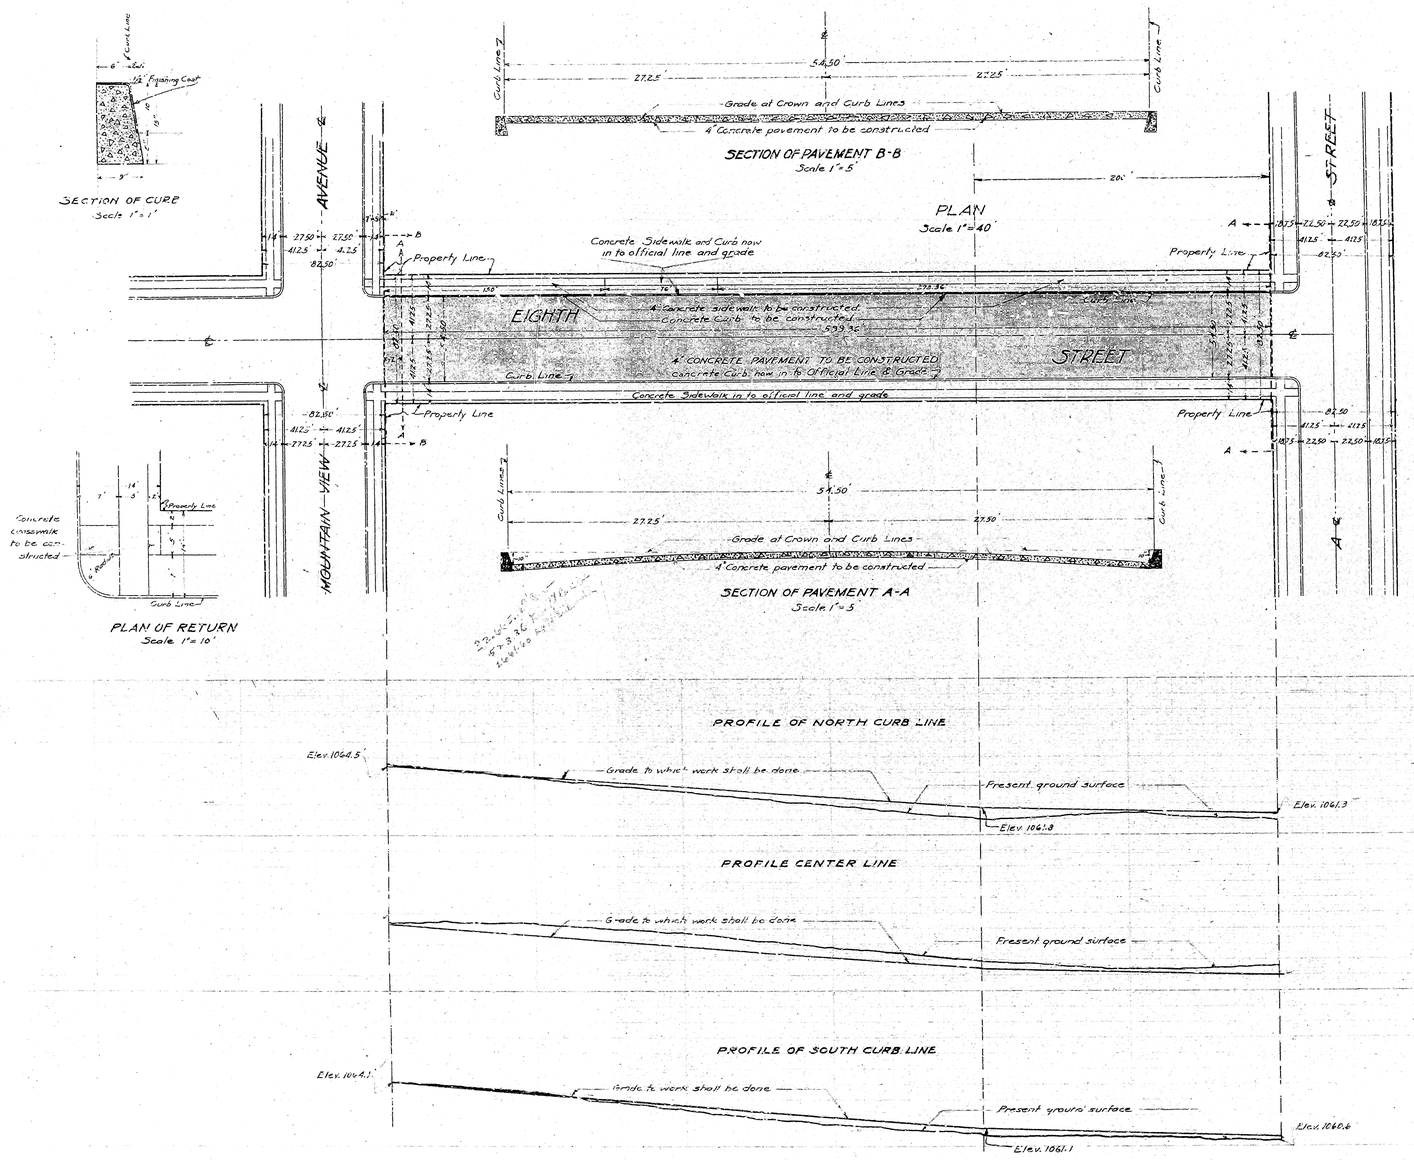

LEGEND

"or in means inch or inches.
'or ft means foot or feet.
Elev means elevation.
Nº means number.
℄ means center line.
4" Concrete pavement to be constructed shown thus ▭ in section thus
Concrete sidewalk to be constructed shown thus ▭ in section thus
Concrete Curb to be constructed shown thus ▭ in section thus

TITLE

Title to Eighth Street aquired by dedication as a part of the City of San Bernardino as at Book 1 Page 1 records of San Bernardino County.

Note: All elevations shown in red ink are in feet and are above a plane which is 1045.28' below the City Bench Mark as established by Ordinance Nº 383 City of San Bernardino, California.

Grade of EIGHTH STREET established August 8, 1922 Ordinance Nº 301.
Plan adopted, Sept. 14, 1925

PROFILE LEGEND

Present ground surface shown by black lines.
Red lines indicate grade to which work shall be done.

Scales: Horizontal 1"=40'
Vertical 1"=4'

SHEET Nº 1

PLAN Nº 809

FOR THE

IMPROVEMENT OF EIGHTH STREET

BETWEEN

MOUNTAIN VIEW AVENUE AND A STREET

IN THE CITY OF

SAN BERNARDINO CALIFORNIA

AUGUST 1925

C.S. JOHNSON
CITY ENGINEER

FILED
AUG 17 1925
City Engineer

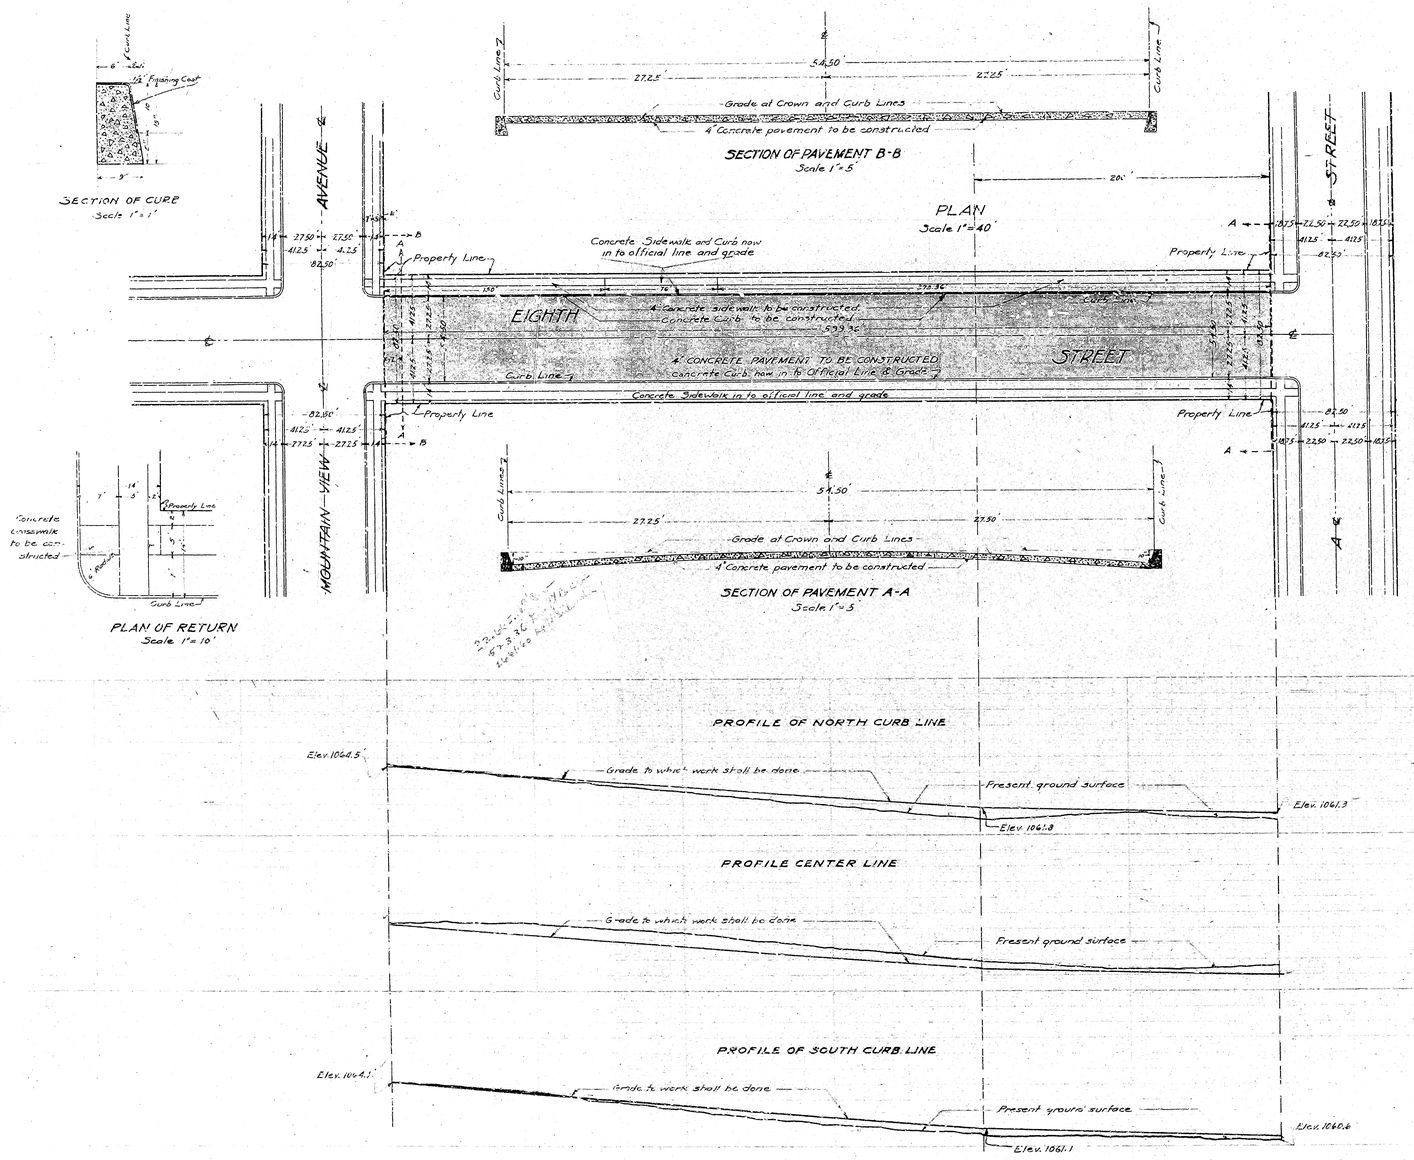

LEGEND

"or in means inch or inches.
'or ft means foot or feet.
Elev means elevation.
Nº means number.
℄ means center line.
4" Concrete pavement to be constructed shown thus ▭ in section thus
Concrete sidewalk to be constructed shown thus ▭ in section thus
Concrete Curb to be constructed shown thus ▭ in section thus

TITLE

Title to Eighth Street aquired by dedication as a part of the City of San Bernardino as at Book 1 Page 1 records of San Bernardino County.

Note: All elevations shown in red ink are in feet and are above a plane which is 1045.28' below the City Bench Mark as established by Ordinance Nº 383 City of San Bernardino, California.

Grade of EIGHTH STREET established August 8, 1922 Ordinance Nº 301.
Plan adopted, Sept. 14, 1925

PROFILE LEGEND

Present ground surface shown by black lines.
Red lines indicate grade to which work shall be done.

Scales: Horizontal 1"=40'
Vertical 1"=4'