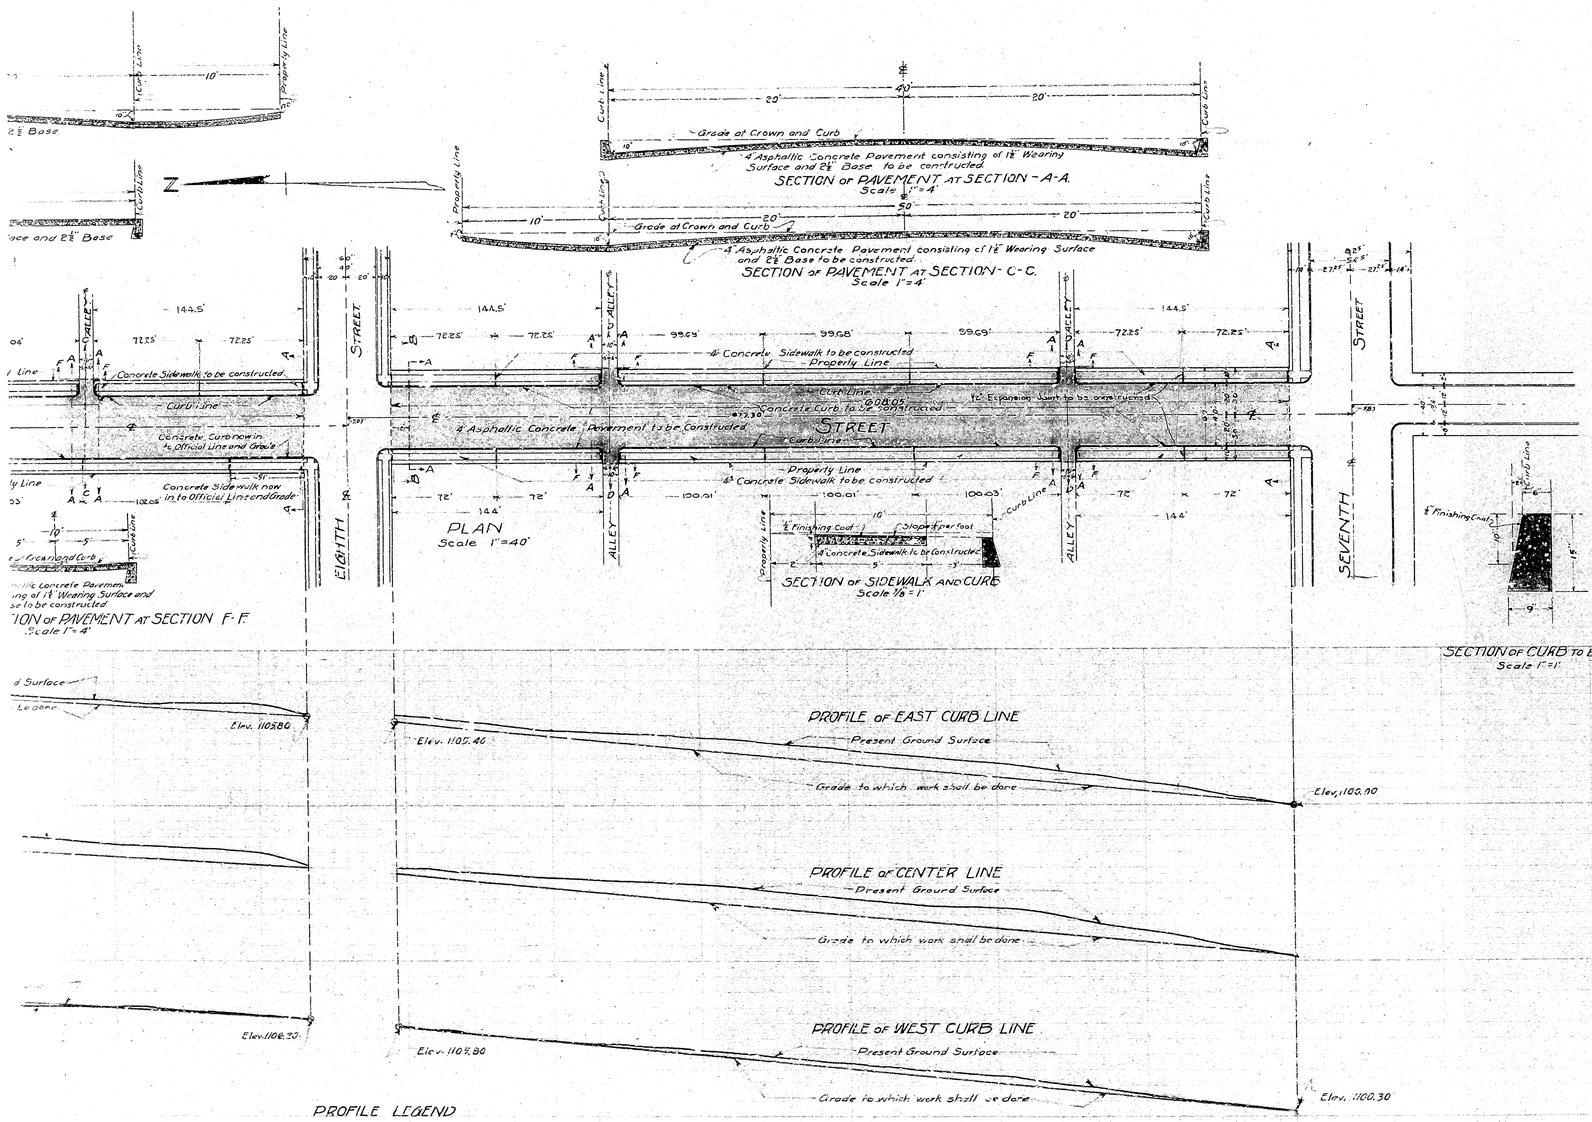

PROFILE LEGEND

Black lines show present Ground Surface

Red line indicates Grade to which work shall be done

Scale { Horizontal 1"=40' / Vertical 1"=4'

PLAN Nº 811
FOR THE
IMPROVEMENT OF K STREET
BETWEEN
SEVENTH STREET AND NINTH STREET
IN THE
CITY OF SAN BERNARDINO CALIFORNIA

JULY-1925.

C.E. Johnson
City Engineer.

Scale as Shown.

FILED
AUG 17 1925

LEGEND

" or in means inch or inches
' or ft means foot or feet
Nº means number
Elev. means elevation
Concrete Sidewalk to be constructed shown thus on plan ▭ thus in section ▭
Concrete Curb to be constructed shown thus on plan ▭ thus in Section ▭
4" Asphaltic Concrete Pavement to be constructed shown thus on plan ▭ thus in section ▭
℄ means Center Line
½" Expansion Joint to be constructed shown thus on plan - - - - -

TITLE TO K STREET.

Is by dedication by the Keystone Tract as Recorded in Book 5 Page 83
Hockaday Subdivision as Recorded in Book 14 Page 22
C.W. Allens Subdivision as Recorded in Book 3 Page 60
Records of San Bernardino County, California.

Grade of K Street established by Ordinance Nº 372 Dated 5-25-14.

All elevations shown in Red figures are in feet and are above a plane which is 1045.28 feet below the City Bench Mark as established by Ordinance 303 of the City of San Bernardino, California.

Plan Adopted September 14, 1925

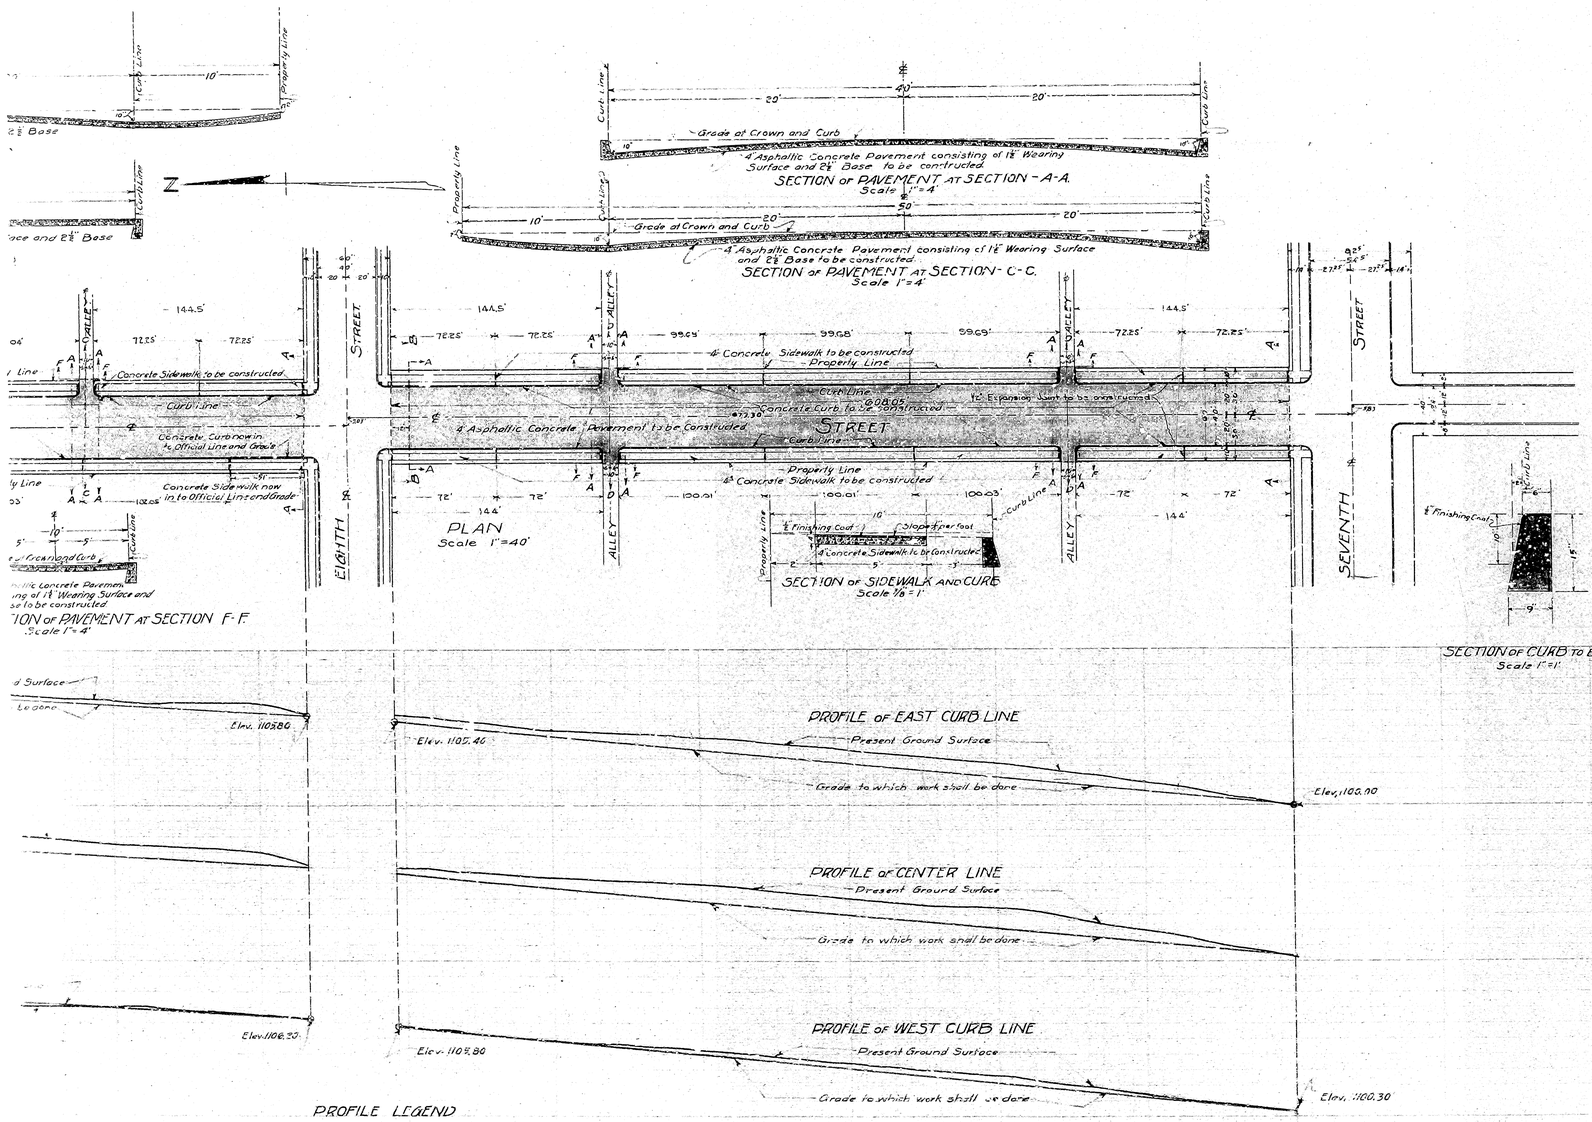

PROFILE LEGEND

Black lines show present Ground Surface

Red line indicates Grade to which work shall be done

Scale { Horizontal 1"=40' / Vertical 1"=4'

PLAN Nº 811
FOR THE
IMPROVEMENT OF K STREET
BETWEEN
SEVENTH STREET AND NINTH STREET
IN THE
CITY OF SAN BERNARDINO CALIFORNIA

JULY-1925.

C.E. Johnson
City Engineer.

Scale as Shown.

FILED
AUG 17 1925

LEGEND

" or in means inch or inches
' or ft means foot or feet
Nº means number
Elev. means elevation
Concrete Sidewalk to be constructed shown thus on plan ▭ thus in section ▭
Concrete Curb to be constructed shown thus on plan ▭ thus in Section ▭
4" Asphaltic Concrete Pavement to be constructed shown thus on plan ▭ thus in section ▭
℄ means Center Line
½" Expansion Joint to be constructed shown thus on plan - - - - -

TITLE TO K STREET.

Is by dedication by the Keystone Tract as Recorded in Book 5 Page 83
Hockaday Subdivision as Recorded in Book 14 Page 22
C.W. Allens Subdivision as Recorded in Book 3 Page 60
Records of San Bernardino County, California.

Grade of K Street established by Ordinance Nº 372 Dated 5-25-14.

All elevations shown in Red figures are in feet and are above a plane which is 1045.28 feet below the City Bench Mark as established by Ordinance 303 of the City of San Bernardino, California.

Plan Adopted September 14, 1925