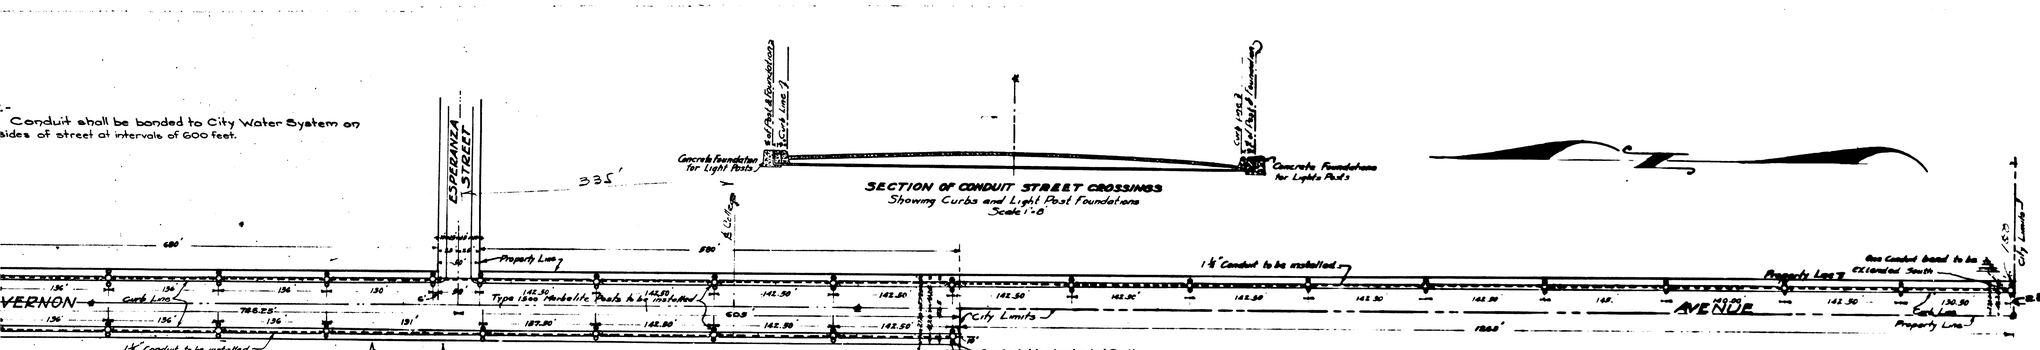

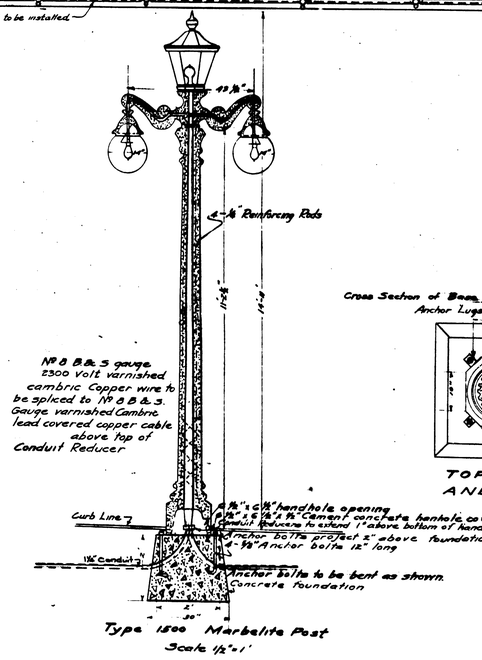

Type 1500 Marbelite Post
Scale ½"=1'

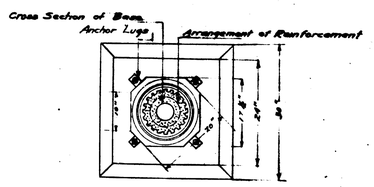

TOP VIEW OF FOUNDATION AND BASE OF STANDARD
Scale 3/4"=1'

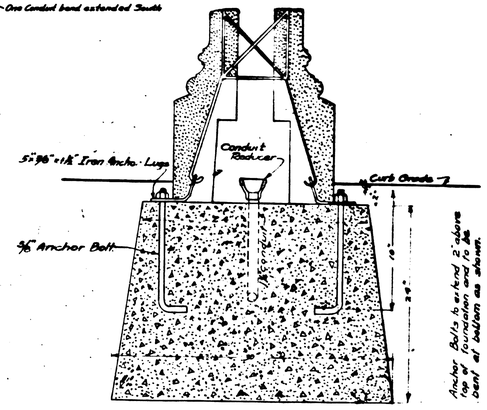

ENLARGED SECTION OF BASE

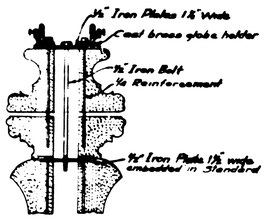

METHOD OF SECURING CROSS ARMS TO STANDARD
Scale 1½"=1'

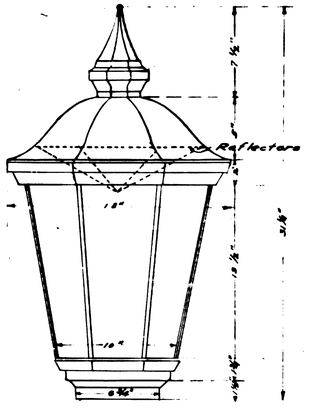

LUNAR LANTERN No 1.
Scale 3/16"=1'

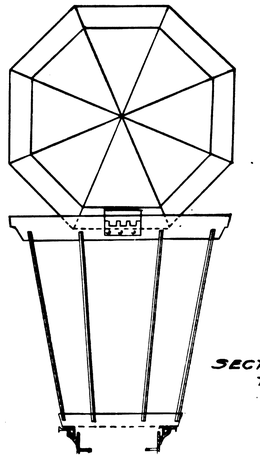

SECTION WITH TOP UP

PLAN No 814

FOR

ORNAMENTAL STREET LIGHTS ON MT. VERNON AVENUE FROM MILL STREET TO SOUTH CITY LIMITS

CITY OF SAN BERNARDINO, CALIF.

AUGUST 1925

C.E. JOHNSON
CITY ENGINEER

Note-
1-10 Kilo Volt Ampere Type R.O. 2300 Volt Primary
6.6 Ampere Secondary 60 Cycle Pole Type Constant Current Transformer shall be furnished by contractor.

LEGEND

" or in means inch or inches.
' or ft means feet or feet.
No means number
℄ means center line
Wiring plan of top lights to be installed shown thus
Wiring plan of side lights to be installed shown thus
1¼" Conduit to be installed shown thus
Concrete in section shown thus
Type 1500 Marbelite Post to be installed shown thus
Grounds to be installed shown thus
B & S means Brown and Sharp.
Posts now installed shown thus
Marbelite in section shown thus

Grade of Mt Vernon Avenue established June 17, 1924, Ord. No

Title to Mt. Vernon Avenue is by dedication as a part of the Rancho San Bernardino, as recorded in Book 7, Page 2, Records of San Bernardino County.

Plan adopted September 14, 1925.

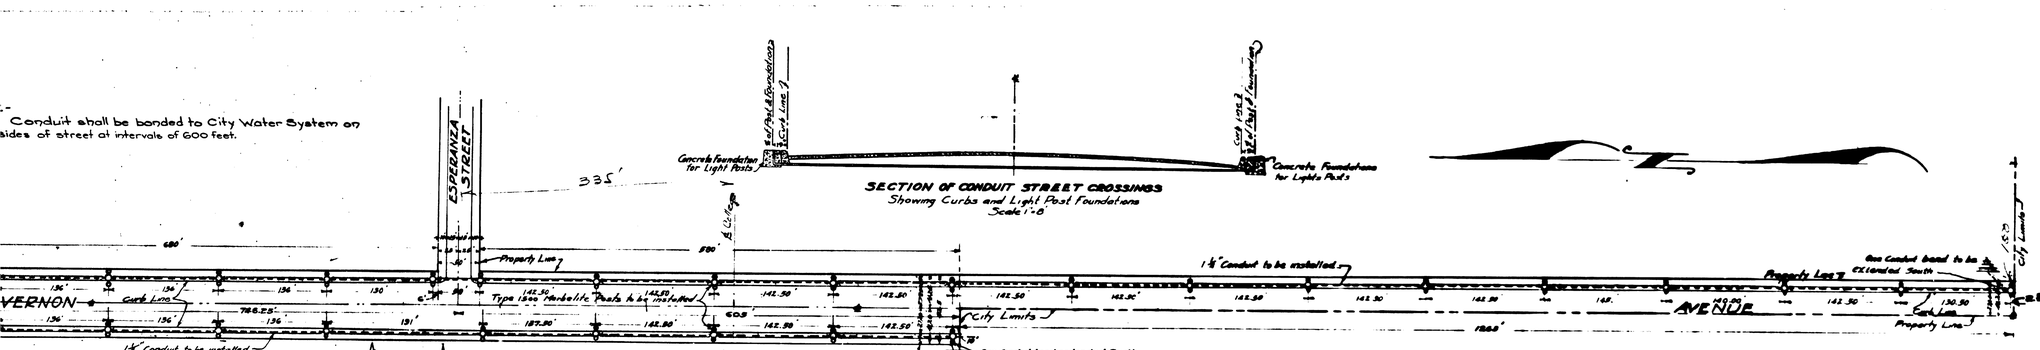

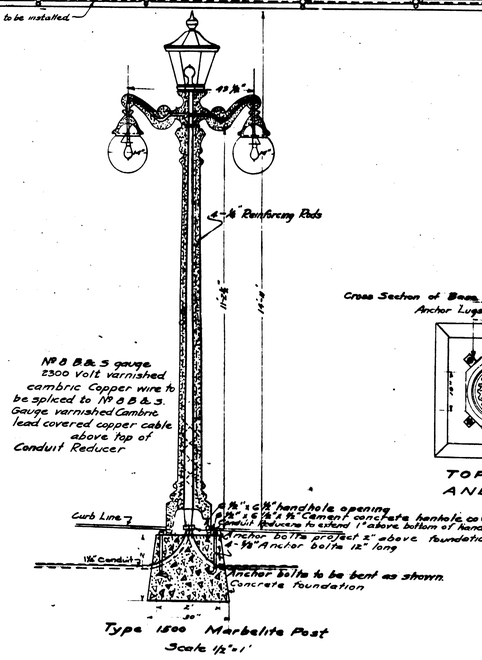

Type 1500 Marbelite Post
Scale ½"=1'

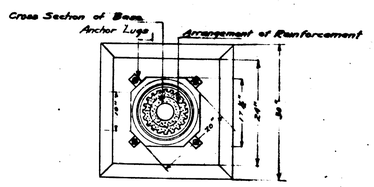

TOP VIEW OF FOUNDATION AND BASE OF STANDARD
Scale 3/4"=1'

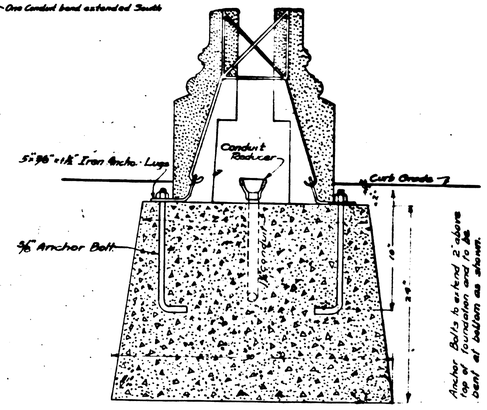

ENLARGED SECTION OF BASE

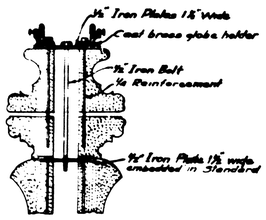

METHOD OF SECURING CROSS ARMS TO STANDARD
Scale 1½"=1'

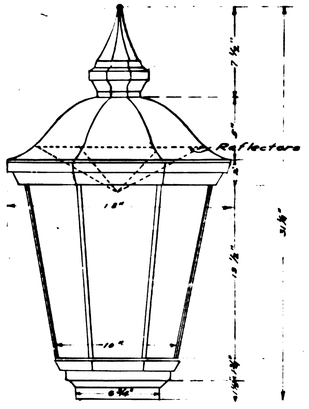

LUNAR LANTERN No 1.
Scale 3/16"=1'

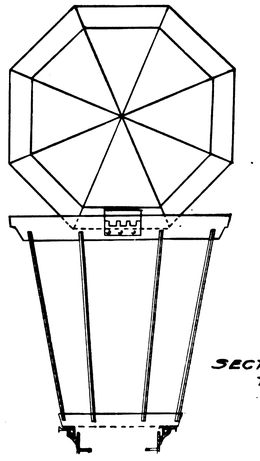

SECTION WITH TOP UP

PLAN No 814

FOR

ORNAMENTAL STREET LIGHTS ON MT. VERNON AVENUE FROM MILL STREET TO SOUTH CITY LIMITS

CITY OF SAN BERNARDINO, CALIF.

AUGUST 1925

C.E. JOHNSON
CITY ENGINEER

Note-
1-10 Kilo Volt Ampere Type R.O. 2300 Volt Primary
6.6 Ampere Secondary 60 Cycle Pole Type Constant Current Transformer shall be furnished by contractor.

LEGEND

" or in means inch or inches.
' or ft means feet or feet.
No means number
℄ means center line
Wiring plan of top lights to be installed shown thus
Wiring plan of side lights to be installed shown thus
1¼" Conduit to be installed shown thus
Concrete in section shown thus
Type 1500 Marbelite Post to be installed shown thus
Grounds to be installed shown thus
B & S means Brown and Sharp.
Posts now installed shown thus
Marbelite in section shown thus

Grade of Mt Vernon Avenue established June 17, 1924, Ord. No

Title to Mt. Vernon Avenue is by dedication as a part of the Rancho San Bernardino, as recorded in Book 7, Page 2, Records of San Bernardino County.

Plan adopted September 14, 1925.