PART Nº 2
SHEET Nº 1

PLAN Nº 830
FOR THE IMPROVEMENT OF
GRANT AVENUE
BETWEEN
K STREET AND J STREET
BUNKER HILL DRIVE BETWEEN MILL STREET AND HILLCREST AVENUE
MARYESS DRIVE - J STREET AND K STREET
BETWEEN
GRANT AVENUE AND HILLCREST AVENUE
HAZEL AVENUE AND ESPERANZA STREET BETWEEN K STREET AND J STREET
AND SCOTT STREET BETWEEN GRANT AVENUE AND SOUTH CITY LIMITS
CITY OF SAN BERNARDINO CALIFORNIA

August 1925 — C.E. Johnson, City Engineer
Scale as Shown.

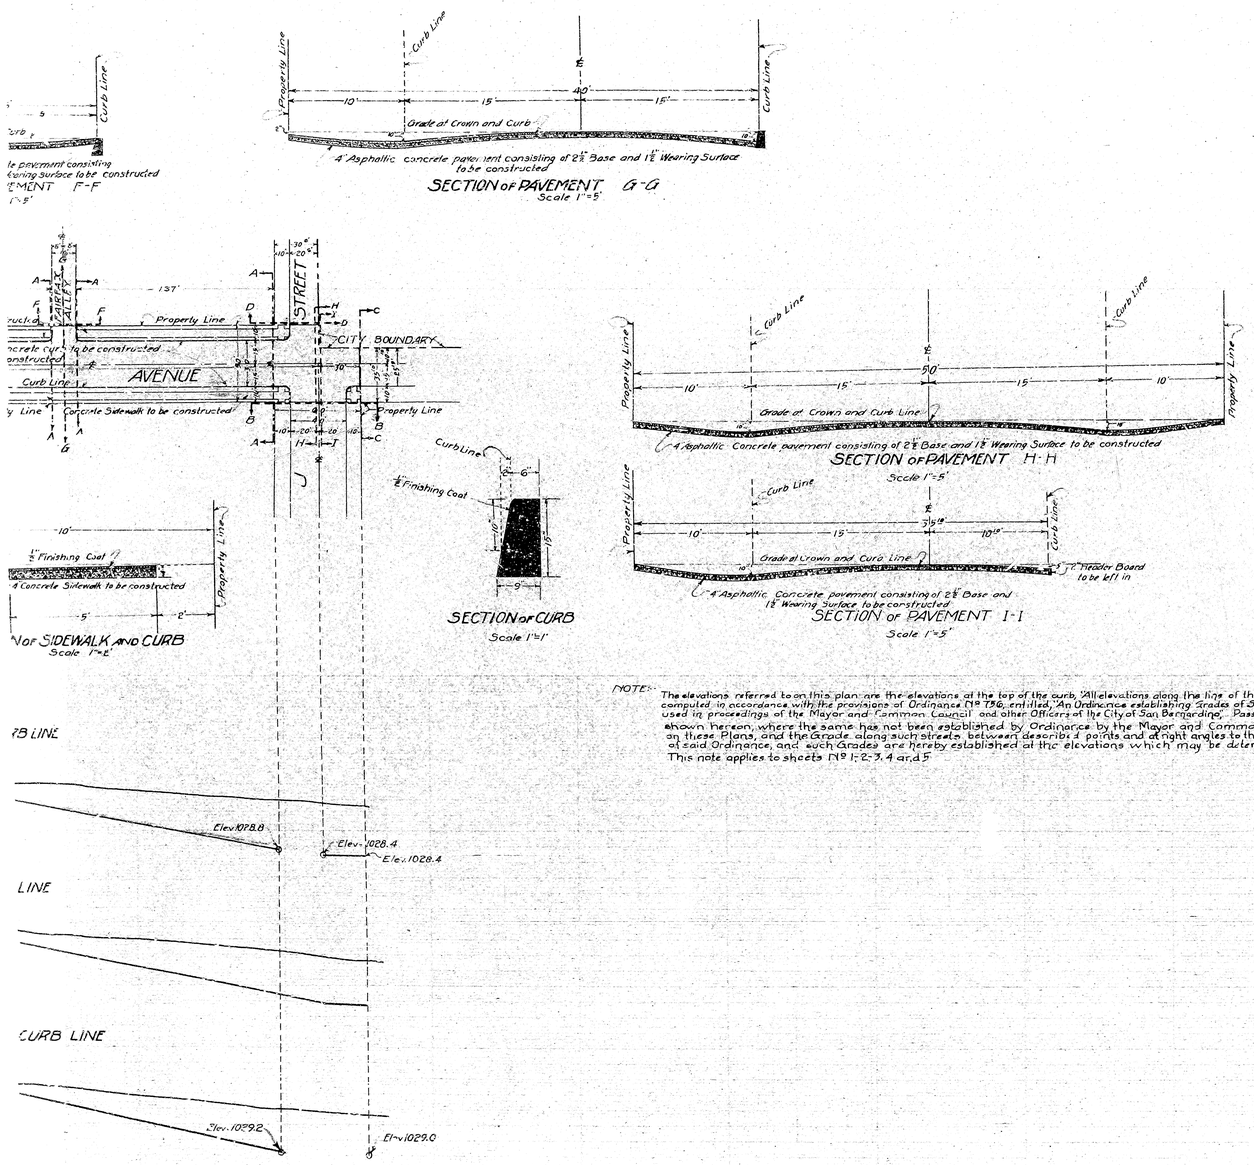

NOTE: The elevations referred to on this plan are the elevations of the top of the curb. All elevations along the line of the street between described points or at right angles to the curb line may be computed in accordance with the provisions of Ordinance Nº 786, entitled, "An Ordinance establishing Grades of Streets in the City of San Bernardino," defining certain phrases commonly used in proceedings of the Mayor and Common Council and other Officers of the City of San Bernardino," Passed January 5, 1920 and approved Jan. 6, 1920. The grade of all streets shown hereon, where the same has not been established by Ordinance by the Mayor and Common Council, is hereby fixed in accordance with the elevations shown on these Plans, and the Grade along such streets between described points and at right angles to the Curb line shall be computed in accordance with the provisions of said Ordinance, and such Grades are hereby established at the elevations which may be determined by such computations.
This note applies to sheets Nº 1, 2, 3, 4 and 5

LEGEND

"in means inch or inches
'or ft means foot or feet
Elev. means elevation
Nº means number
St means Street
Ave means Avenue
℄ means center line
Concrete Sidewalks to be constructed shown thus on plan — in Section thus
Concrete Curb to be constructed shown thus on plan — in Section thus
4" Asphaltic Concrete pavement to be constructed shown thus on plan — in Section thus

Note: All elevations shown in Red figures are in feet and are above a plane which is 1048.28 feet below the City Bench Mark, as established by Ordinance Nº 783 of the City of San Bernardino, California.

Grade of Grant Avenue established July 6-1925 Ordinance Nº 1837

TITLE TO GRANT AVENUE

Title to Grant Ave is by dedication as a part of Bunker Hill Square as Recorded in Book 21 Page 48, and Bunker Hill Square Nº 2 as Recorded in Book 28 Page 24 Records of San Bernardino County, California.

Plan Adopted September 8, 1925

FILED
AUG 27 1925
City Engineer

PART Nº 2
SHEET Nº 1

PLAN Nº 830
FOR THE IMPROVEMENT OF
GRANT AVENUE
BETWEEN
K STREET AND J STREET
BUNKER HILL DRIVE BETWEEN MILL STREET AND HILLCREST AVENUE
MARYESS DRIVE - J STREET AND K STREET
BETWEEN
GRANT AVENUE AND HILLCREST AVENUE
HAZEL AVENUE AND ESPERANZA STREET BETWEEN K STREET AND J STREET
AND SCOTT STREET BETWEEN GRANT AVENUE AND SOUTH CITY LIMITS
CITY OF SAN BERNARDINO CALIFORNIA

August 1925 — C.E. Johnson, City Engineer
Scale as Shown.

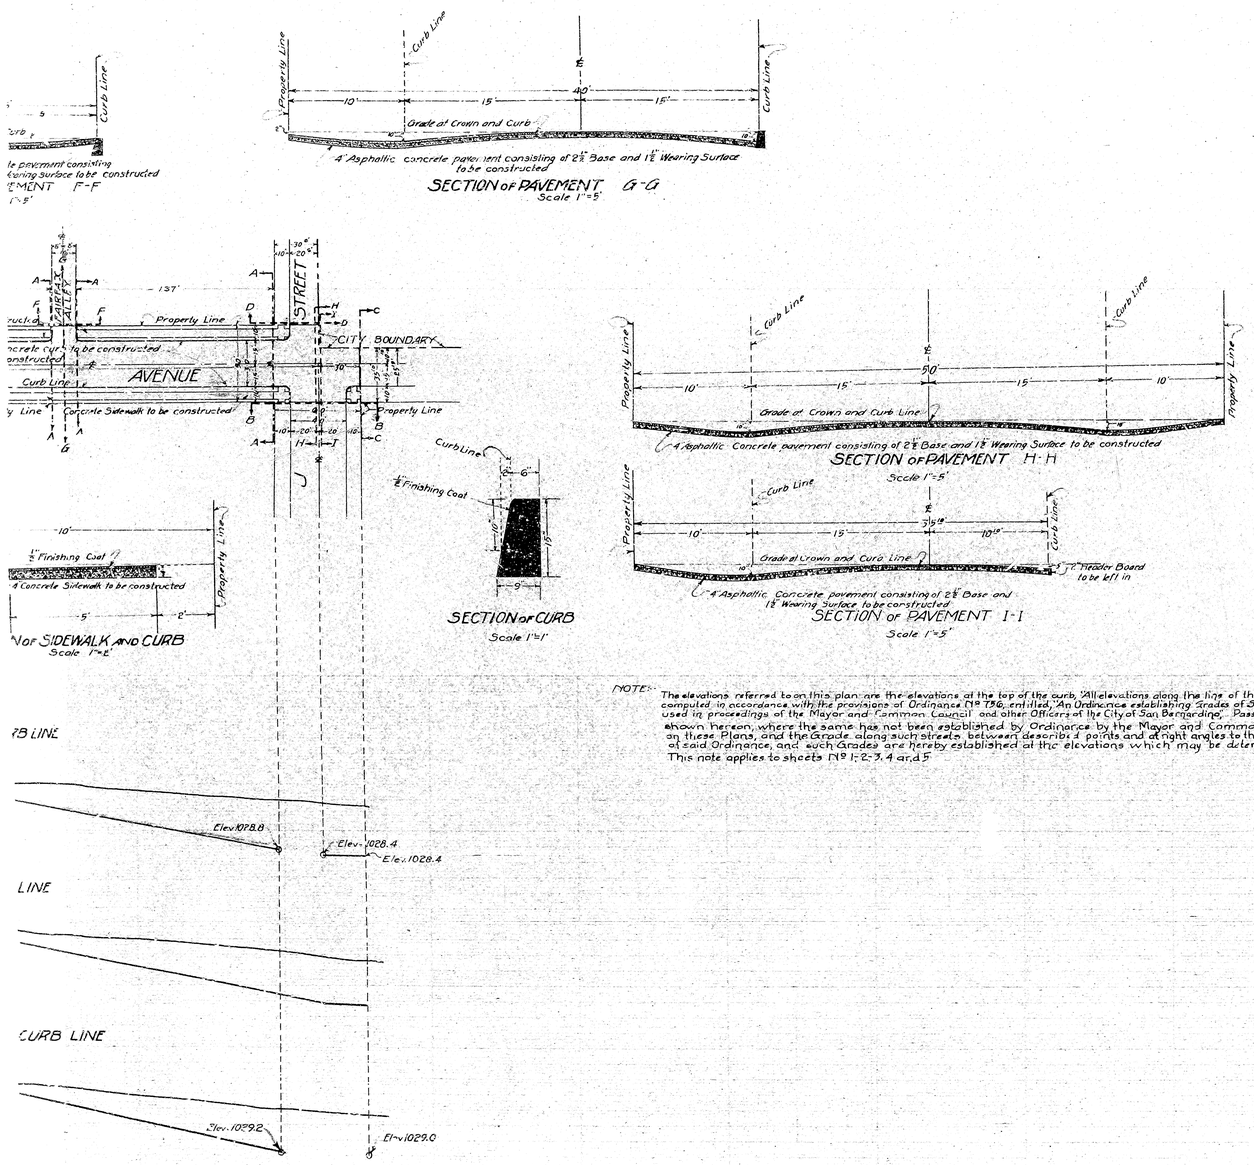

NOTE: The elevations referred to on this plan are the elevations of the top of the curb. All elevations along the line of the street between described points or at right angles to the curb line may be computed in accordance with the provisions of Ordinance Nº 786, entitled, "An Ordinance establishing Grades of Streets in the City of San Bernardino," defining certain phrases commonly used in proceedings of the Mayor and Common Council and other Officers of the City of San Bernardino," Passed January 5, 1920 and approved Jan. 6, 1920. The grade of all streets shown hereon, where the same has not been established by Ordinance by the Mayor and Common Council, is hereby fixed in accordance with the elevations shown on these Plans, and the Grade along such streets between described points and at right angles to the Curb line shall be computed in accordance with the provisions of said Ordinance, and such Grades are hereby established at the elevations which may be determined by such computations.
This note applies to sheets Nº 1, 2, 3, 4 and 5

LEGEND

"in means inch or inches
'or ft means foot or feet
Elev. means elevation
Nº means number
St means Street
Ave means Avenue
℄ means center line
Concrete Sidewalks to be constructed shown thus on plan — in Section thus
Concrete Curb to be constructed shown thus on plan — in Section thus
4" Asphaltic Concrete pavement to be constructed shown thus on plan — in Section thus

Note: All elevations shown in Red figures are in feet and are above a plane which is 1048.28 feet below the City Bench Mark, as established by Ordinance Nº 783 of the City of San Bernardino, California.

Grade of Grant Avenue established July 6-1925 Ordinance Nº 1837

TITLE TO GRANT AVENUE

Title to Grant Ave is by dedication as a part of Bunker Hill Square as Recorded in Book 21 Page 48, and Bunker Hill Square Nº 2 as Recorded in Book 28 Page 24 Records of San Bernardino County, California.

Plan Adopted September 8, 1925

FILED
AUG 27 1925
City Engineer