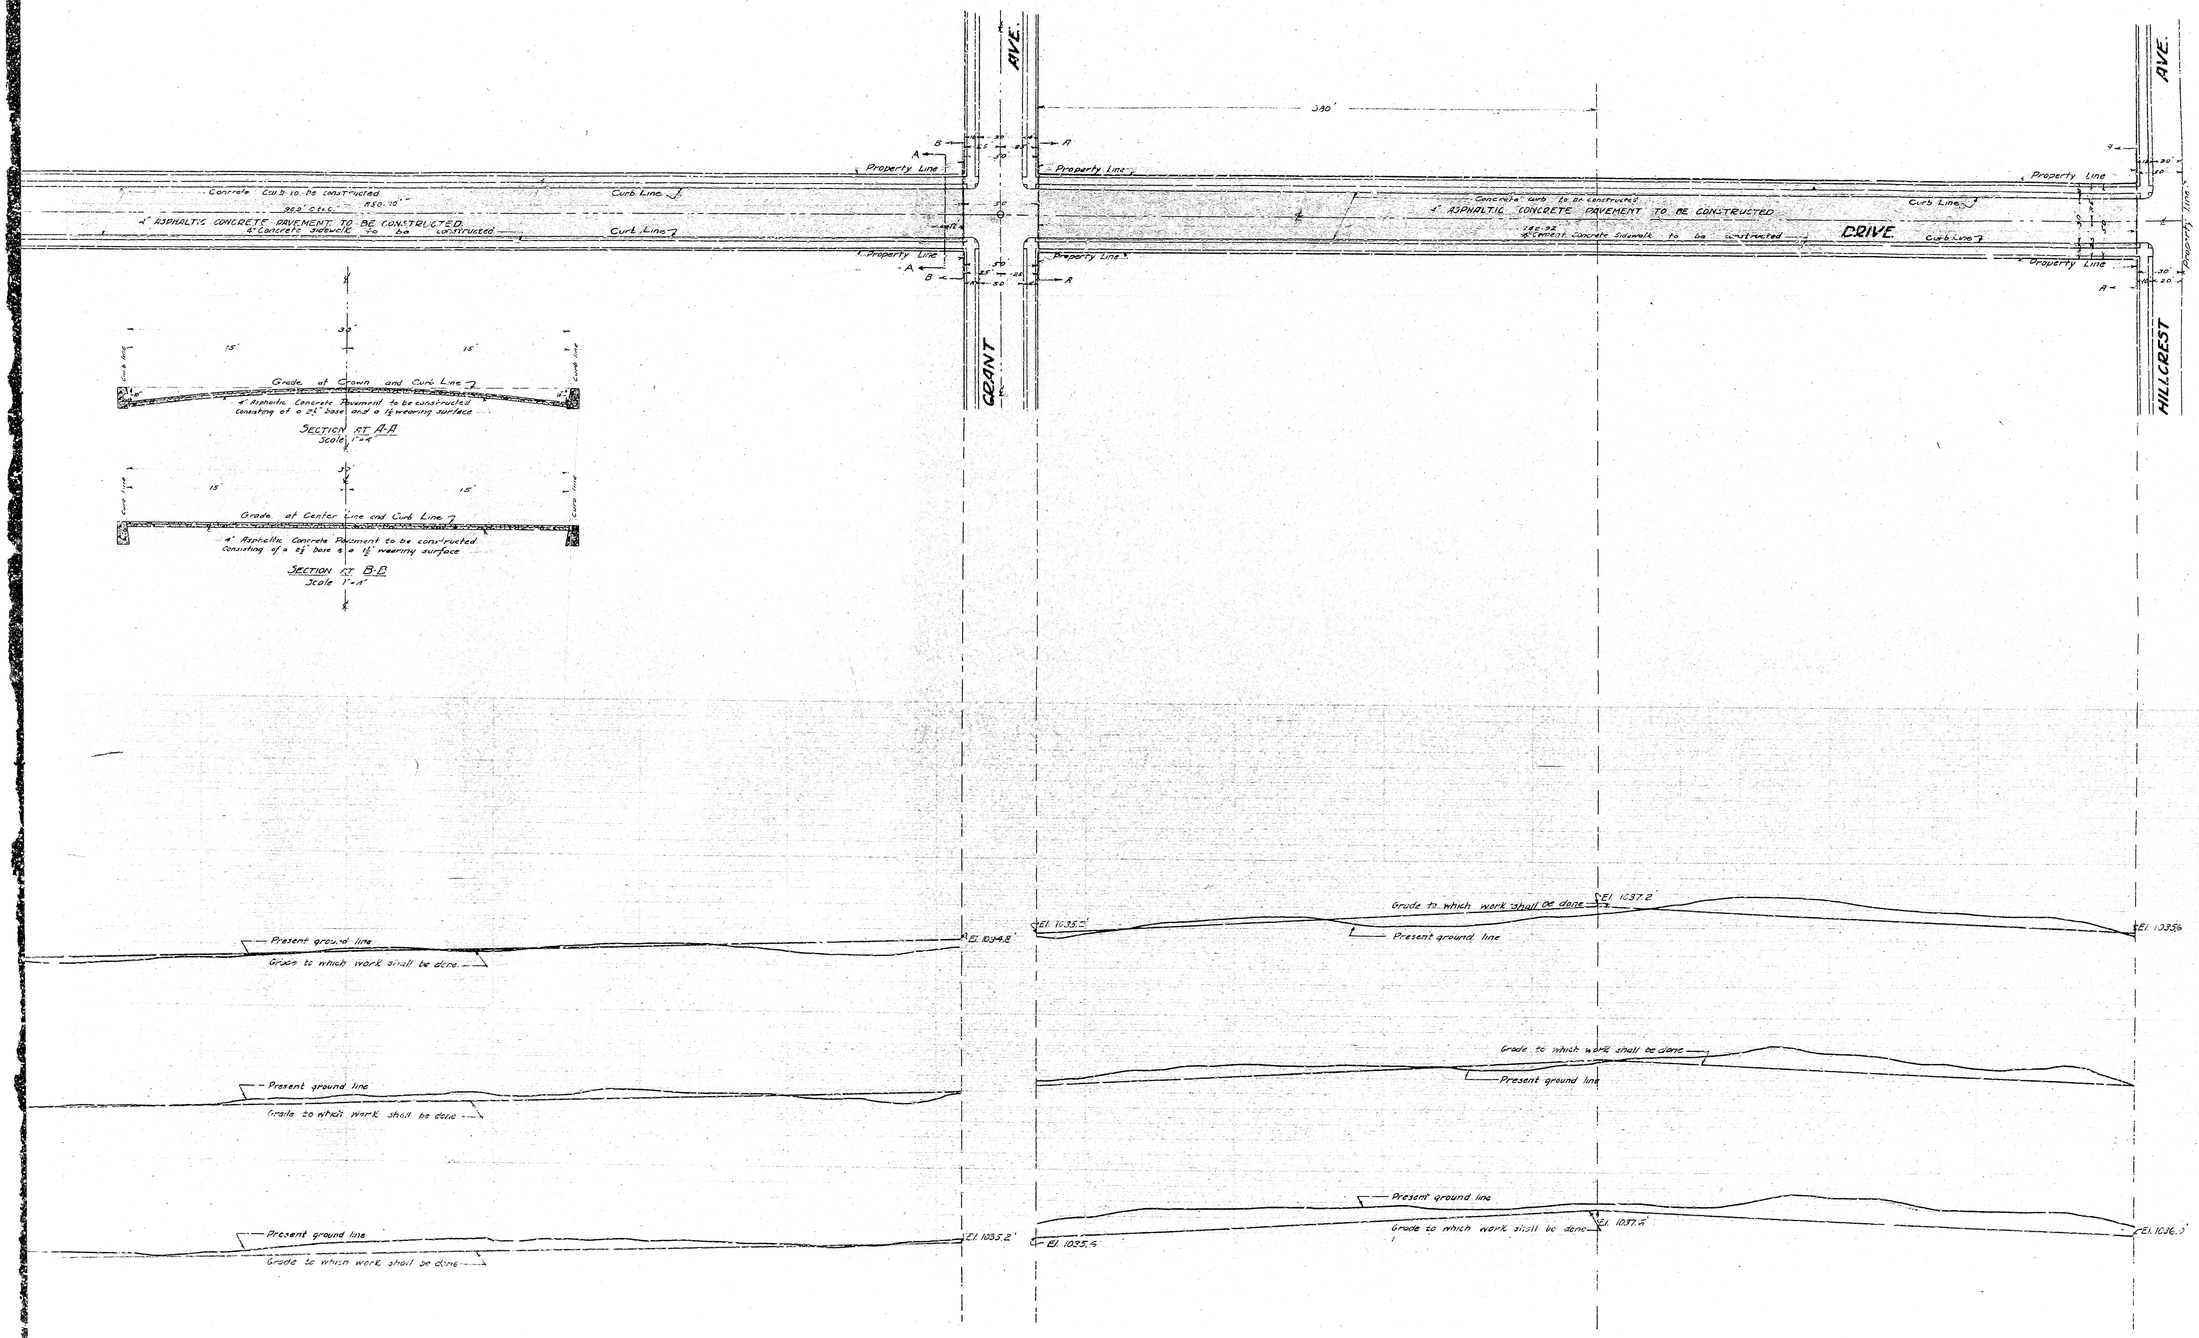

PART No. 2
SHEET No. 5
PLAN No. 830.
FOR
IMPROVEMENT
OF
BUNKER HILL DRIVE

See sheet No. 1 for legend

FILED
AUG 31 1925
City Engineer

Title to Bunker Hill Drive is by dedication as a part of Bunker Hill Square Subdivision as recorded in Book No. 21 of Maps, Page 48, and Bunker Hill Square Subdivision No. 2 as recorded in Book No. 28 of Maps, Page 24, San Bernardino County Records.

Grade of Bunker Hill Drive established July 6, 1925 Ordinance No. 1234.

Note - All elevations shown in Red figures are in feet and are above a plane which is 1045.28 feet below the City Bench Mark as established by Ordinance No. 383 of the City of San Bernardino.

PROFILE

Black Lines show present surface of ground
Red Lines show grade to which work shall be

Scale { Horizontal 1"=40'
Vertical 1"=4'

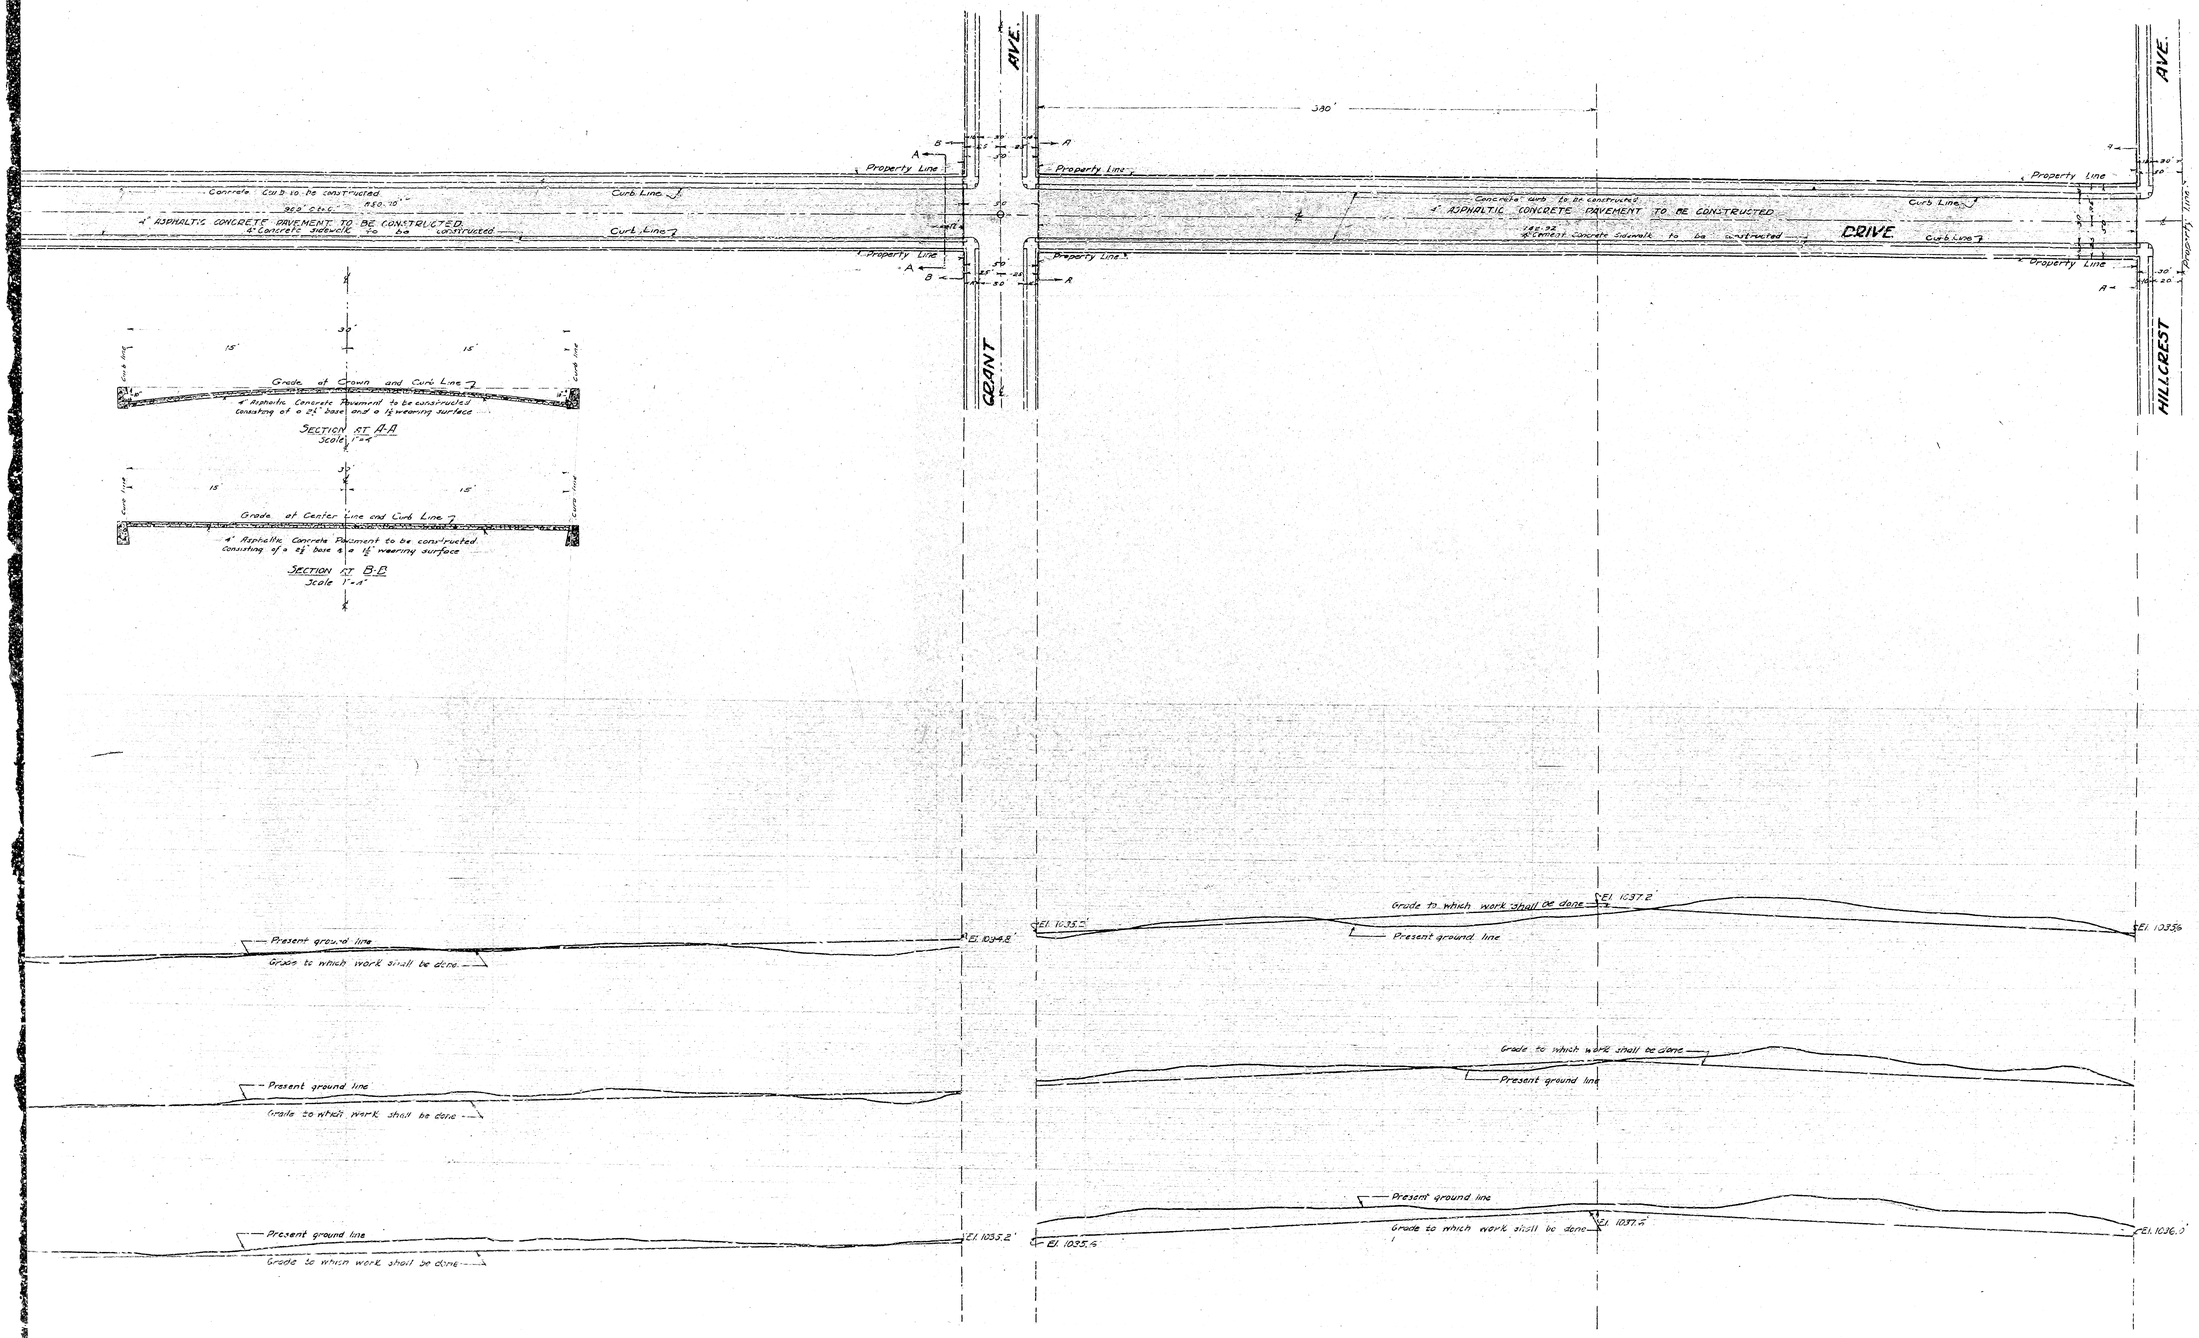

PART No. 2
SHEET No. 5
PLAN No. 830.
FOR
IMPROVEMENT
OF
BUNKER HILL DRIVE

See sheet No. 1 for legend

FILED
AUG 31 1925
City Engineer

Title to Bunker Hill Drive is by dedication as a part of Bunker Hill Square Subdivision as recorded in Book No. 21 of Maps, Page 48, and Bunker Hill Square Subdivision No. 2 as recorded in Book No. 28 of Maps, Page 24, San Bernardino County Records.

Grade of Bunker Hill Drive established July 6, 1925 Ordinance No. 1234.

Note - All elevations shown in Red figures are in feet and are above a plane which is 1045.28 feet below the City Bench Mark as established by Ordinance No. 383 of the City of San Bernardino.

PROFILE

Black Lines show present surface of ground
Red Lines show grade to which work shall be

Scale { Horizontal 1"=40'
Vertical 1"=4'