PLAN Nº 836

FOR THE IMPROVEMENT OF

MAGNOLIA AVENUE

BETWEEN

STREET AND MASSACHUSETTS AVENUE

IN THE CITY OF

SAN BERNARDINO, CALIFORNIA

Sept. 1925

C. E. Johnson
City Engineer

LEGEND

"or in. means inch or inches.
'or ft means foot or feet.
Nº means number.
Elev. means elevation.
℄ means center line.
c. to c. means center to center.
4" Asphaltic concrete Pavement to be constructed shown thus.
4" Asphaltic concrete Pavement in section shown thus.
Concrete Curb new in to official line and grade shown thus in section

TITLE

Title to MAGNOLIA AVENUE is by dedication by the Sunrise Heights Subdivision as recorded at Book 23 Page 5 Records of San Bernardino County.

GRADE

Grade of Magnolia Avenue established 12/22/1924 Ordinance Nº 1139

Plan adopted October 13, 1925.

All elevations shown in red figures are in feet and are above a plane which is 1045.28 feet below the City Bench Mark as established by Ordinance Nº 383 City of San Bernardino, Calif.

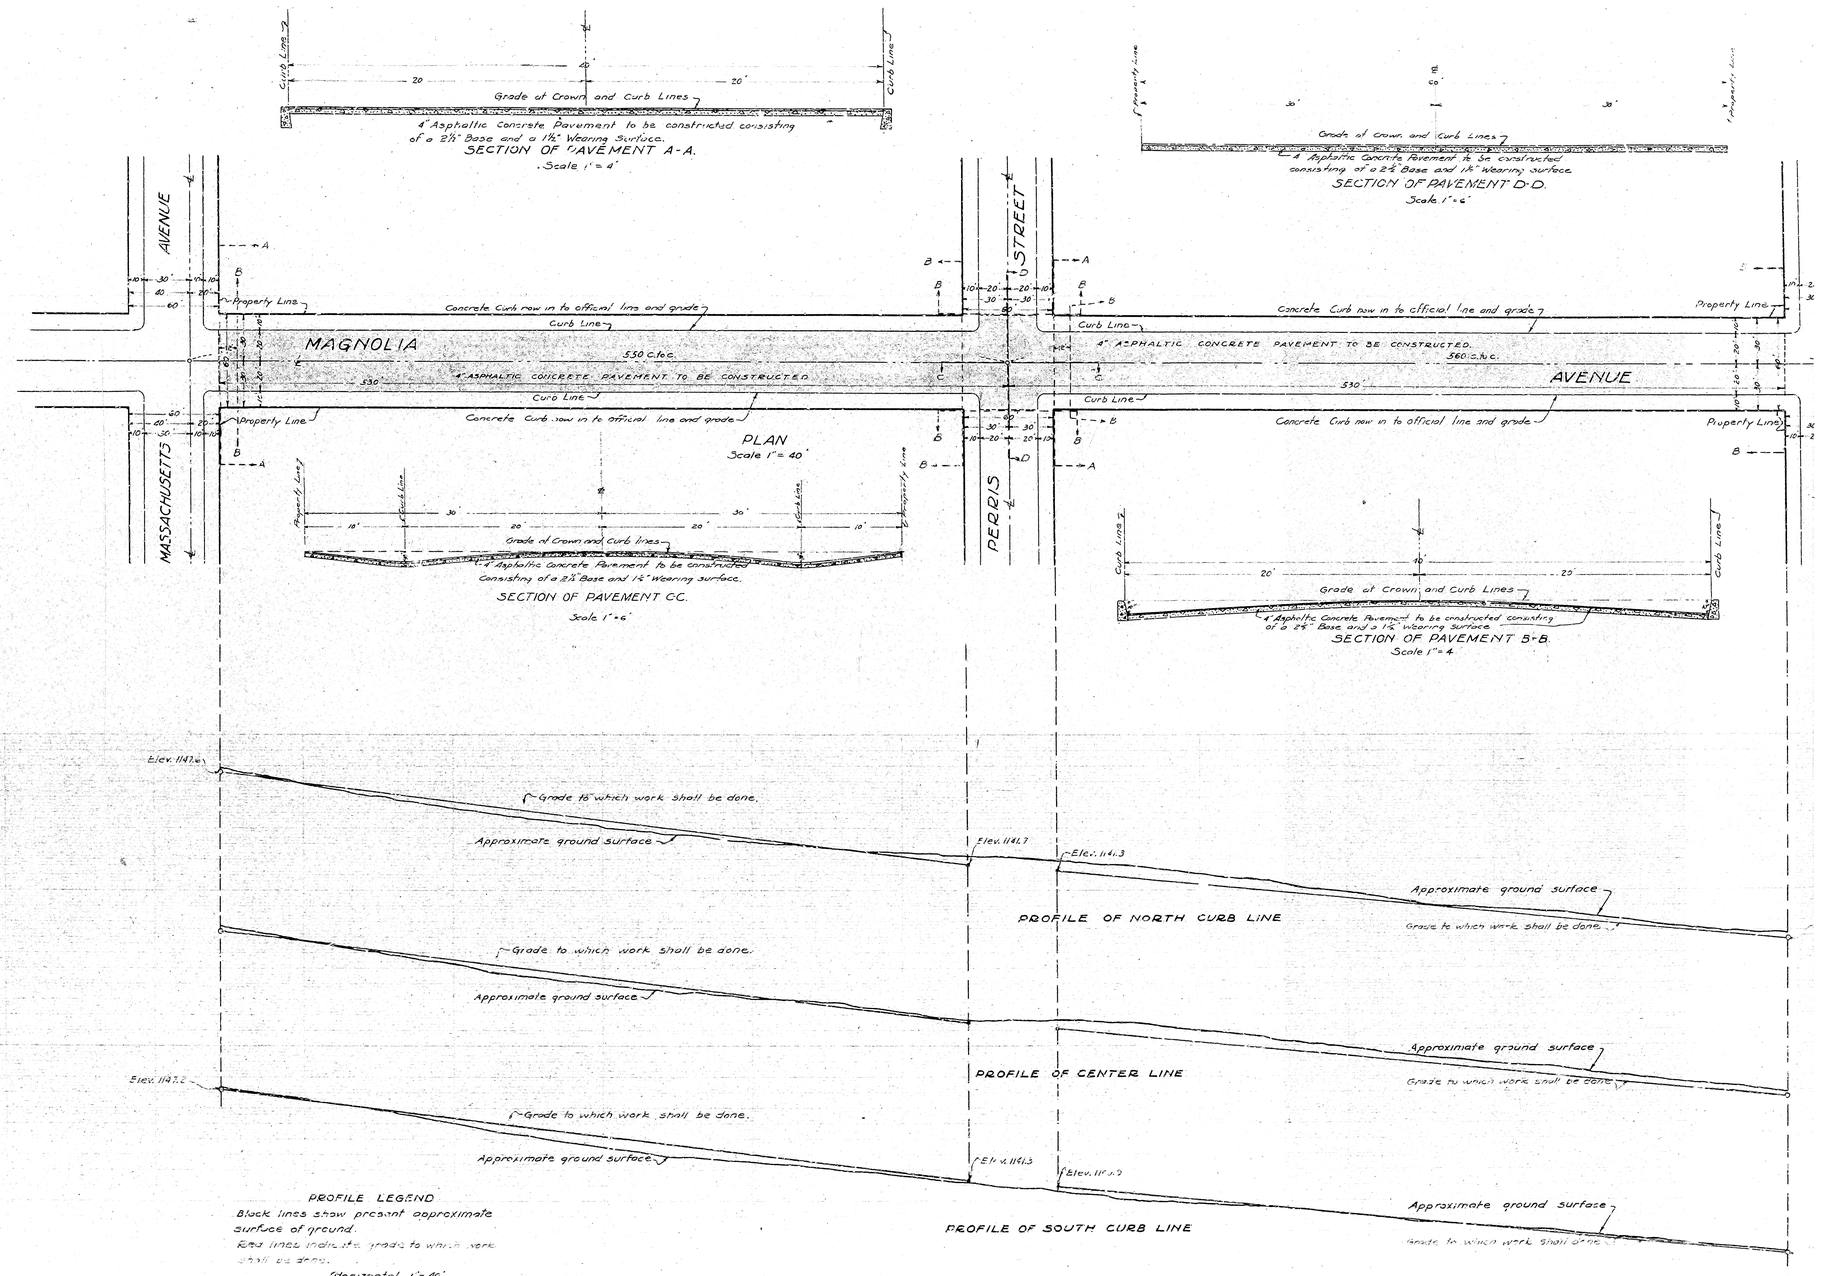

PROFILE LEGEND

Black lines show present approximate surface of ground.
Red lines indicate grade to which work shall be done.

Scales { Horizontal 1" = 40'
Vertical 1" = 4'

PLAN Nº 836

FOR THE IMPROVEMENT OF

MAGNOLIA AVENUE

BETWEEN

STREET AND MASSACHUSETTS AVENUE

IN THE CITY OF

SAN BERNARDINO, CALIFORNIA

Sept. 1925

C. E. Johnson
City Engineer

LEGEND

"or in. means inch or inches.
'or ft means foot or feet.
Nº means number.
Elev. means elevation.
℄ means center line.
c. to c. means center to center.
4" Asphaltic concrete Pavement to be constructed shown thus.
4" Asphaltic concrete Pavement in section shown thus.
Concrete Curb new in to official line and grade shown thus in section

TITLE

Title to MAGNOLIA AVENUE is by dedication by the Sunrise Heights Subdivision as recorded at Book 23 Page 5 Records of San Bernardino County.

GRADE

Grade of Magnolia Avenue established 12/22/1924 Ordinance Nº 1139

Plan adopted October 13, 1925.

All elevations shown in red figures are in feet and are above a plane which is 1045.28 feet below the City Bench Mark as established by Ordinance Nº 383 City of San Bernardino, Calif.

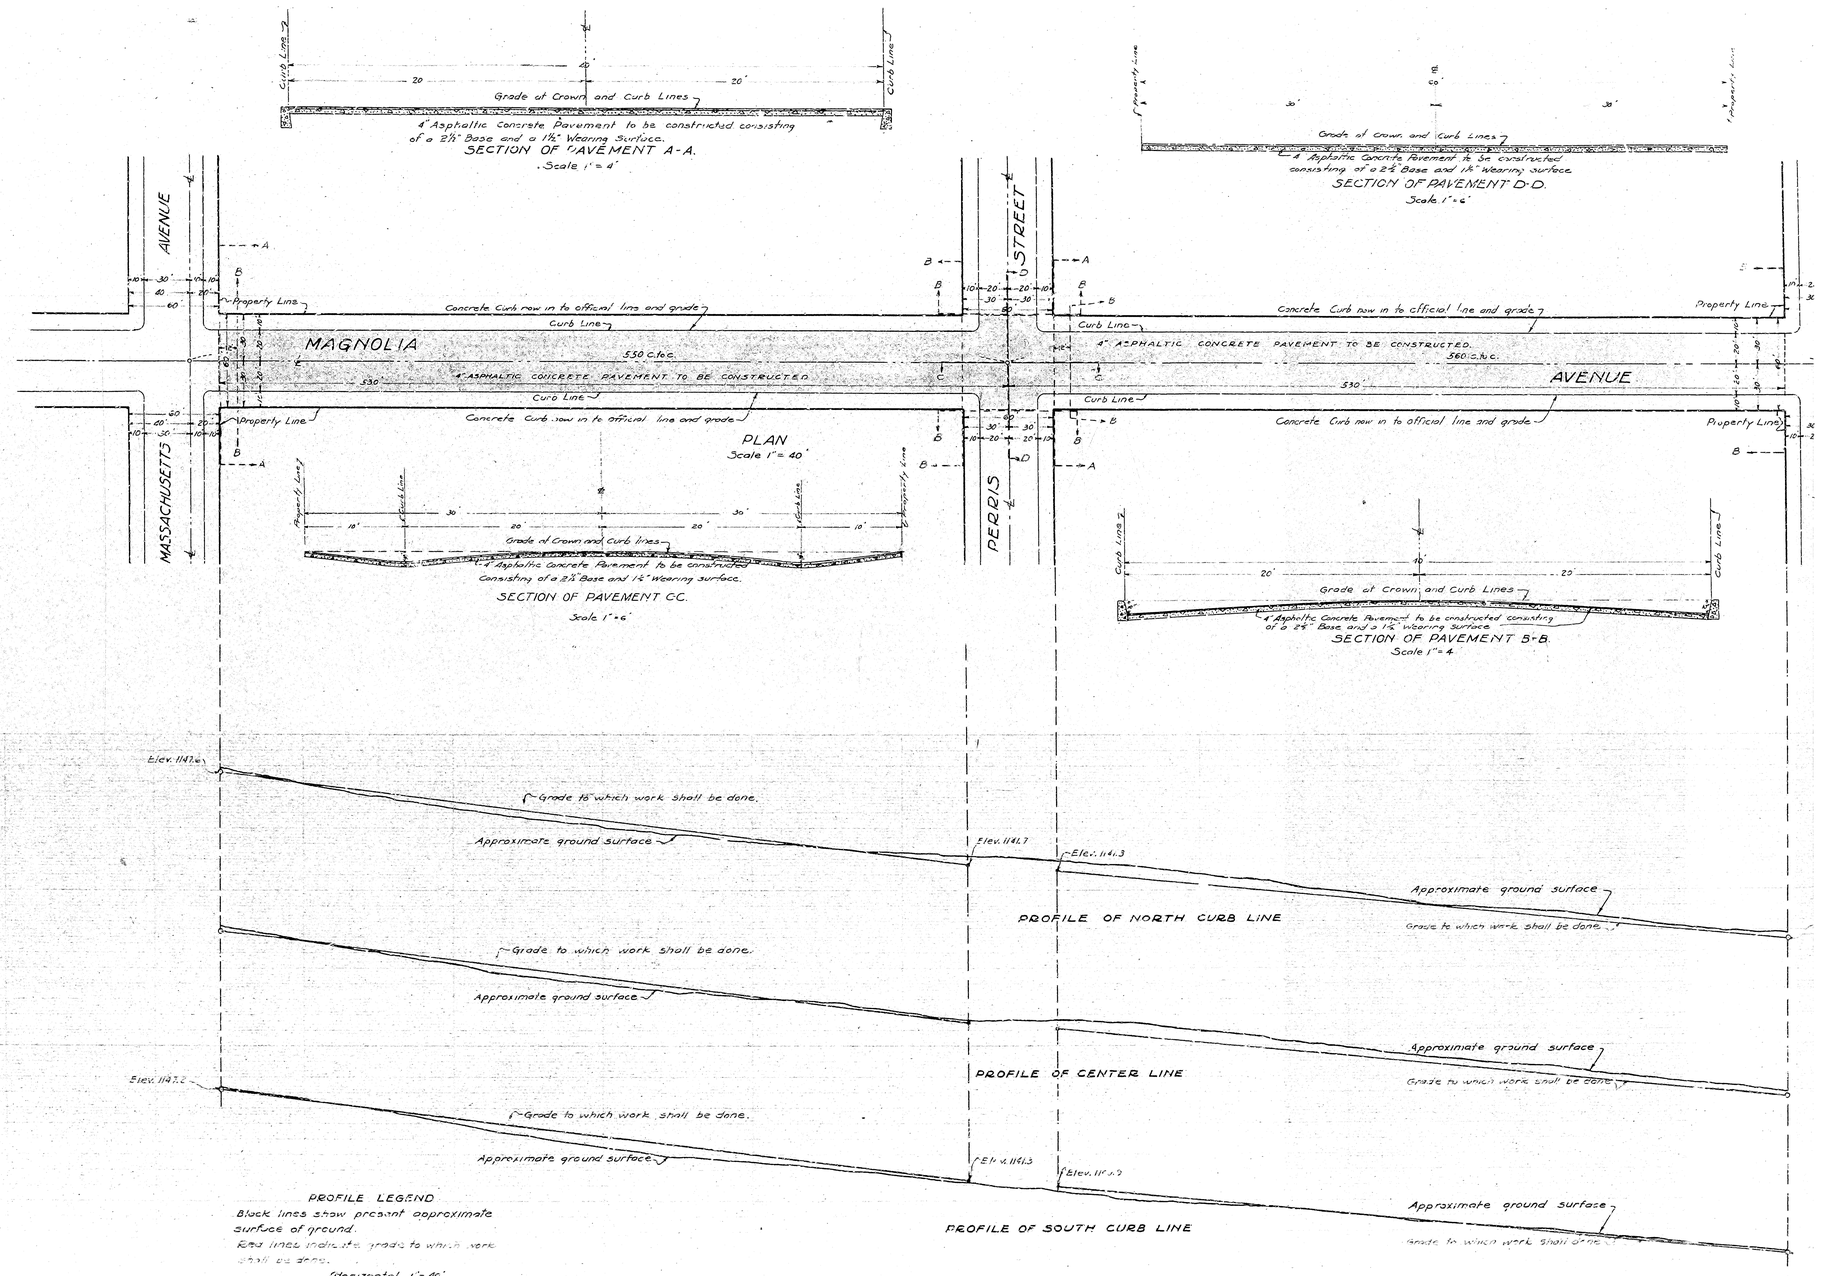

PROFILE LEGEND

Black lines show present approximate surface of ground.
Red lines indicate grade to which work shall be done.

Scales { Horizontal 1" = 40'
Vertical 1" = 4'