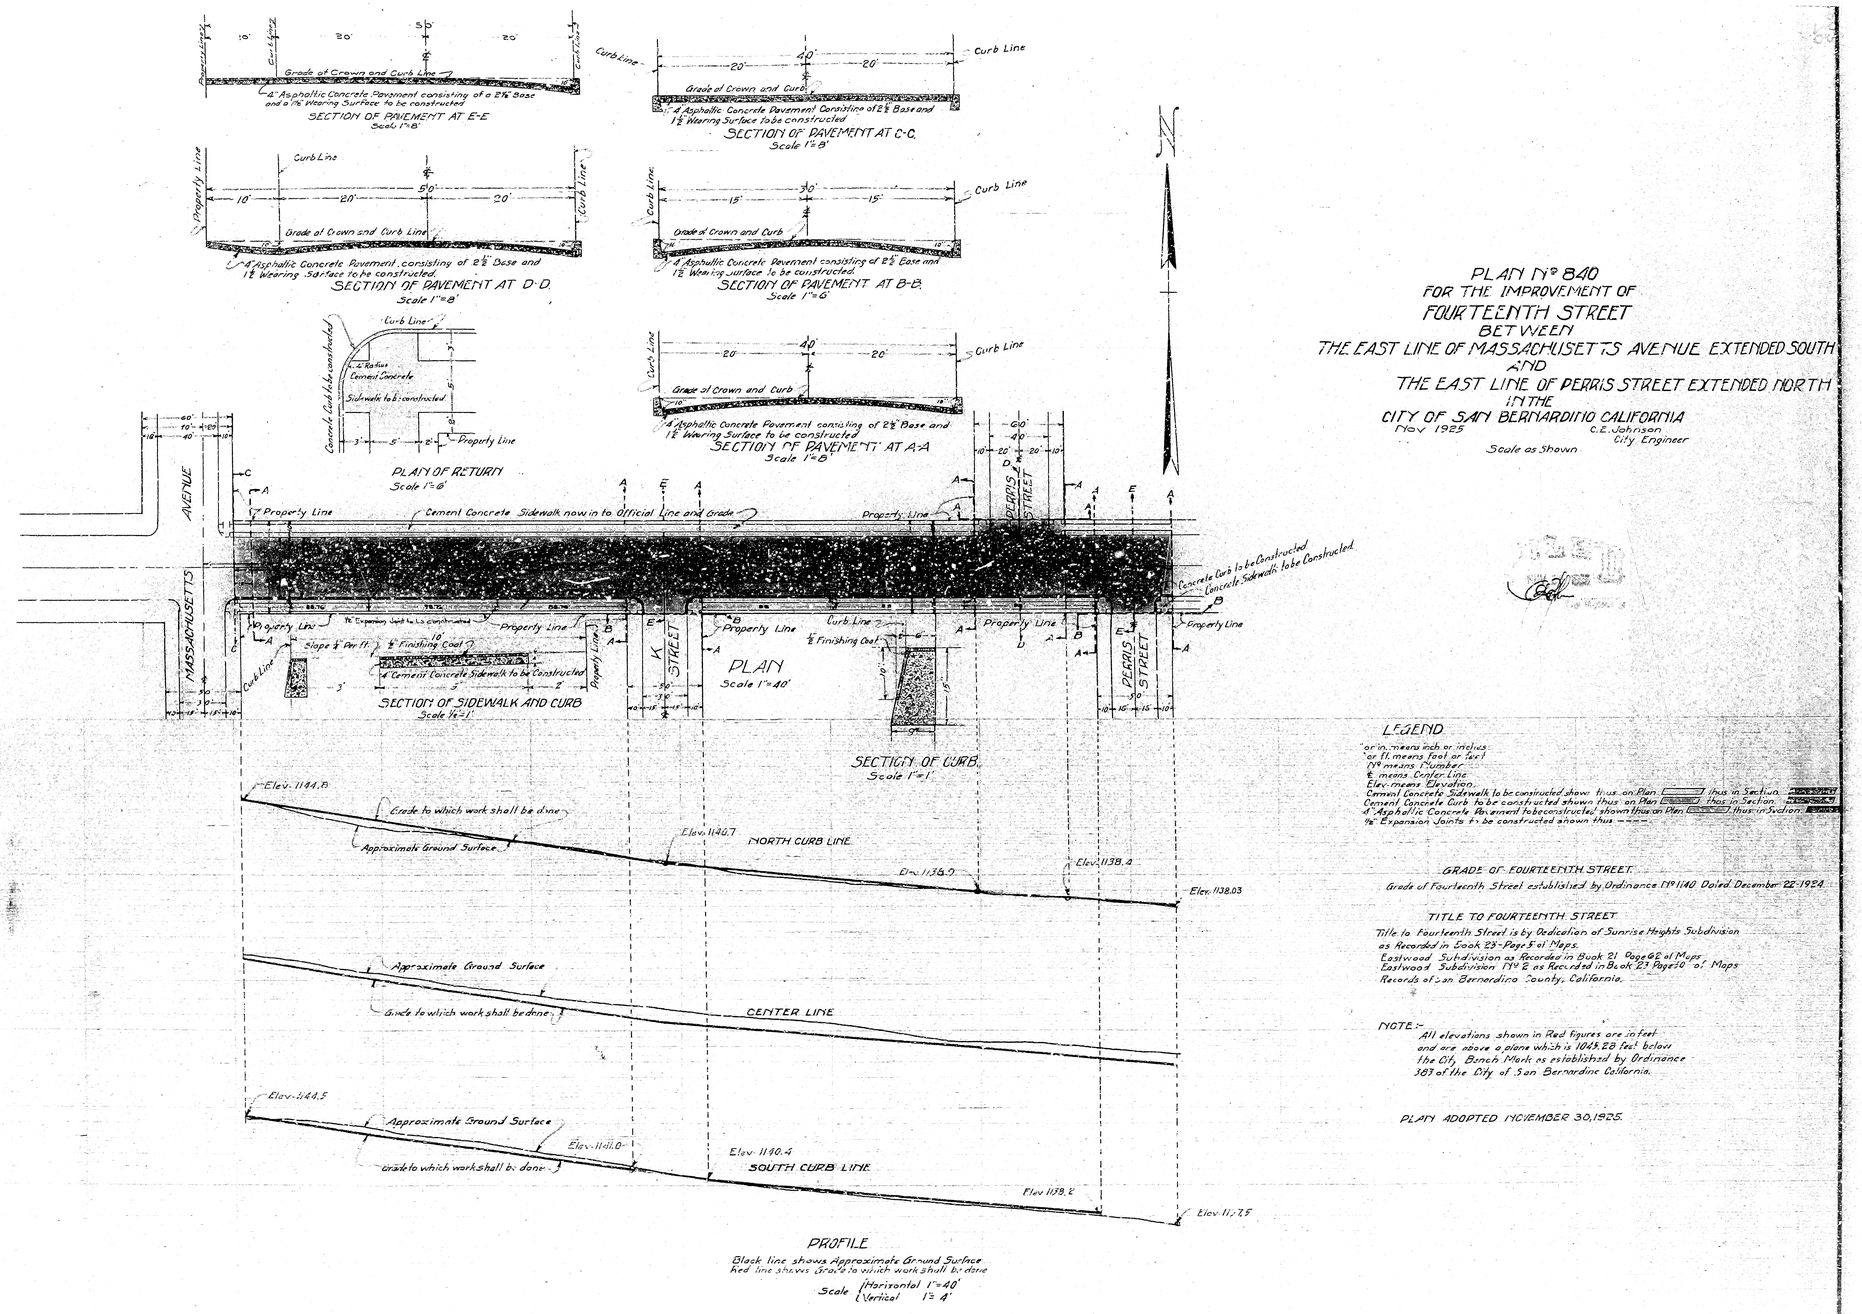

PROFILE

Black line shows Approximate Ground Surface
Red line shows Grade to which work shall be done

Scale { Horizontal 1"=40'
Vertical 1"=4'

PLAN No. 840
FOR THE IMPROVEMENT OF
FOURTEENTH STREET
BETWEEN
THE EAST LINE OF MASSACHUSETTS AVENUE EXTENDED SOUTH
AND
THE EAST LINE OF PERRIS STREET EXTENDED NORTH
IN THE
CITY OF SAN BERNARDINO CALIFORNIA

Nov 1925

C.E. Johnson
City Engineer

Scale as Shown

LEGEND

" or in. means inch or inches
' or ft. means foot or feet
No. means Number
℄ means Center Line
Elev. means Elevation.
Cement Concrete Sidewalk to be constructed shown thus on Plan thus in Section
Cement Concrete Curb to be constructed shown thus on Plan thus in Section
4" Asphaltic Concrete Pavement to be constructed shown thus on Plan thus in Section
½" Expansion Joints to be constructed shown thus

GRADE OF FOURTEENTH STREET

Grade of Fourteenth Street established by Ordinance No. 1140 Dated December 22-1924

TITLE TO FOURTEENTH STREET

Title to Fourteenth Street is by Dedication of Sunrise Heights Subdivision as Recorded in Book 23-Page 5 of Maps.
Eastwood Subdivision as Recorded in Book 21 Page 62 of Maps
Eastwood Subdivision No. 2 as Recorded in Book 23 Page 20 of Maps
Records of San Bernardino County, California.

NOTE:-
All elevations shown in Red figures are in feet and are above a plane which is 1045.28 feet below the City Bench Mark as established by Ordinance 383 of the City of San Bernardino California.

PLAN ADOPTED NOVEMBER 30, 1925.

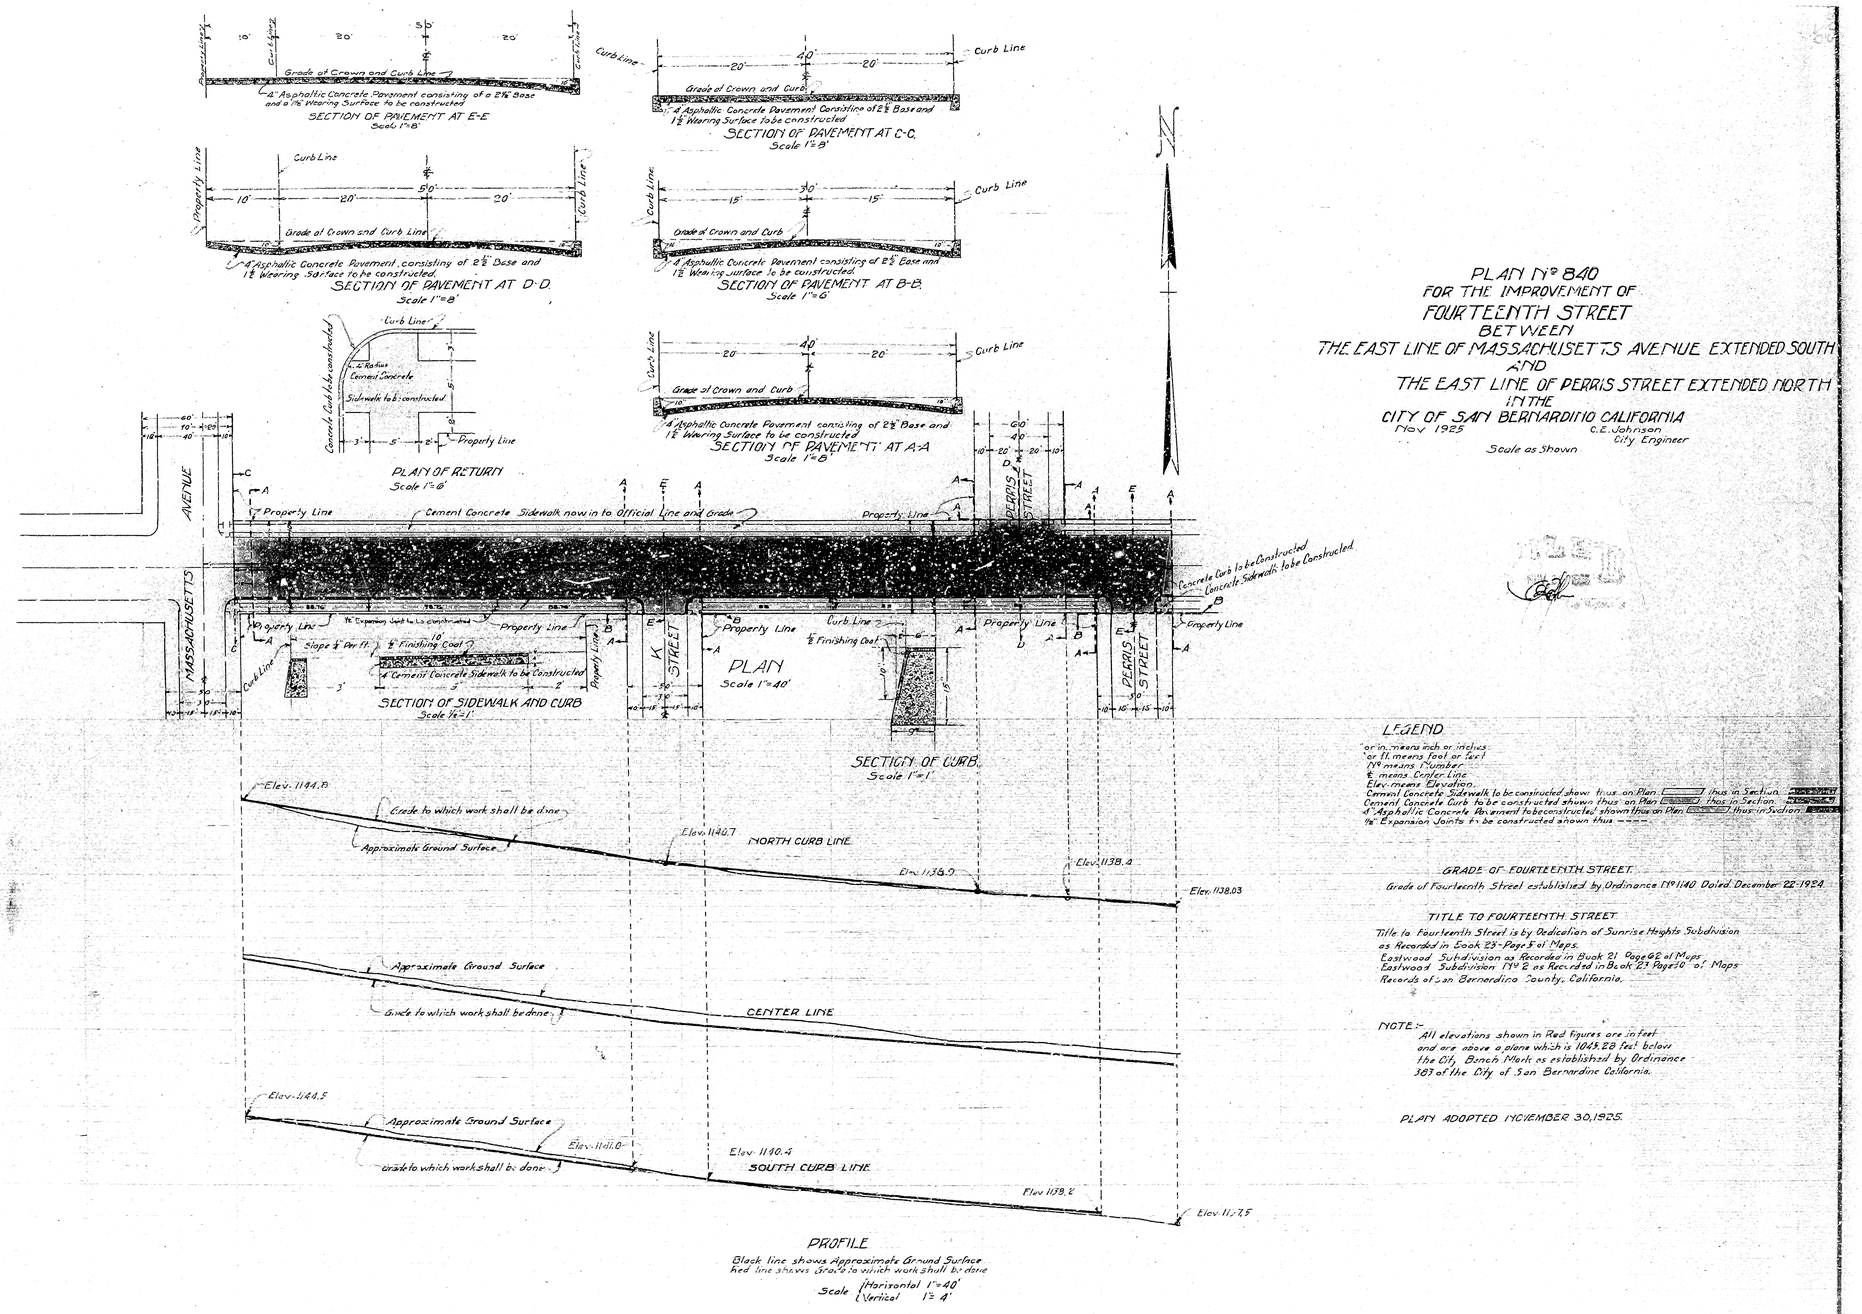

PROFILE

Black line shows Approximate Ground Surface
Red line shows Grade to which work shall be done

Scale { Horizontal 1"=40'
Vertical 1"=4'

PLAN No. 840
FOR THE IMPROVEMENT OF
FOURTEENTH STREET
BETWEEN
THE EAST LINE OF MASSACHUSETTS AVENUE EXTENDED SOUTH
AND
THE EAST LINE OF PERRIS STREET EXTENDED NORTH
IN THE
CITY OF SAN BERNARDINO CALIFORNIA

Nov 1925

C.E. Johnson
City Engineer

Scale as Shown

LEGEND

" or in. means inch or inches
' or ft. means foot or feet
No. means Number
℄ means Center Line
Elev. means Elevation.
Cement Concrete Sidewalk to be constructed shown thus on Plan thus in Section
Cement Concrete Curb to be constructed shown thus on Plan thus in Section
4" Asphaltic Concrete Pavement to be constructed shown thus on Plan thus in Section
½" Expansion Joints to be constructed shown thus

GRADE OF FOURTEENTH STREET

Grade of Fourteenth Street established by Ordinance No. 1140 Dated December 22-1924

TITLE TO FOURTEENTH STREET

Title to Fourteenth Street is by Dedication of Sunrise Heights Subdivision as Recorded in Book 23-Page 5 of Maps.
Eastwood Subdivision as Recorded in Book 21 Page 62 of Maps
Eastwood Subdivision No. 2 as Recorded in Book 23 Page 20 of Maps
Records of San Bernardino County, California.

NOTE:-
All elevations shown in Red figures are in feet and are above a plane which is 1045.28 feet below the City Bench Mark as established by Ordinance 383 of the City of San Bernardino California.

PLAN ADOPTED NOVEMBER 30, 1925.