PLAN Nº 841
FOR THE IMPROVEMENT OF
SEVENTH STREET
BETWEEN
A STREET AND MOUNTAIN VIEW AVENUE
IN THE
CITY OF SAN BERNARDINO CALIFORNIA
Nov-1925 C.E. Johnson
City Engineer.
Scale as Shown

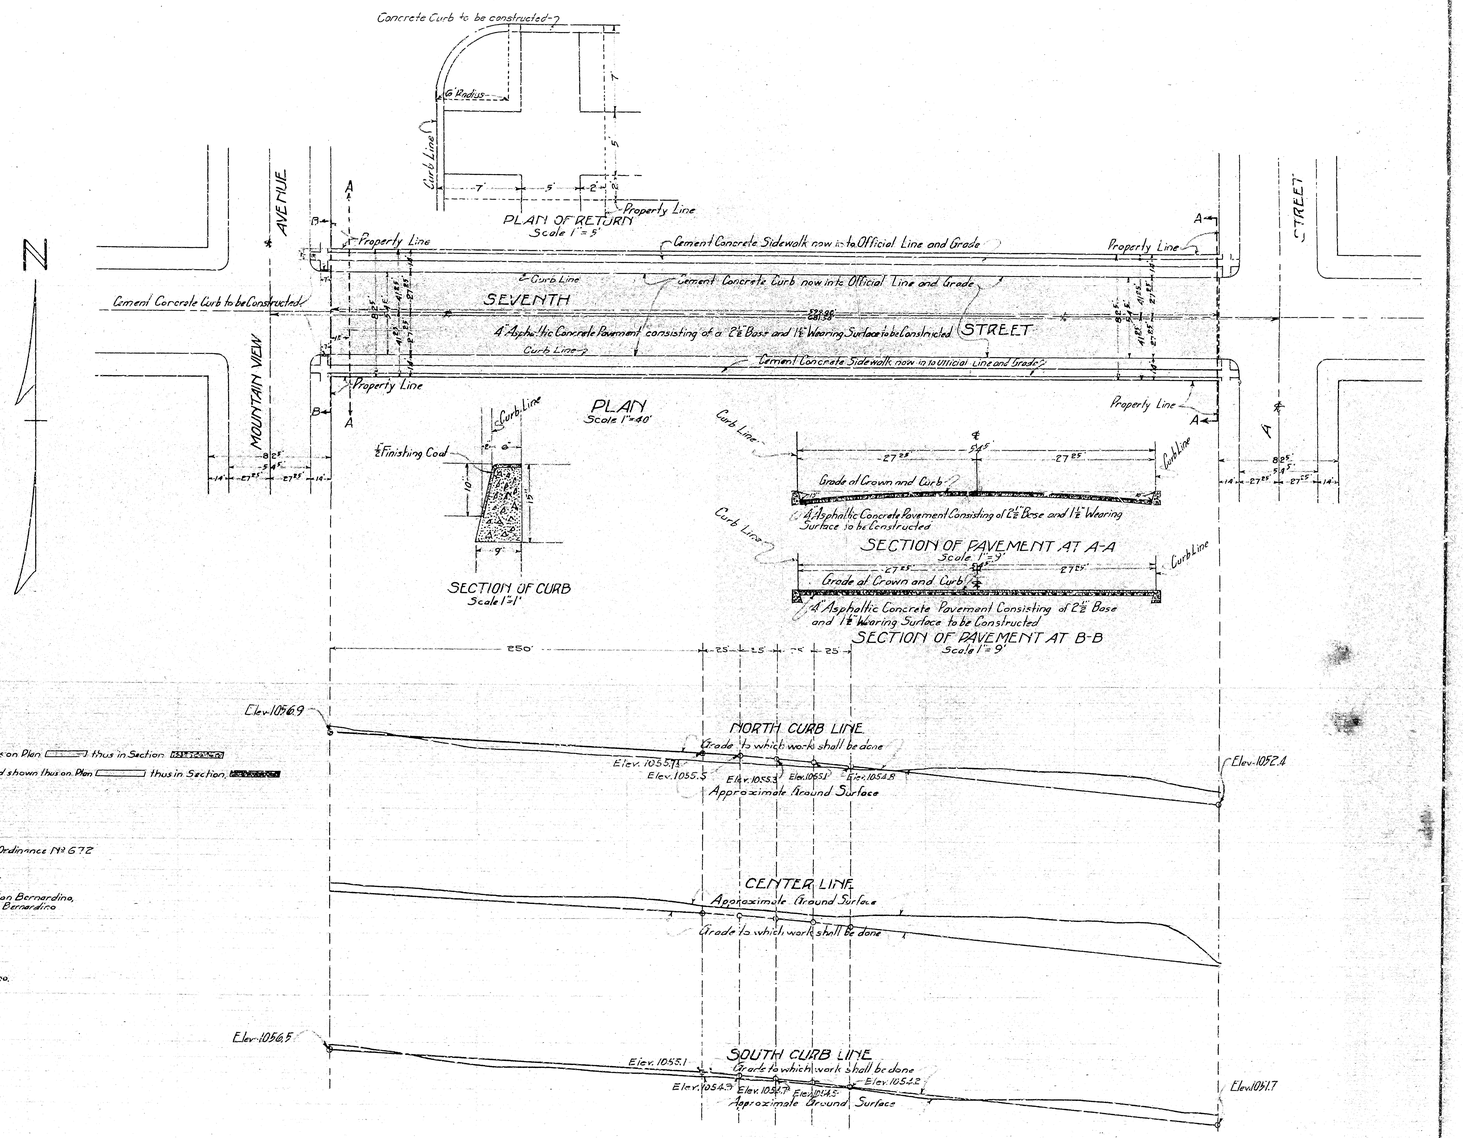

LEGEND

" or in. means inch or inches
' or ft. means foot or feet
No. means Number
℄ means Center Line
Elev. means Elevation
Cement Concrete Curb to be Constructed shown thus on Plan ▭ thus in Section
4" Asphaltic Concrete Pavement to be constructed shown thus on Plan ▭ thus in Section

GRADE OF SEVENTH STREET

Grade of Seventh Street established May 1, 1917 — Ordinance Nº 672

TITLE TO SEVENTH STREET

Title to Seventh Street is by Dedication of the City of San Bernardino, as Recorded in Book 7 Page 101 Maps Records of San Bernardino County California.

NOTE:- All elevations shown in Red figures are in feet and are above a datum which is 1000.00 feet below the City Bench Mark as established by Ordinance 383 of the City of San Bernardino.

Plan Adopted Nov. 16, 1925.

PLAN Nº 841
FOR THE IMPROVEMENT OF
SEVENTH STREET
BETWEEN
A STREET AND MOUNTAIN VIEW AVENUE
IN THE
CITY OF SAN BERNARDINO CALIFORNIA
Nov-1925 C.E. Johnson
City Engineer.
Scale as Shown

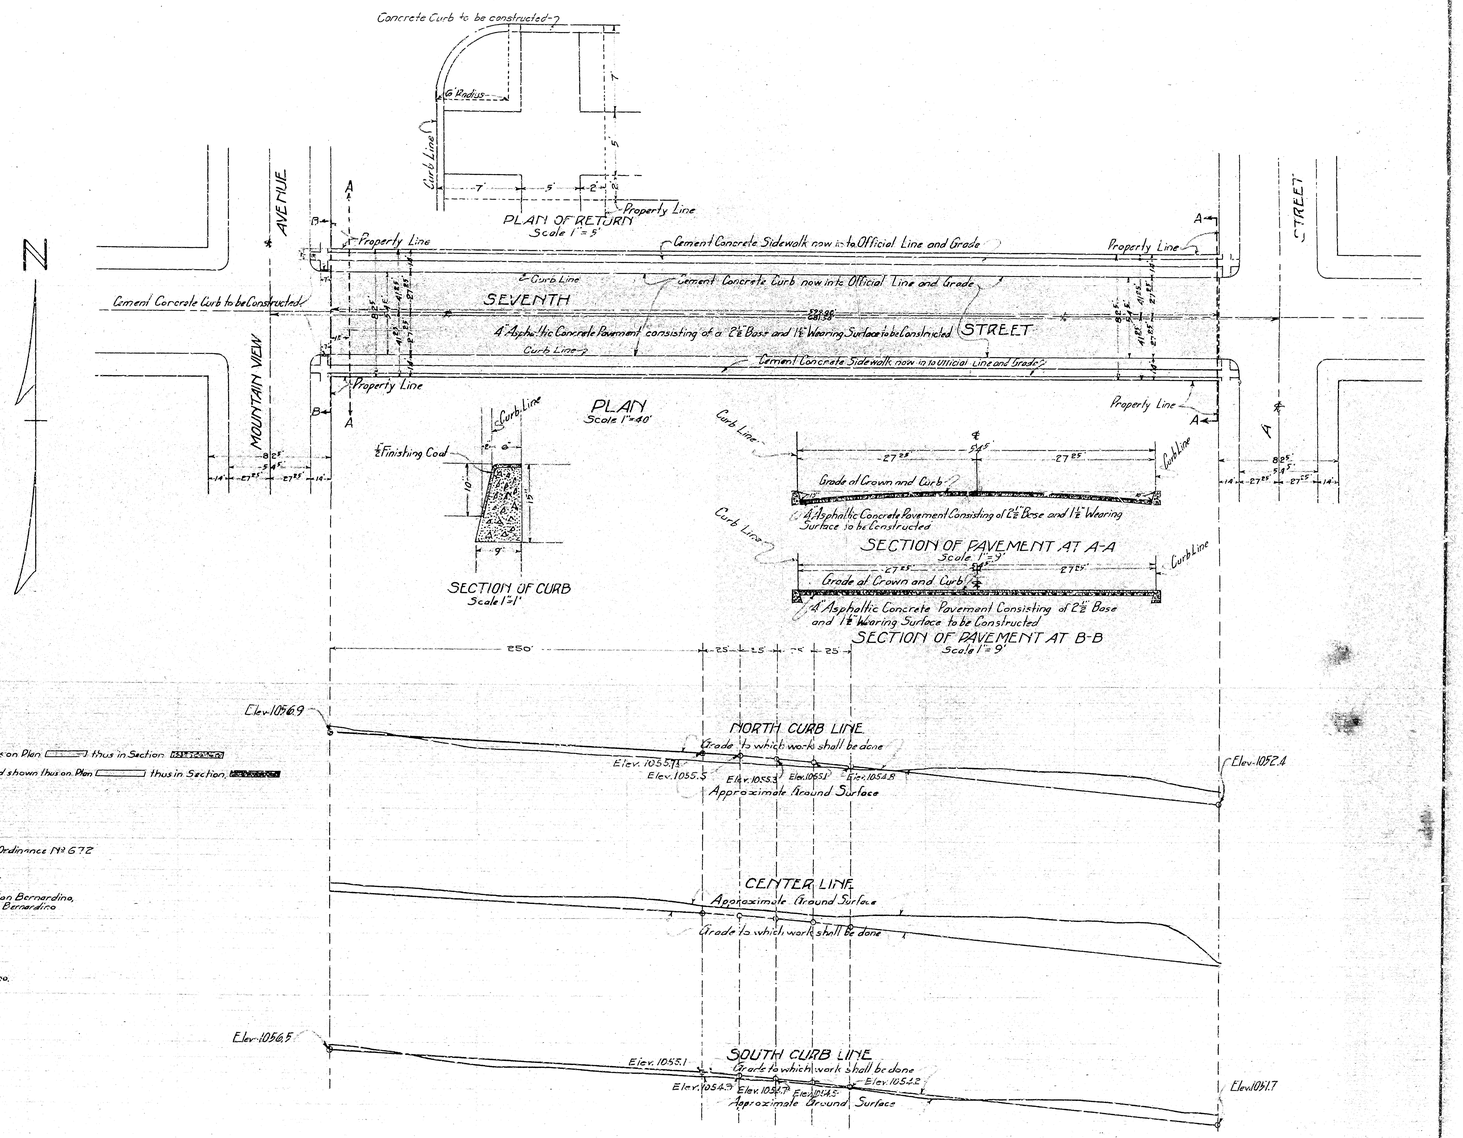

LEGEND

" or in. means inch or inches
' or ft. means foot or feet
No. means Number
℄ means Center Line
Elev. means Elevation
Cement Concrete Curb to be Constructed shown thus on Plan ▭ thus in Section
4" Asphaltic Concrete Pavement to be constructed shown thus on Plan ▭ thus in Section

GRADE OF SEVENTH STREET

Grade of Seventh Street established May 1, 1917 — Ordinance Nº 672

TITLE TO SEVENTH STREET

Title to Seventh Street is by Dedication of the City of San Bernardino, as Recorded in Book 7 Page 101 Maps Records of San Bernardino County California.

NOTE:- All elevations shown in Red figures are in feet and are above a datum which is 1000.00 feet below the City Bench Mark as established by Ordinance 383 of the City of San Bernardino.

Plan Adopted Nov. 16, 1925.