PLAN NO. 541
FOR THE IMPROVEMENT OF

# B STREET

BETWEEN
THIRD STREET AND FOURTH ST
IN THE
CITY OF SAN BERNARDINO

March 29 1923

C.E. Johnson
City Engineer

Scale 1" = 40'

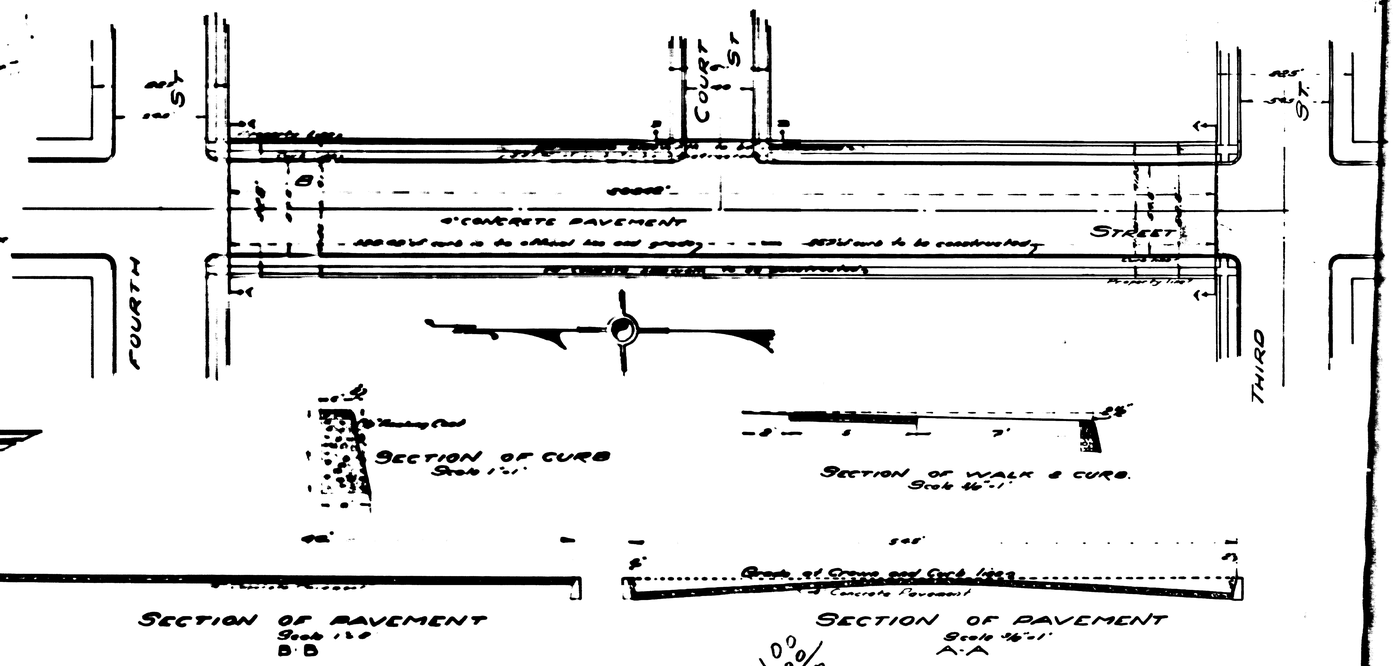


LEGEND

Ft. or ' means feet or inches
or ft means feet or feet
Elev. means elevation
St means street
Concrete pavement to be constructed shown thus
Concrete curb to be constructed shown thus
Concrete walk to be constructed shown thus
Concrete pavement in section shown thus
Concrete curb in section shown thus
Concrete walk in section shown thus

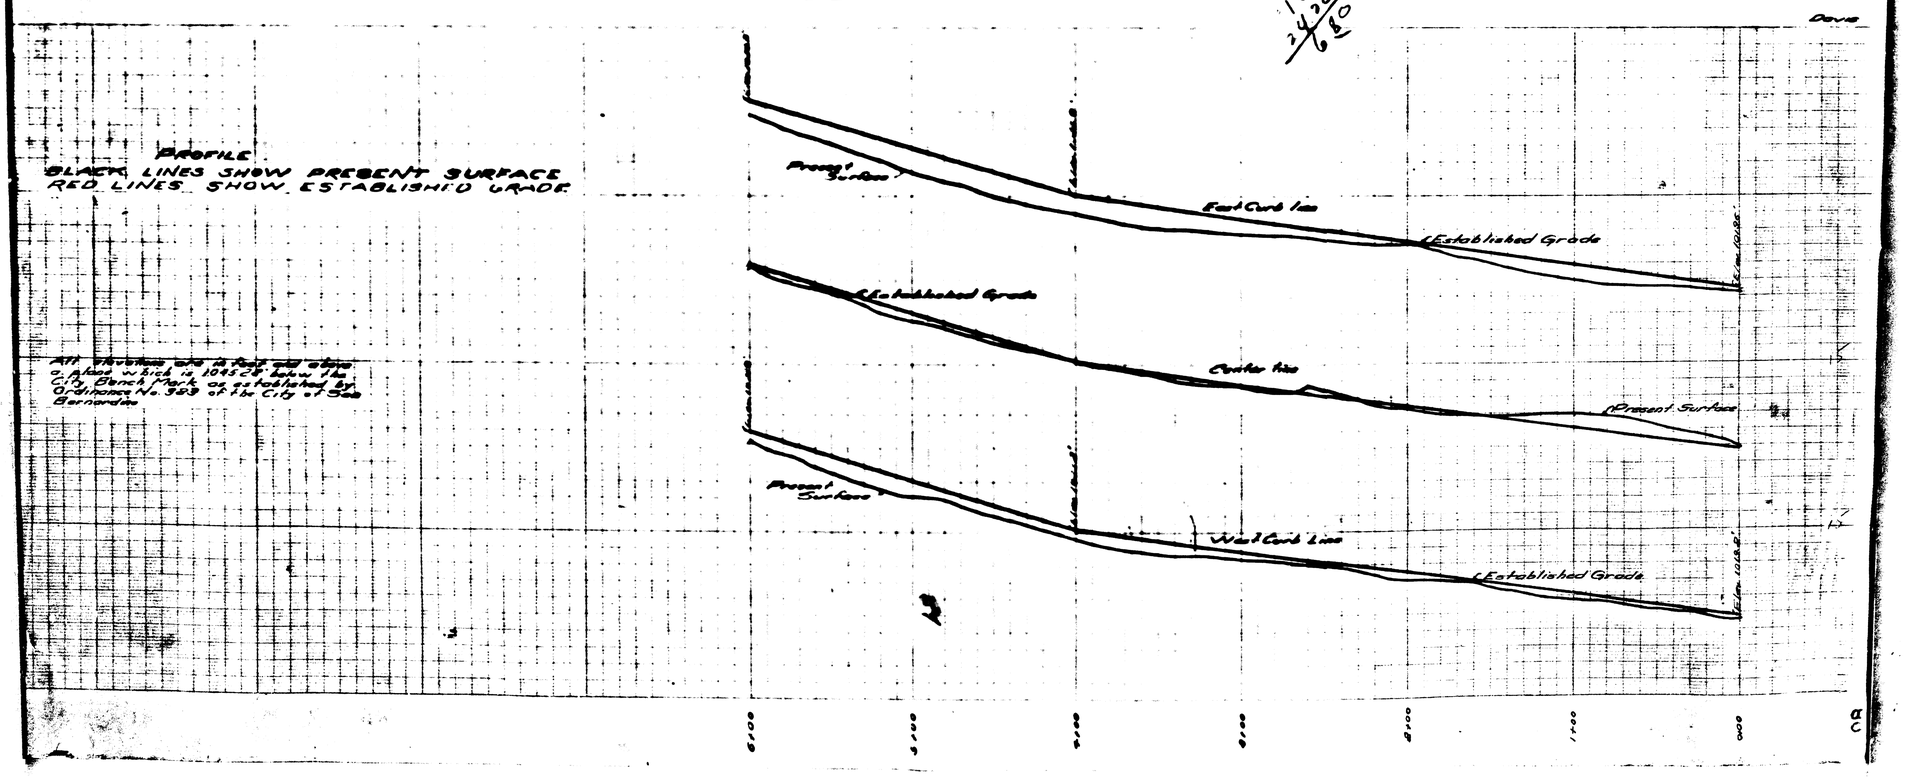

PLAN NO. 541
FOR THE IMPROVEMENT OF

# B STREET

BETWEEN
THIRD STREET AND FOURTH ST
IN THE
CITY OF SAN BERNARDINO

March 29 1923

C.E. Johnson
City Engineer

Scale 1" = 40'

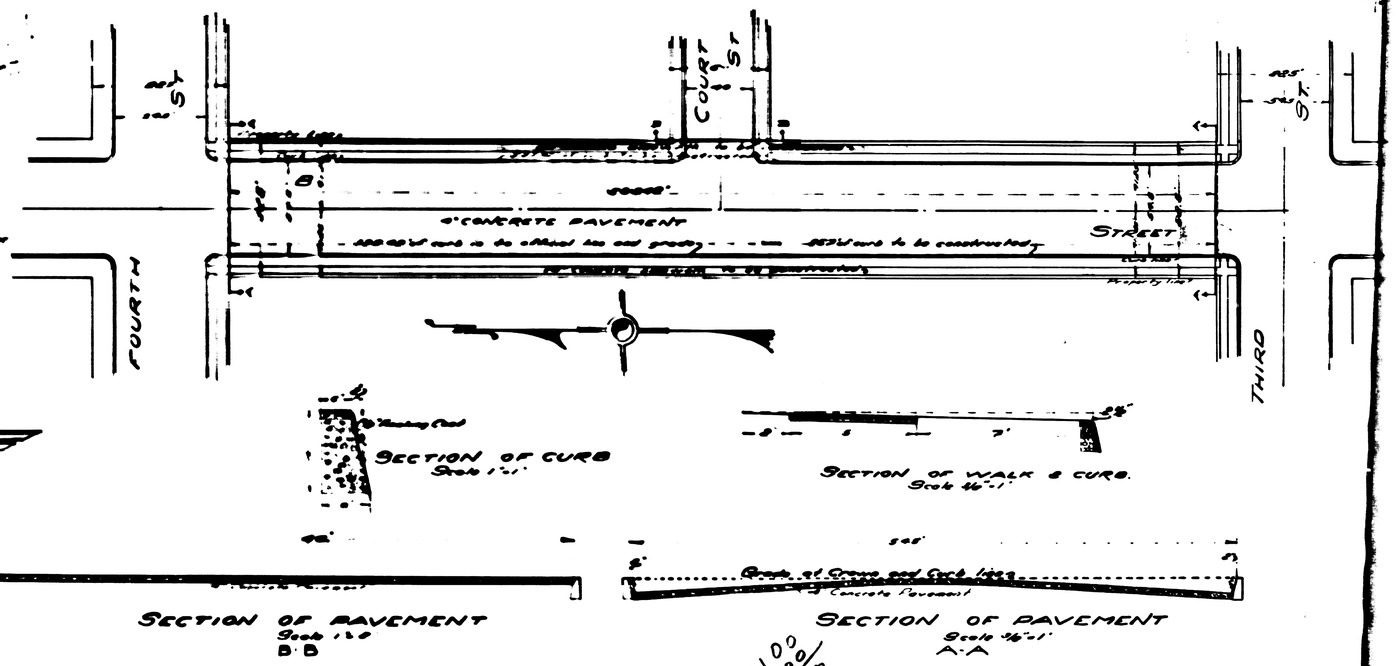


LEGEND
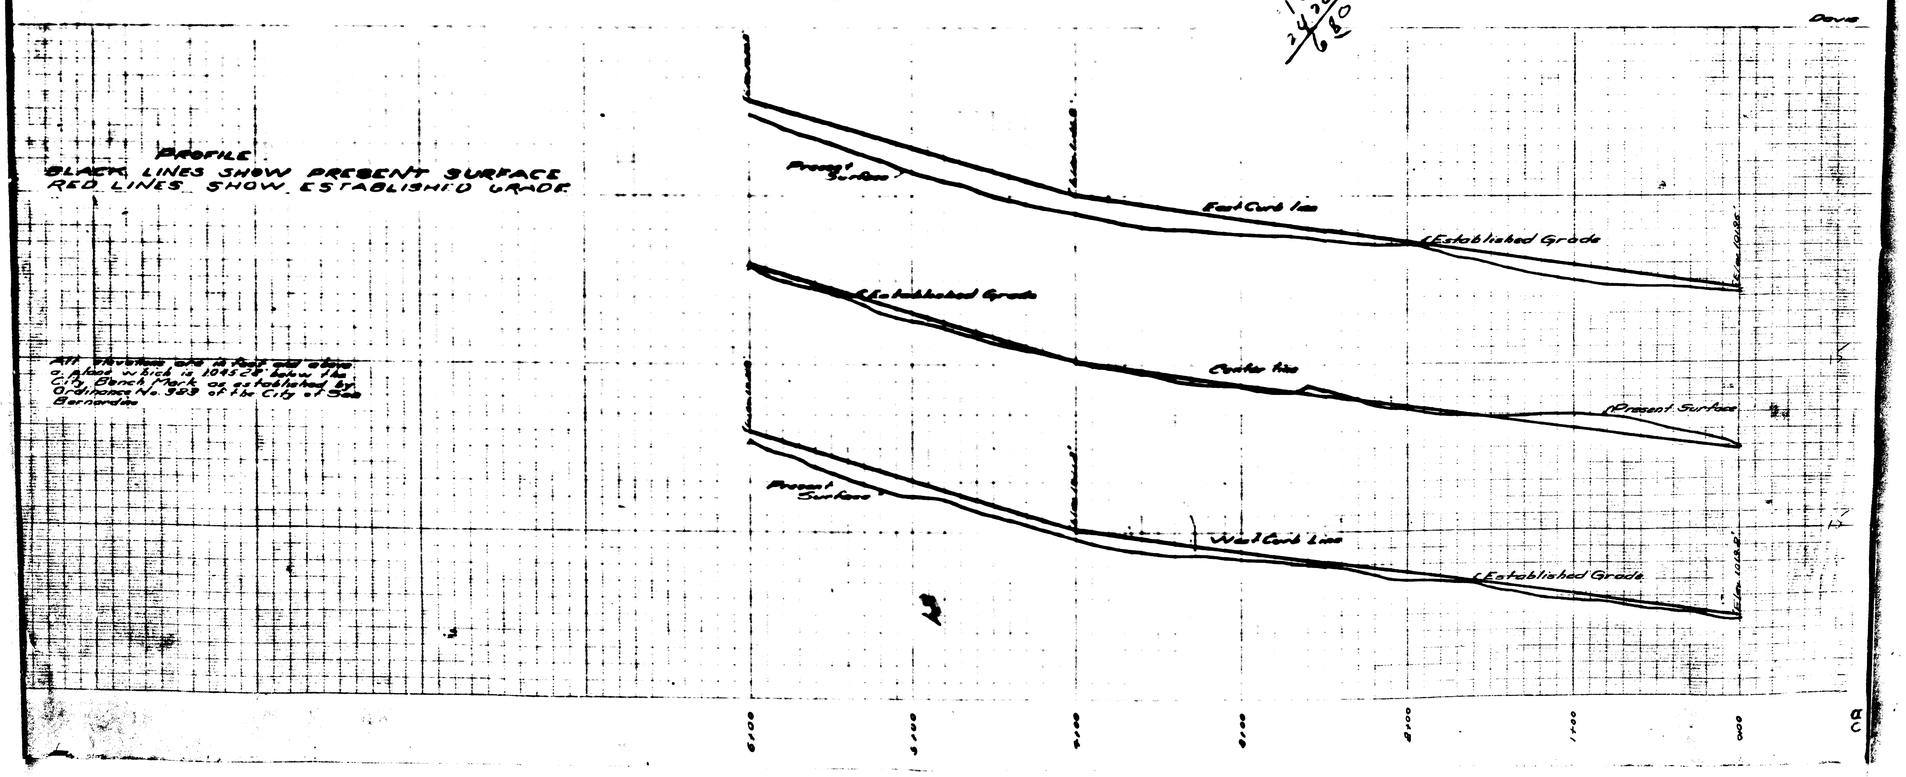
Ft. or ' means feet or inches
or ft means feet or feet
Elev. means elevation
St means street
Concrete pavement to be constructed shown thus
Concrete curb to be constructed shown thus
Concrete walk to be constructed shown thus
Concrete pavement in section shown thus
Concrete curb in section shown thus
Concrete walk in section shown thus