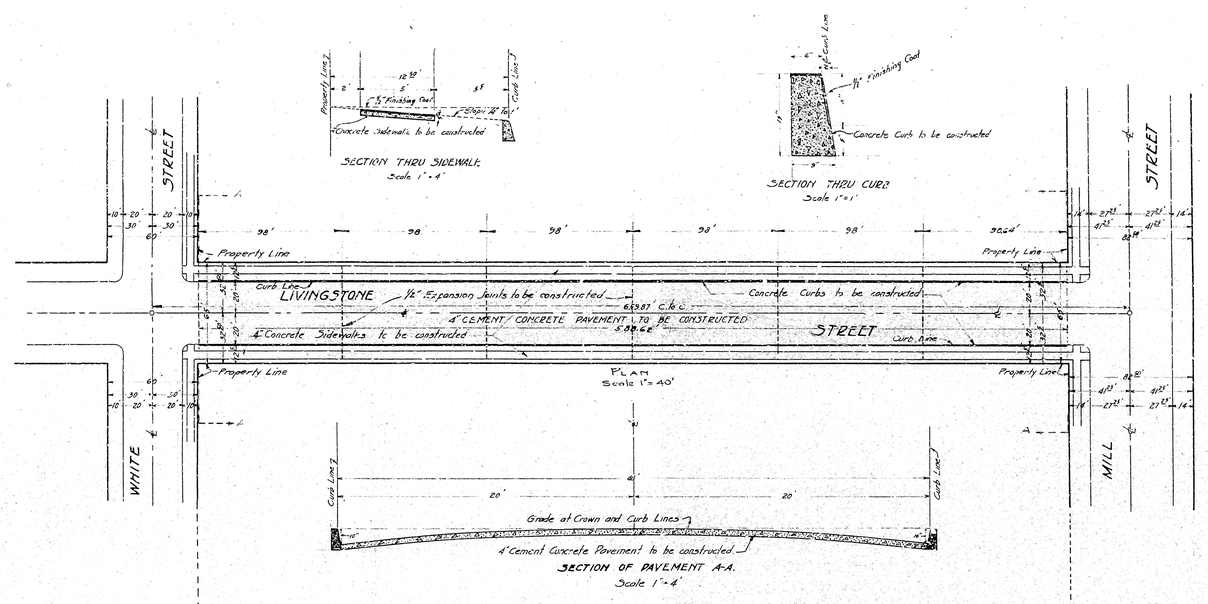

PLAN Nº 842

FOR THE IMPROVEMENT OF

LIVINGSTONE STREET

BETWEEN

WHITE STREET AND MILL STREET

IN THE CITY OF SAN BERNARDINO CALIFORNIA

November 1925 — C.E. Johnson, City Engineer.

SCALE 1"=40'

LEGEND

' or in. means inch or inches.
' or ft. means feet or feet.
Nº means number.
Elev. means elevation
℄ means center Line
6" Cement Concrete Pavement to be constructed shown thus
4" " " " in section shown thus
℄ Concrete Sidewalk to be constructed shown thus
" " " in section shown thus
Concrete Curb to be constructed shown thus
" " " in section shown thus
½" Expansion Joint to be constructed shown thus

FILED
NOV 27 1925

TITLE

City's title to Livingstone Street is by dedication on a part of R.T. Whites subdivision as of Page 47 Book 19 of Maps.

Plan adopted December 7. 1925

GRADE

Grade of Livingstone Street established 2/24/25. Ord. No. 1160
Sidewalk Width established March 29. 1926 - Ord. No. 1299

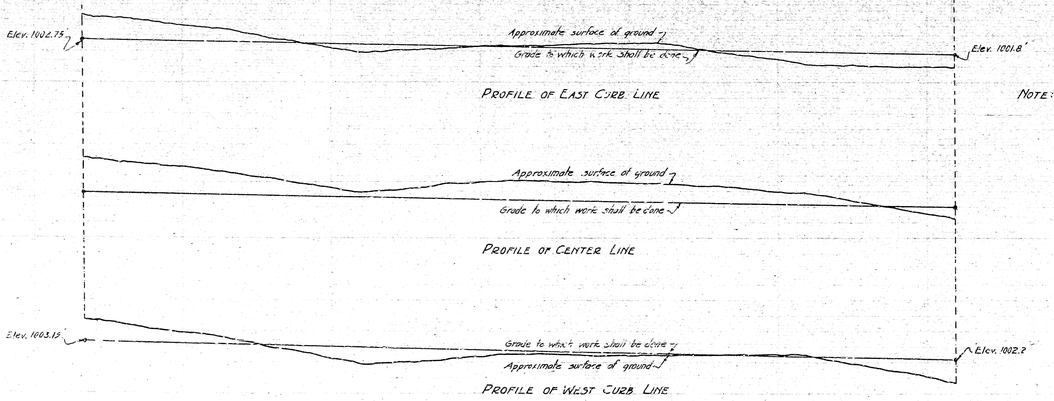

NOTE: All elevations shown in profile are in feet and are above a plane which is 1045.28' below the City Bench Mark as established by Ordinance Nº 383 City of San Bernardino, California.

PROFILE LEGEND

Black lines show present approximate surface of ground.
Red lines indicate grade to which work shall be done.
Scales { Horizontal 1"=40'
Vertical 1"=4'

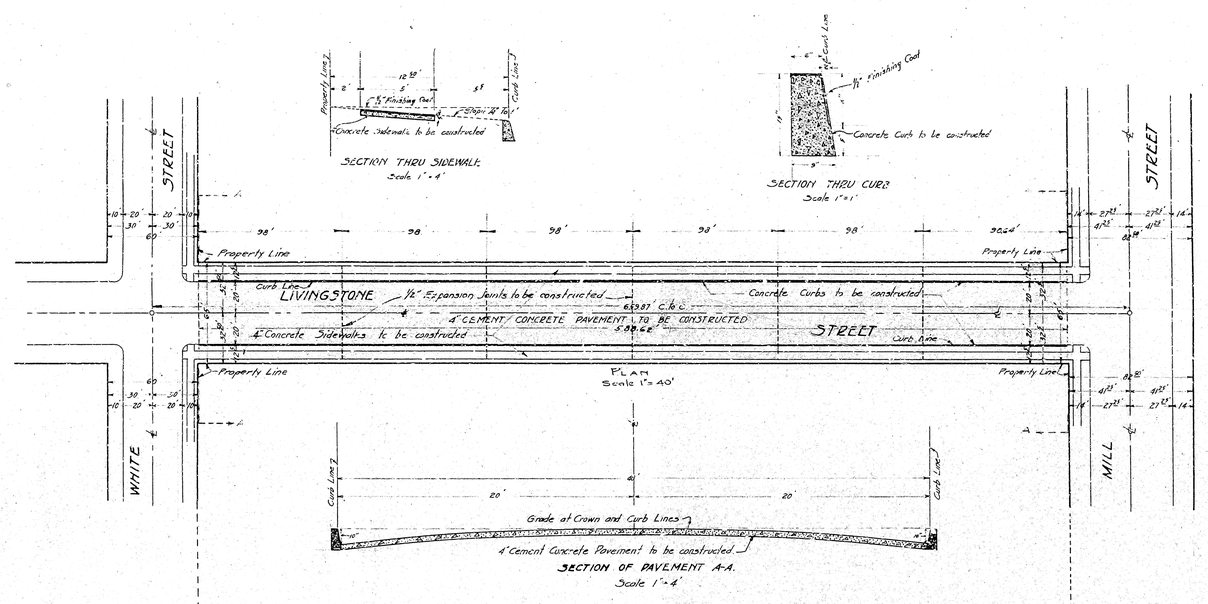

PLAN Nº 842

FOR THE IMPROVEMENT OF

LIVINGSTONE STREET

BETWEEN

WHITE STREET AND MILL STREET

IN THE CITY OF SAN BERNARDINO CALIFORNIA

November 1925 — C.E. Johnson, City Engineer.

SCALE 1"=40'

LEGEND

' or in. means inch or inches.
' or ft. means feet or feet.
Nº means number.
Elev. means elevation
℄ means center Line
6" Cement Concrete Pavement to be constructed shown thus
4" " " " in section shown thus
℄ Concrete Sidewalk to be constructed shown thus
" " " in section shown thus
Concrete Curb to be constructed shown thus
" " " in section shown thus
½" Expansion Joint to be constructed shown thus

FILED
NOV 27 1925

TITLE

City's title to Livingstone Street is by dedication on a part of R.T. Whites subdivision as of Page 47 Book 19 of Maps.

Plan adopted December 7. 1925

GRADE

Grade of Livingstone Street established 2/24/25. Ord. No. 1160
Sidewalk Width established March 29. 1926 - Ord. No. 1299

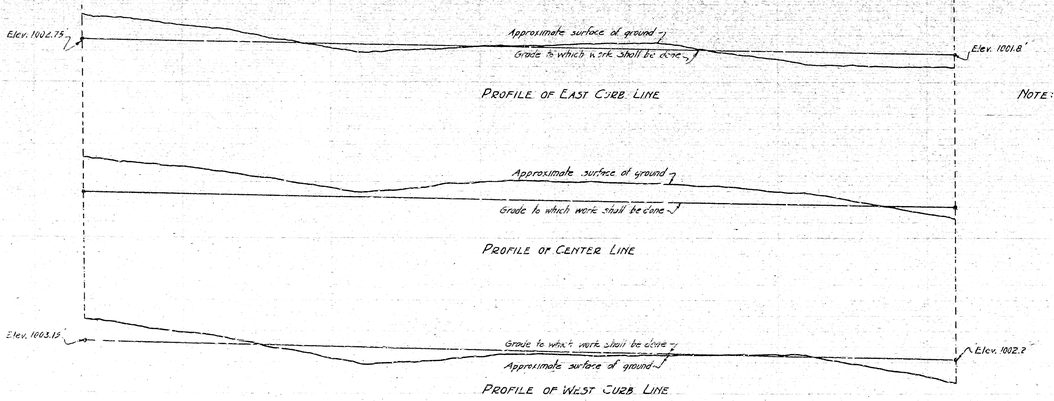

NOTE: All elevations shown in profile are in feet and are above a plane which is 1045.28' below the City Bench Mark as established by Ordinance Nº 383 City of San Bernardino, California.

PROFILE LEGEND

Black lines show present approximate surface of ground.
Red lines indicate grade to which work shall be done.
Scales { Horizontal 1"=40'
Vertical 1"=4'