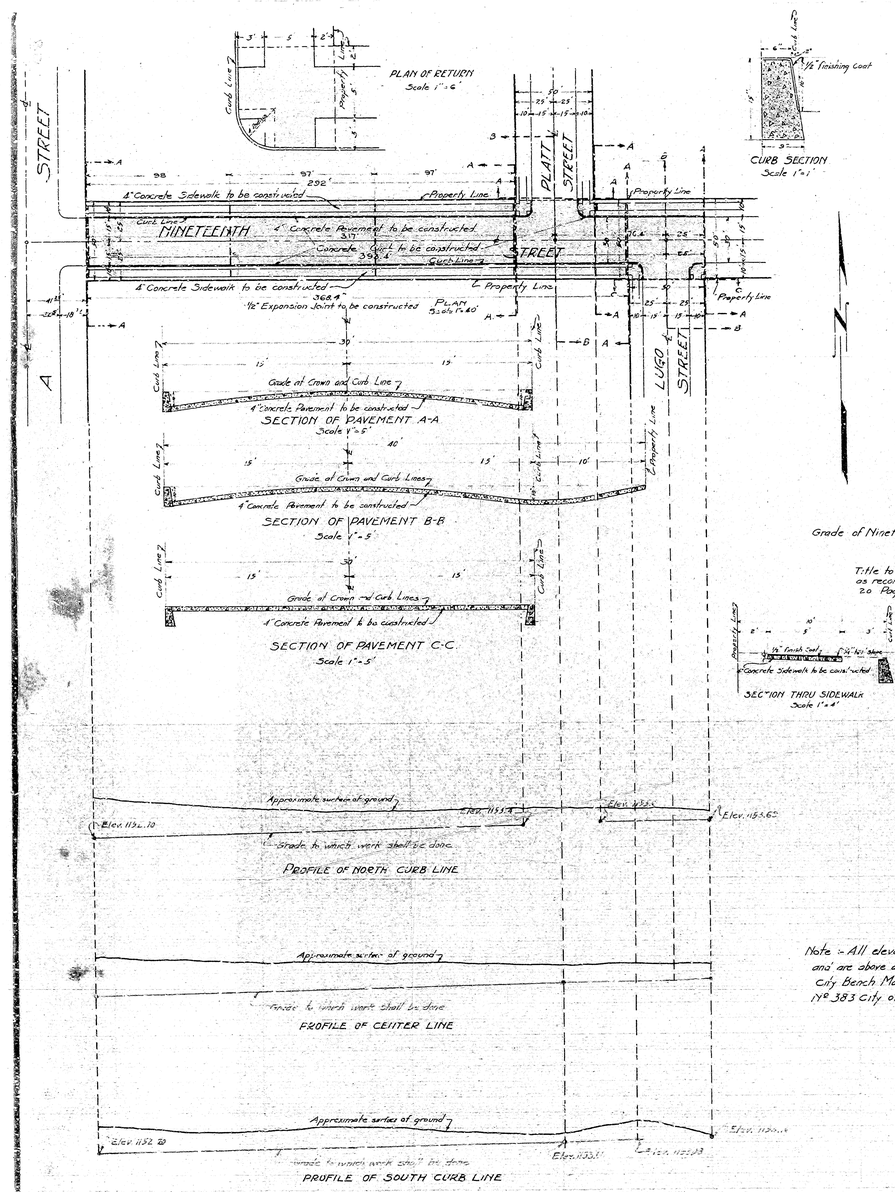

PLAN Nº 844
FOR THE IMPROVEMENT OF
NINETEENTH STREET
BETWEEN
A STREET AND LUGO STREET
IN THE
CITY OF SAN BERNARDINO, CALIFORNIA

November 1925 — C.E. Johnson, City Engineer

Scale 1" = 40'

LEGEND

" or in. means inch or inches
' or ft. means foot or feet
№ means Number
℄ means Center Line
4" Concrete Pavement to be constructed shown thus on Plan ▭ in section thus
Concrete Sidewalk to be constructed shown thus on Plan ▭ in section thus
Concrete Curb to be constructed shown thus on Plan ▭ in section thus
1/16" Expansion Joints to be constructed shown thus - - - - -

GRADE OF STREET

Grade of Nineteenth Street established May 2, 1923, Ordinance Nº 1162

TITLE TO STREET

Title to Nineteenth Street is by Dedication of Highland Avenue Tract Nº 3 as recorded in Book 28 Page 38, also Feavel Subdivision as recorded in Book 20 Page 10 of Maps of San Bernardino County Records, also Orchard Acres Tract No. 1967 recorded in Book 28, Page 57, and by deeds from John H. Hulsizer, Hannah A. Hulsizer, Osborn Newman and Irlie Newman.

Plan adopted December 1925.

Note :- All elevations shown in red figures are in feet and are above a plane which is 1045.28' below the City Bench Mark as established by Ordinance Nº 383 City of San Bernardino, Calif.

PROFILE LEGEND

Black lines indicate approximate surface of ground.
Red lines show grade to which work shall be done.

Scales { Horizontal 1" = 40'
Vertical 1" = 4'

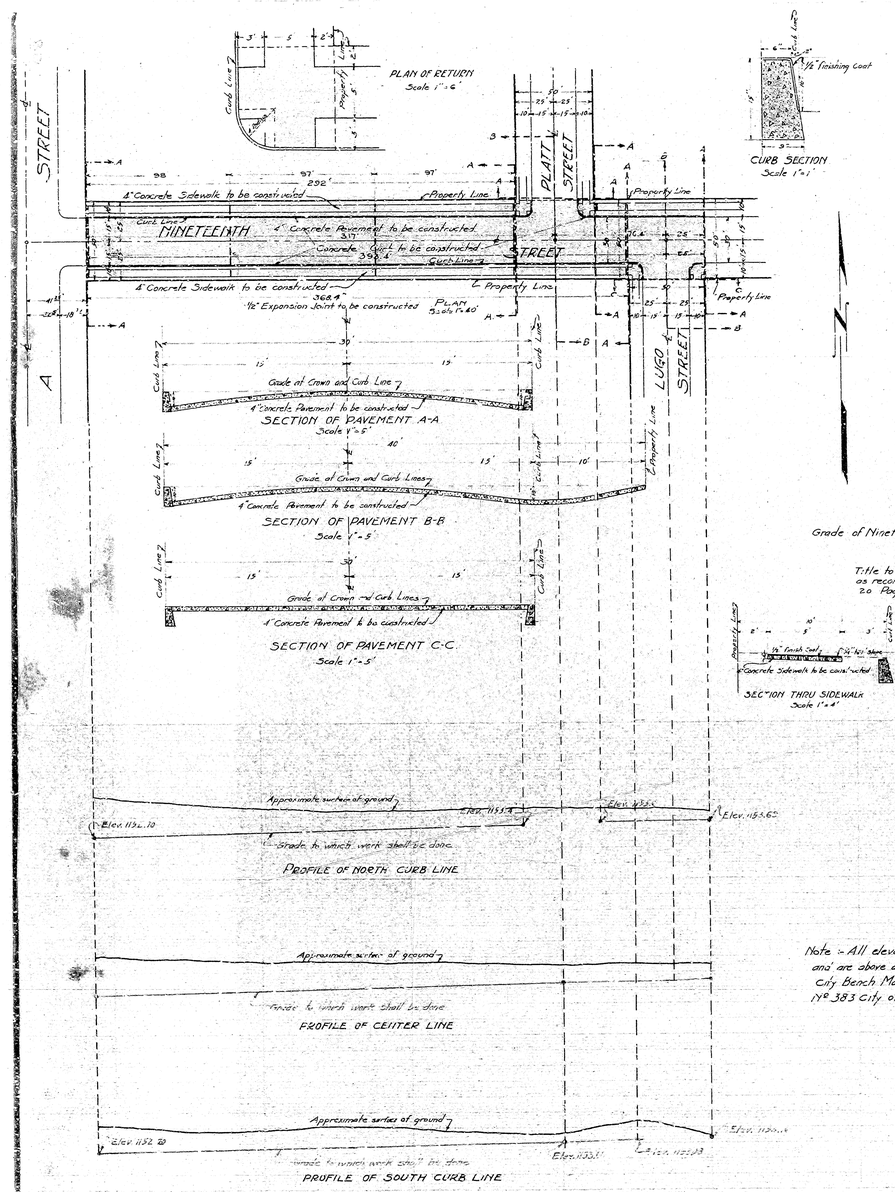

PLAN Nº 844
FOR THE IMPROVEMENT OF
NINETEENTH STREET
BETWEEN
A STREET AND LUGO STREET
IN THE
CITY OF SAN BERNARDINO, CALIFORNIA

November 1925 — C.E. Johnson, City Engineer

Scale 1" = 40'

LEGEND

" or in. means inch or inches
' or ft. means foot or feet
№ means Number
℄ means Center Line
4" Concrete Pavement to be constructed shown thus on Plan ▭ in section thus
Concrete Sidewalk to be constructed shown thus on Plan ▭ in section thus
Concrete Curb to be constructed shown thus on Plan ▭ in section thus
1/16" Expansion Joints to be constructed shown thus - - - - -

GRADE OF STREET

Grade of Nineteenth Street established May 2, 1923, Ordinance Nº 1162

TITLE TO STREET

Title to Nineteenth Street is by Dedication of Highland Avenue Tract Nº 3 as recorded in Book 28 Page 38, also Feavel Subdivision as recorded in Book 20 Page 10 of Maps of San Bernardino County Records, also Orchard Acres Tract No. 1967 recorded in Book 28, Page 57, and by deeds from John H. Hulsizer, Hannah A. Hulsizer, Osborn Newman and Irlie Newman.

Plan adopted December 1925.

Note :- All elevations shown in red figures are in feet and are above a plane which is 1045.28' below the City Bench Mark as established by Ordinance Nº 383 City of San Bernardino, Calif.

PROFILE LEGEND

Black lines indicate approximate surface of ground.
Red lines show grade to which work shall be done.

Scales { Horizontal 1" = 40'
Vertical 1" = 4'