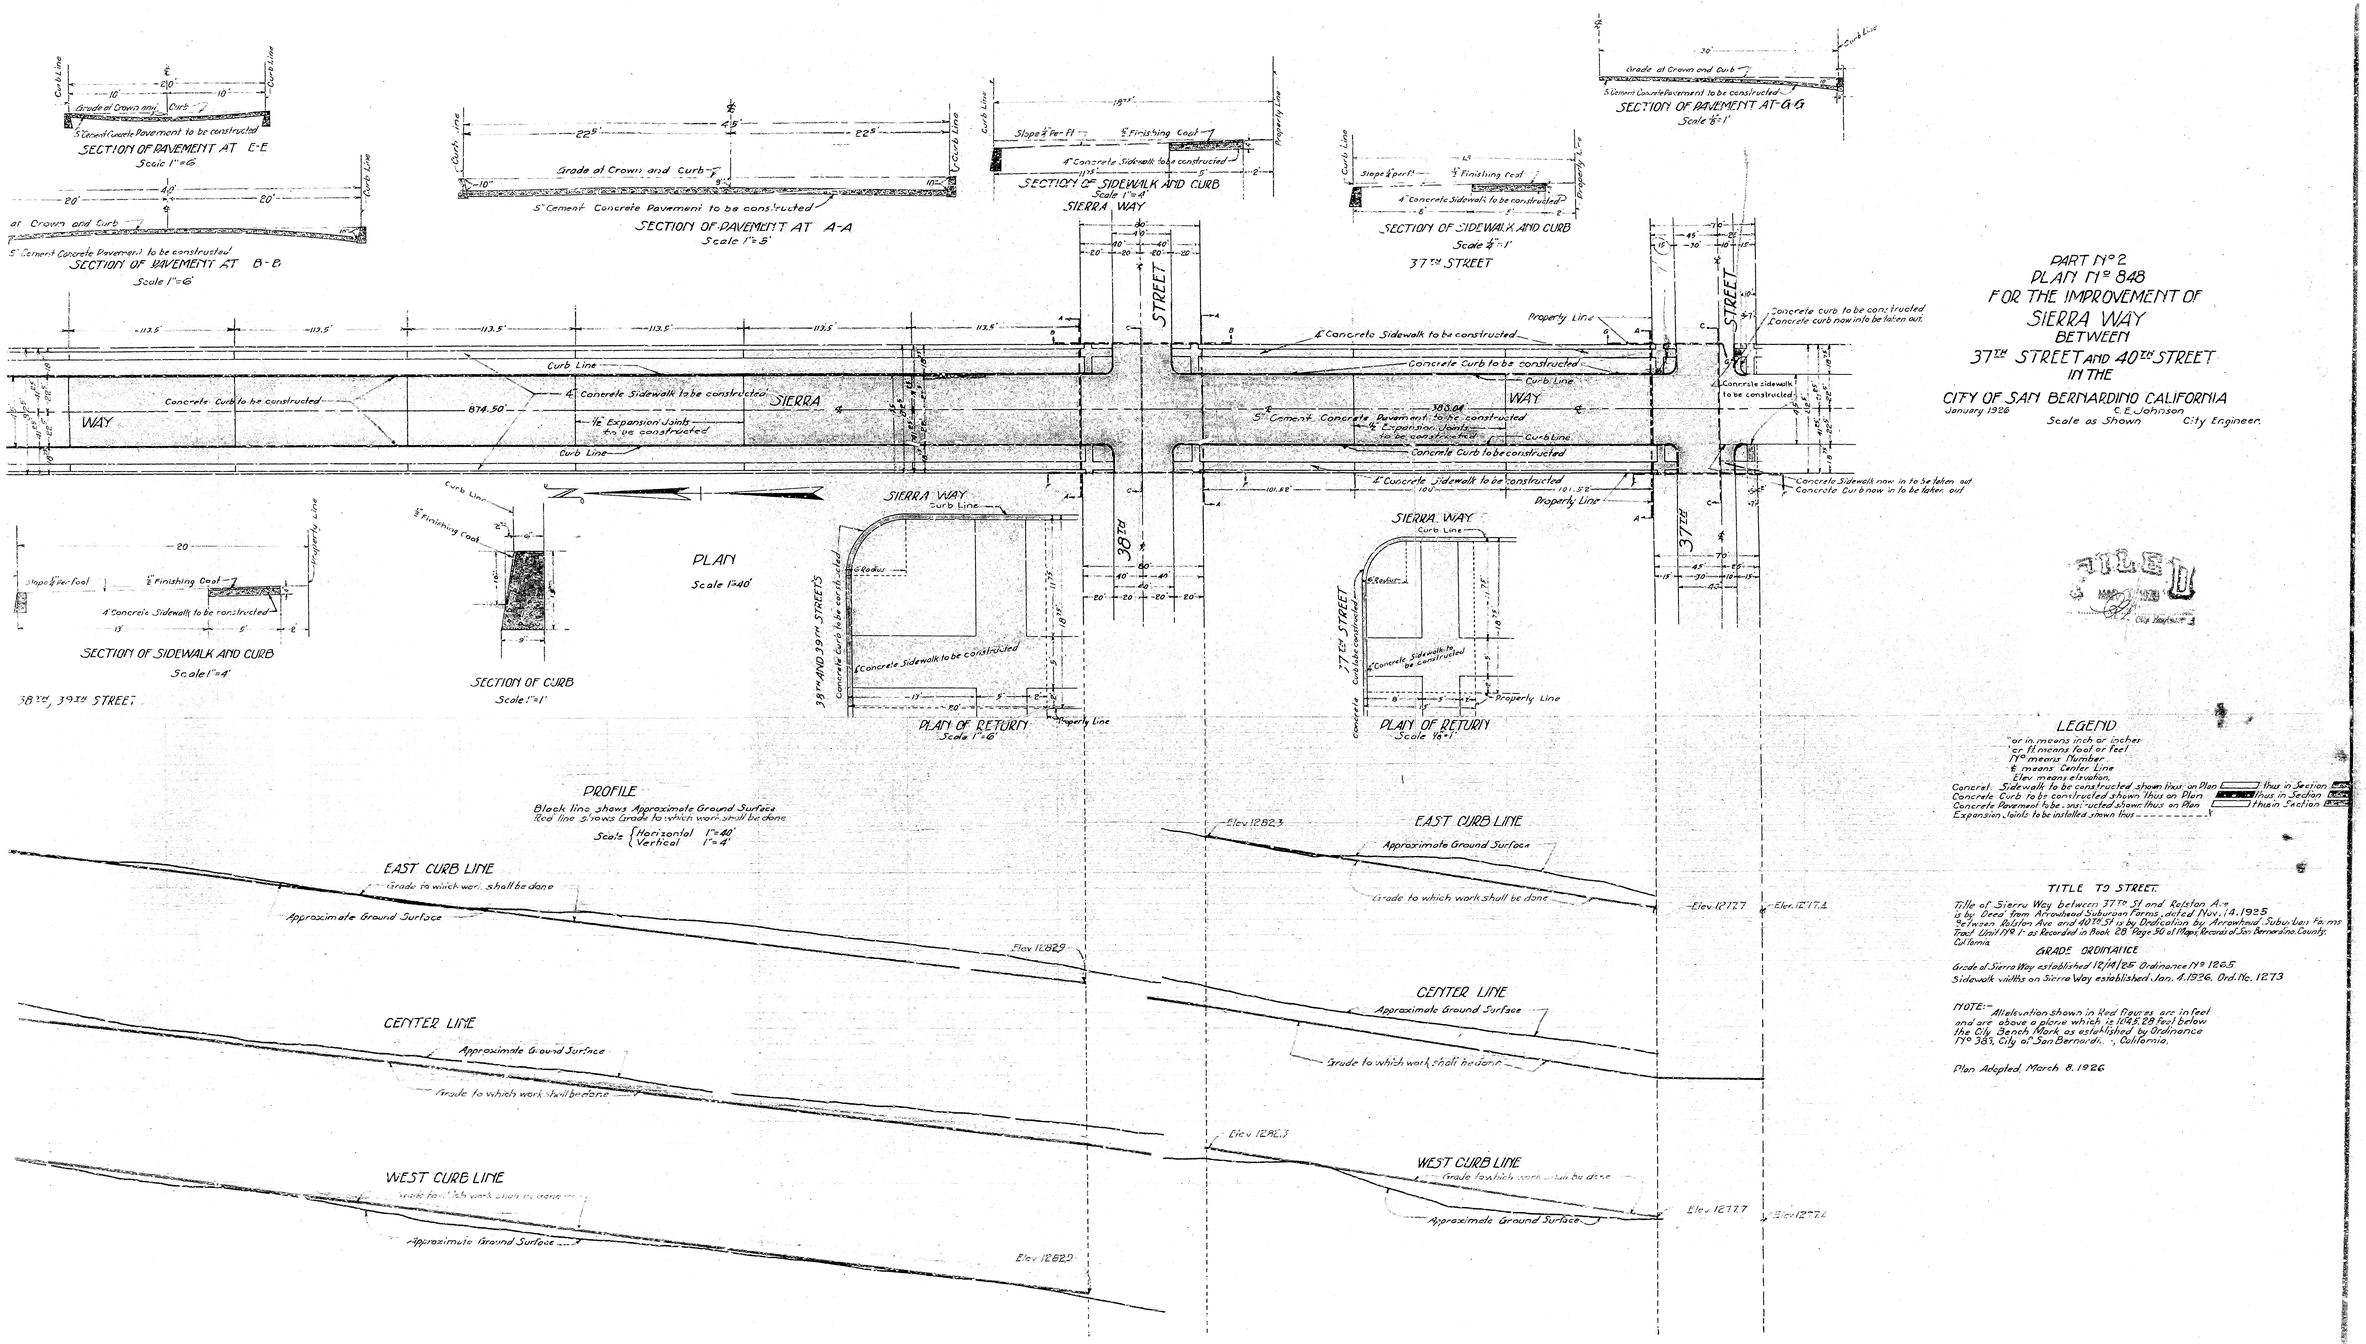

PART No 2
PLAN No 848
FOR THE IMPROVEMENT OF
SIERRA WAY
BETWEEN
37TH STREET AND 40TH STREET
IN THE
CITY OF SAN BERNARDINO CALIFORNIA

January 1926 — C.E. Johnson, City Engineer.
Scale as Shown

FILED

LEGEND

" or in. means inch or inches
' or ft. means foot or feet
No means Number
℄ means Center Line
Elev means elevation.
Concrete Sidewalk to be constructed shown thus on Plan — thus in Section
Concrete Curb to be constructed shown thus on Plan — thus in Section
Concrete Pavement to be constructed shown thus on Plan — thus in Section
Expansion Joints to be installed shown thus

TITLE TO STREET.

Title of Sierra Way between 37th St and Ralston Ave is by Deed from Arrowhead Suburban Farms, dated Nov. 14, 1925
Between Ralston Ave and 40th St is by Dedication by Arrowhead Suburban Farms Tract Unit 1191 as Recorded in Book 28 Page 50 of Maps, Records of San Bernardino County, California

GRADE ORDINANCE

Grade of Sierra Way established 12/14/26 Ordinance No 1265
Sidewalk widths on Sierra Way established Jan. 4, 1926, Ord. No. 1273

NOTE:- All elevation shown in Red Figures are in feet and are above a datum which is 1042.28 feet below the City Bench Mark as established by Ordinance No 383, City of San Bernardino, California.

Plan Adopted March 8, 1926

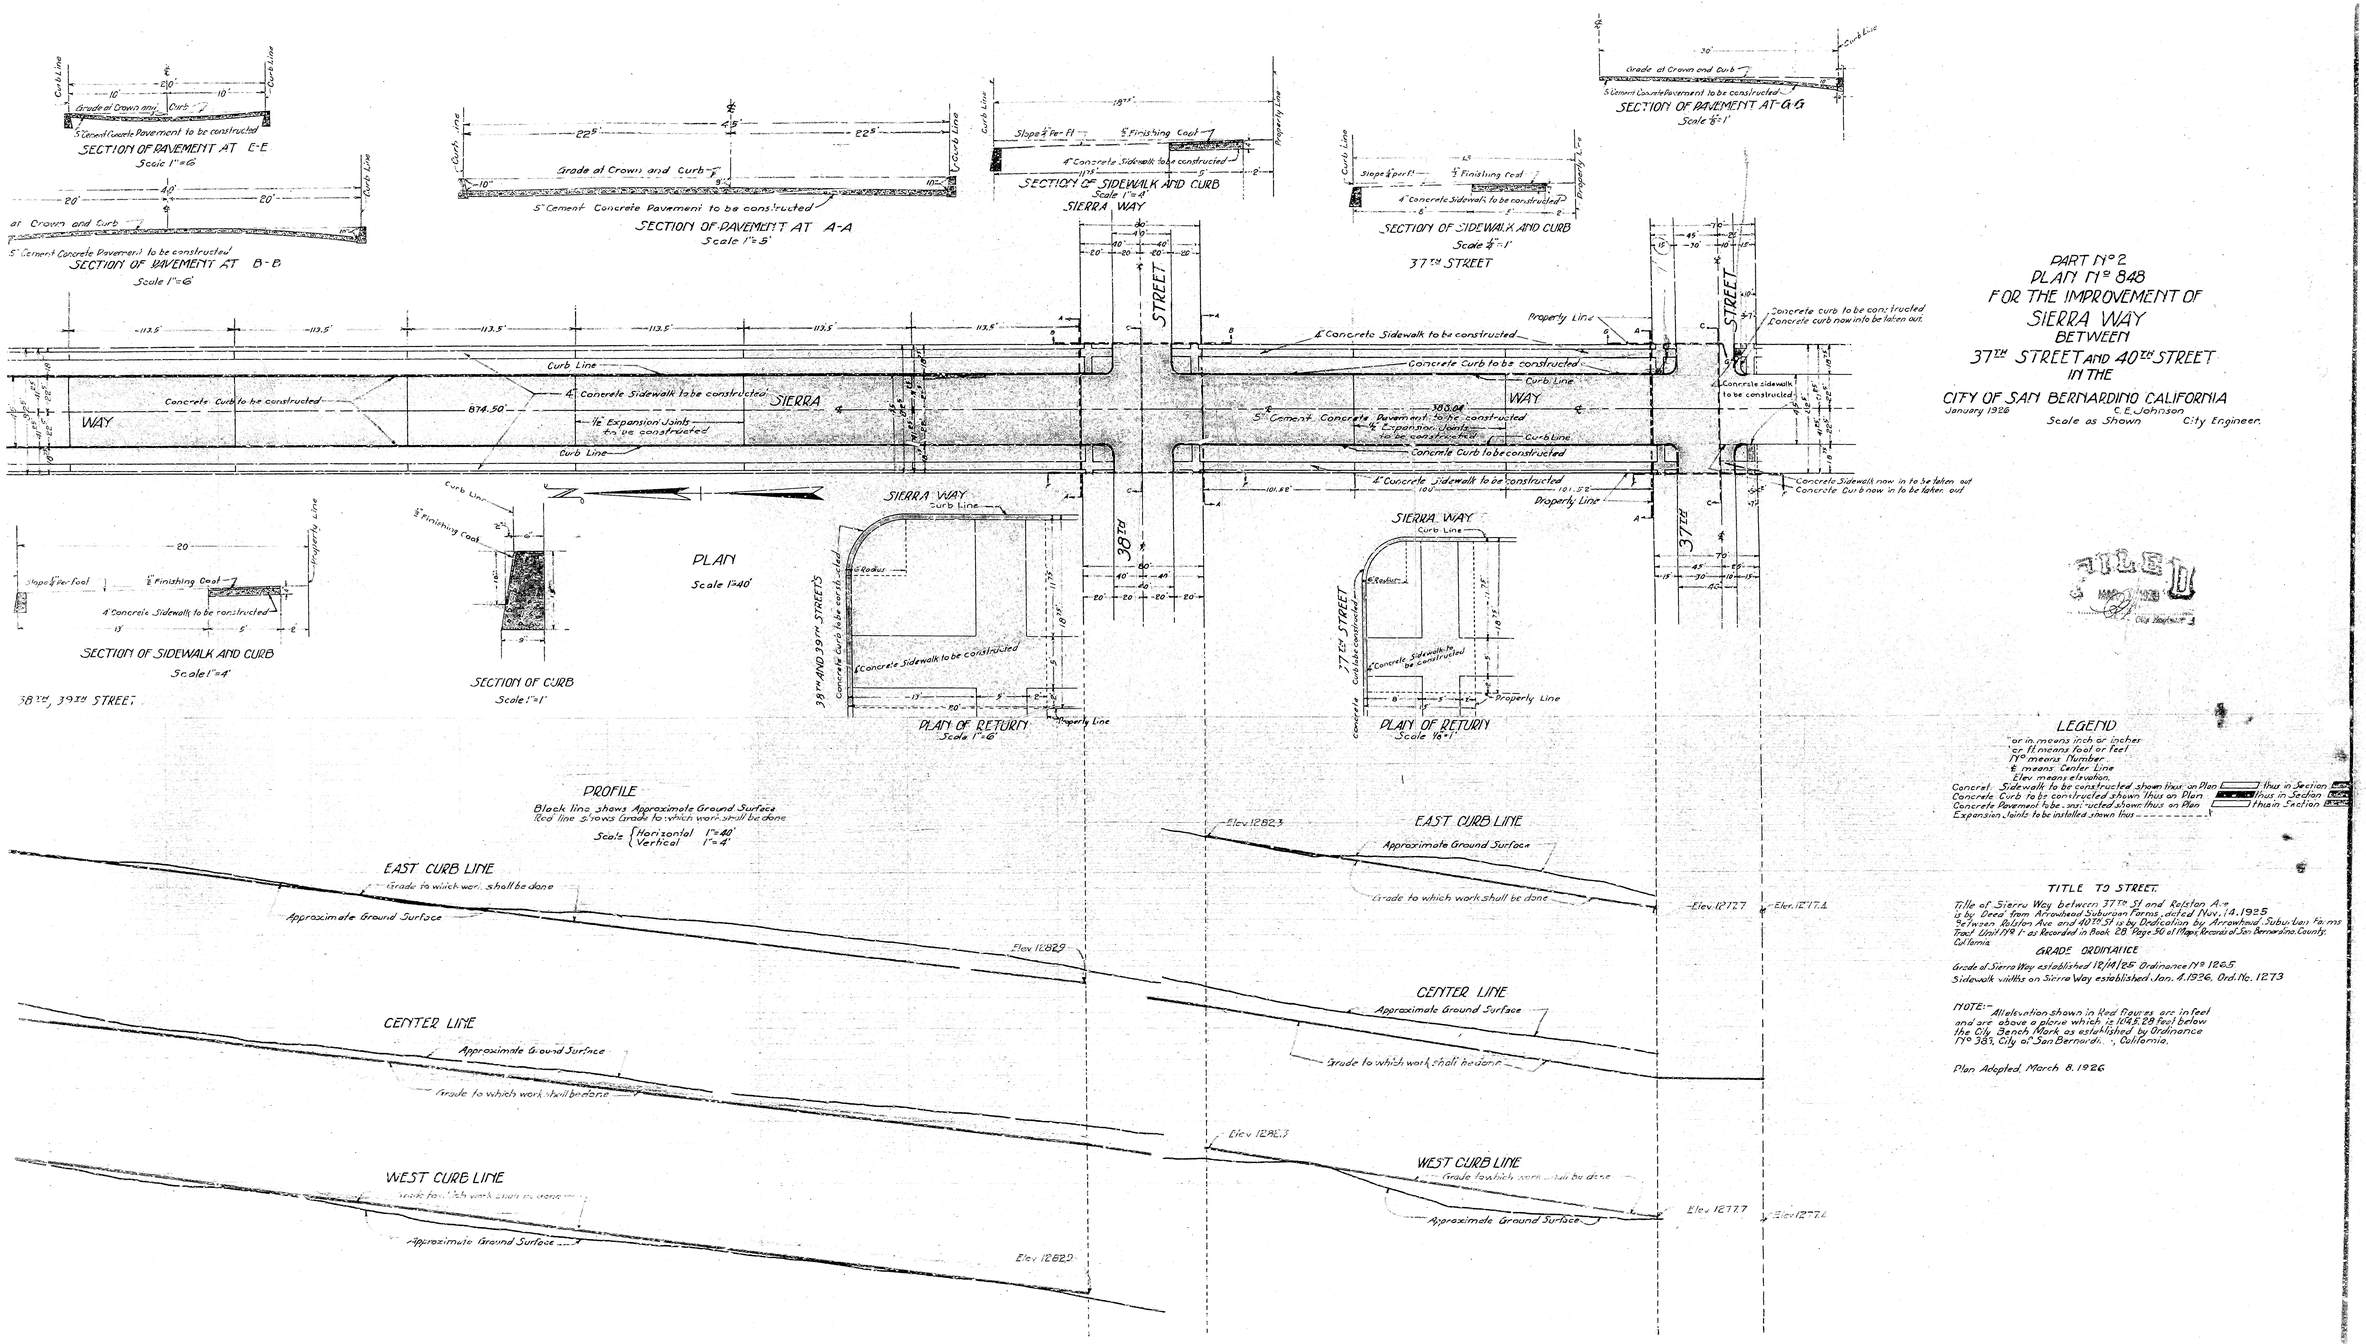

PART No 2
PLAN No 848
FOR THE IMPROVEMENT OF
SIERRA WAY
BETWEEN
37TH STREET AND 40TH STREET
IN THE
CITY OF SAN BERNARDINO CALIFORNIA

January 1926 — C.E. Johnson, City Engineer.
Scale as Shown

FILED

LEGEND

" or in. means inch or inches
' or ft. means foot or feet
No means Number
℄ means Center Line
Elev means elevation.
Concrete Sidewalk to be constructed shown thus on Plan — thus in Section
Concrete Curb to be constructed shown thus on Plan — thus in Section
Concrete Pavement to be constructed shown thus on Plan — thus in Section
Expansion Joints to be installed shown thus

TITLE TO STREET.

Title of Sierra Way between 37th St and Ralston Ave is by Deed from Arrowhead Suburban Farms, dated Nov. 14, 1925
Between Ralston Ave and 40th St is by Dedication by Arrowhead Suburban Farms Tract Unit 1191 as Recorded in Book 28 Page 50 of Maps, Records of San Bernardino County, California

GRADE ORDINANCE

Grade of Sierra Way established 12/14/26 Ordinance No 1265
Sidewalk widths on Sierra Way established Jan. 4, 1926, Ord. No. 1273

NOTE:- All elevation shown in Red Figures are in feet and are above a datum which is 1042.28 feet below the City Bench Mark as established by Ordinance No 383, City of San Bernardino, California.

Plan Adopted March 8, 1926