SHEET No 1
PART No 2.
PLAN No 849-A
FOR THE IMPROVEMENT OF
RALSTON AVENUE
BETWEEN
SIERRA WAY AND MOUNTAIN VIEW AVENUE
IN THE
CITY OF SAN BERNARDINO CALIFORNIA
March 1926
C.E. Johnson
City Engineer
Scale as Shown

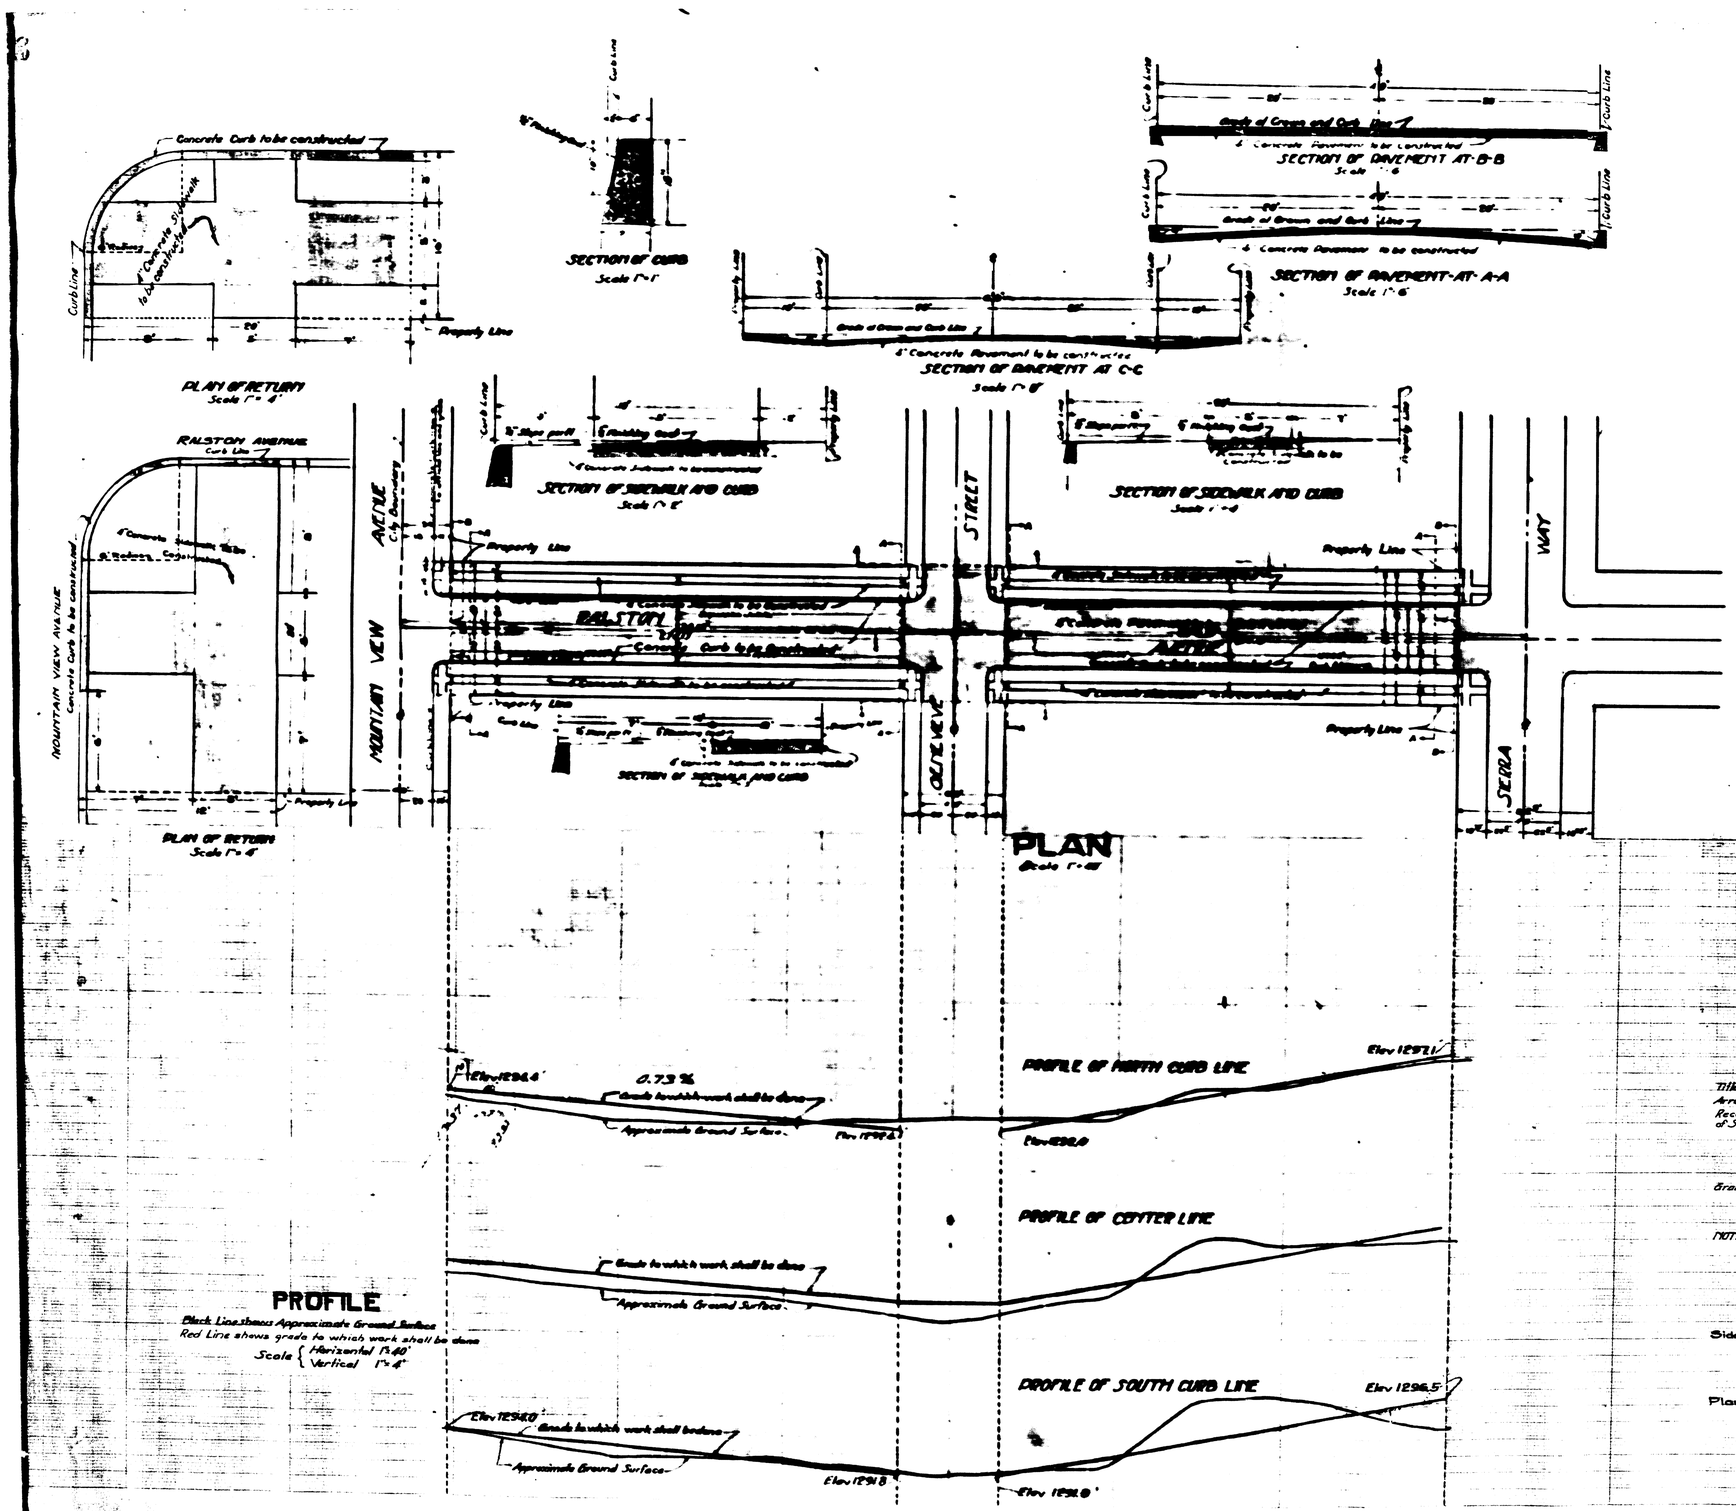

LEGEND

" or in. means inch or inches
' or ft. means foot or feet
No. means number
Elev. means elevation
℄ means Center Line
4" Concrete Pavement to be constructed shown thus ---- in Section thus
4" Concrete Sidewalk to be constructed shown thus ---- in Section thus
Concrete Curb to be constructed shown thus ---- in Section thus
Expansion Joints to be constructed shown thus ----

TITLE TO STREET

Title to RALSTON AVENUE is by Dedication of the Arrowhead Suburban Farms Tract No. 1948 as Recorded in Book 28 of Maps, Page 80, Records of San Bernardino County, California.

GRADE ORDINANCE

Grade of RALSTON AVENUE established Jan. 25, 1926 Ordinance No 1284

NOTE:

All elevations shown in Red ink are in feet and are above a plane which is 1045.28 ft below the City Bench Mark, as established by Ordinance No 383 of the City of San Bernardino, California.

Sidewalk Widths established January 4, 1926 - Ord. No. 1278

Plan adopted August 23, 1926.

SHEET No 1
PART No 2.
PLAN No 849-A
FOR THE IMPROVEMENT OF
RALSTON AVENUE
BETWEEN
SIERRA WAY AND MOUNTAIN VIEW AVENUE
IN THE
CITY OF SAN BERNARDINO CALIFORNIA
March 1926
C.E. Johnson
City Engineer
Scale as Shown

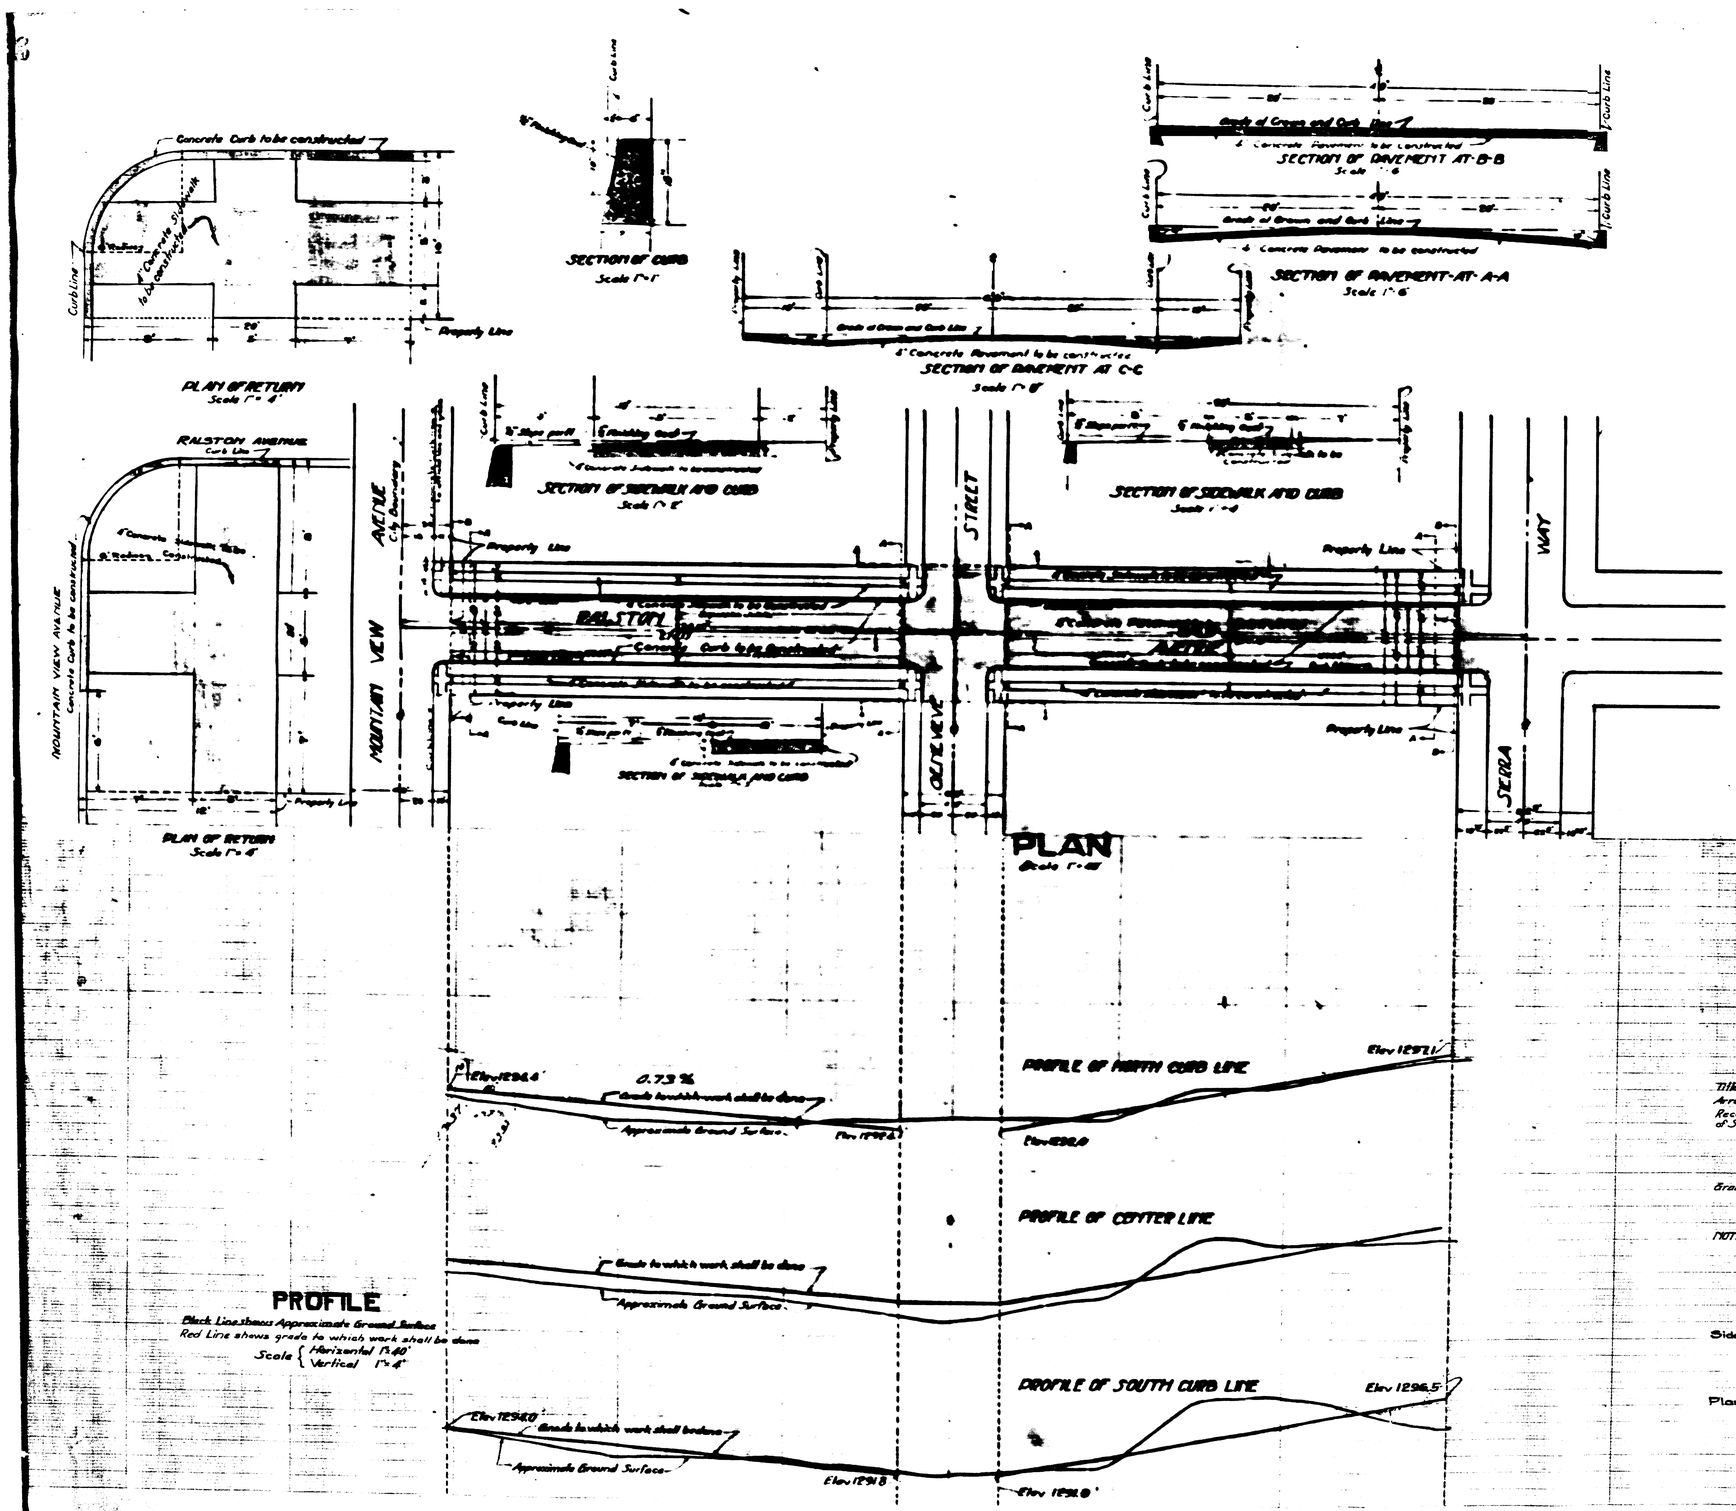

LEGEND

" or in. means inch or inches
' or ft. means foot or feet
No. means number
Elev. means elevation
℄ means Center Line
4" Concrete Pavement to be constructed shown thus ---- in Section thus
4" Concrete Sidewalk to be constructed shown thus ---- in Section thus
Concrete Curb to be constructed shown thus ---- in Section thus
Expansion Joints to be constructed shown thus ----

TITLE TO STREET

Title to RALSTON AVENUE is by Dedication of the Arrowhead Suburban Farms Tract No. 1948 as Recorded in Book 28 of Maps, Page 80, Records of San Bernardino County, California.

GRADE ORDINANCE

Grade of RALSTON AVENUE established Jan. 25, 1926 Ordinance No 1284

NOTE:

All elevations shown in Red ink are in feet and are above a plane which is 1045.28 ft below the City Bench Mark, as established by Ordinance No 383 of the City of San Bernardino, California.

Sidewalk Widths established January 4, 1926 - Ord. No. 1278

Plan adopted August 23, 1926.