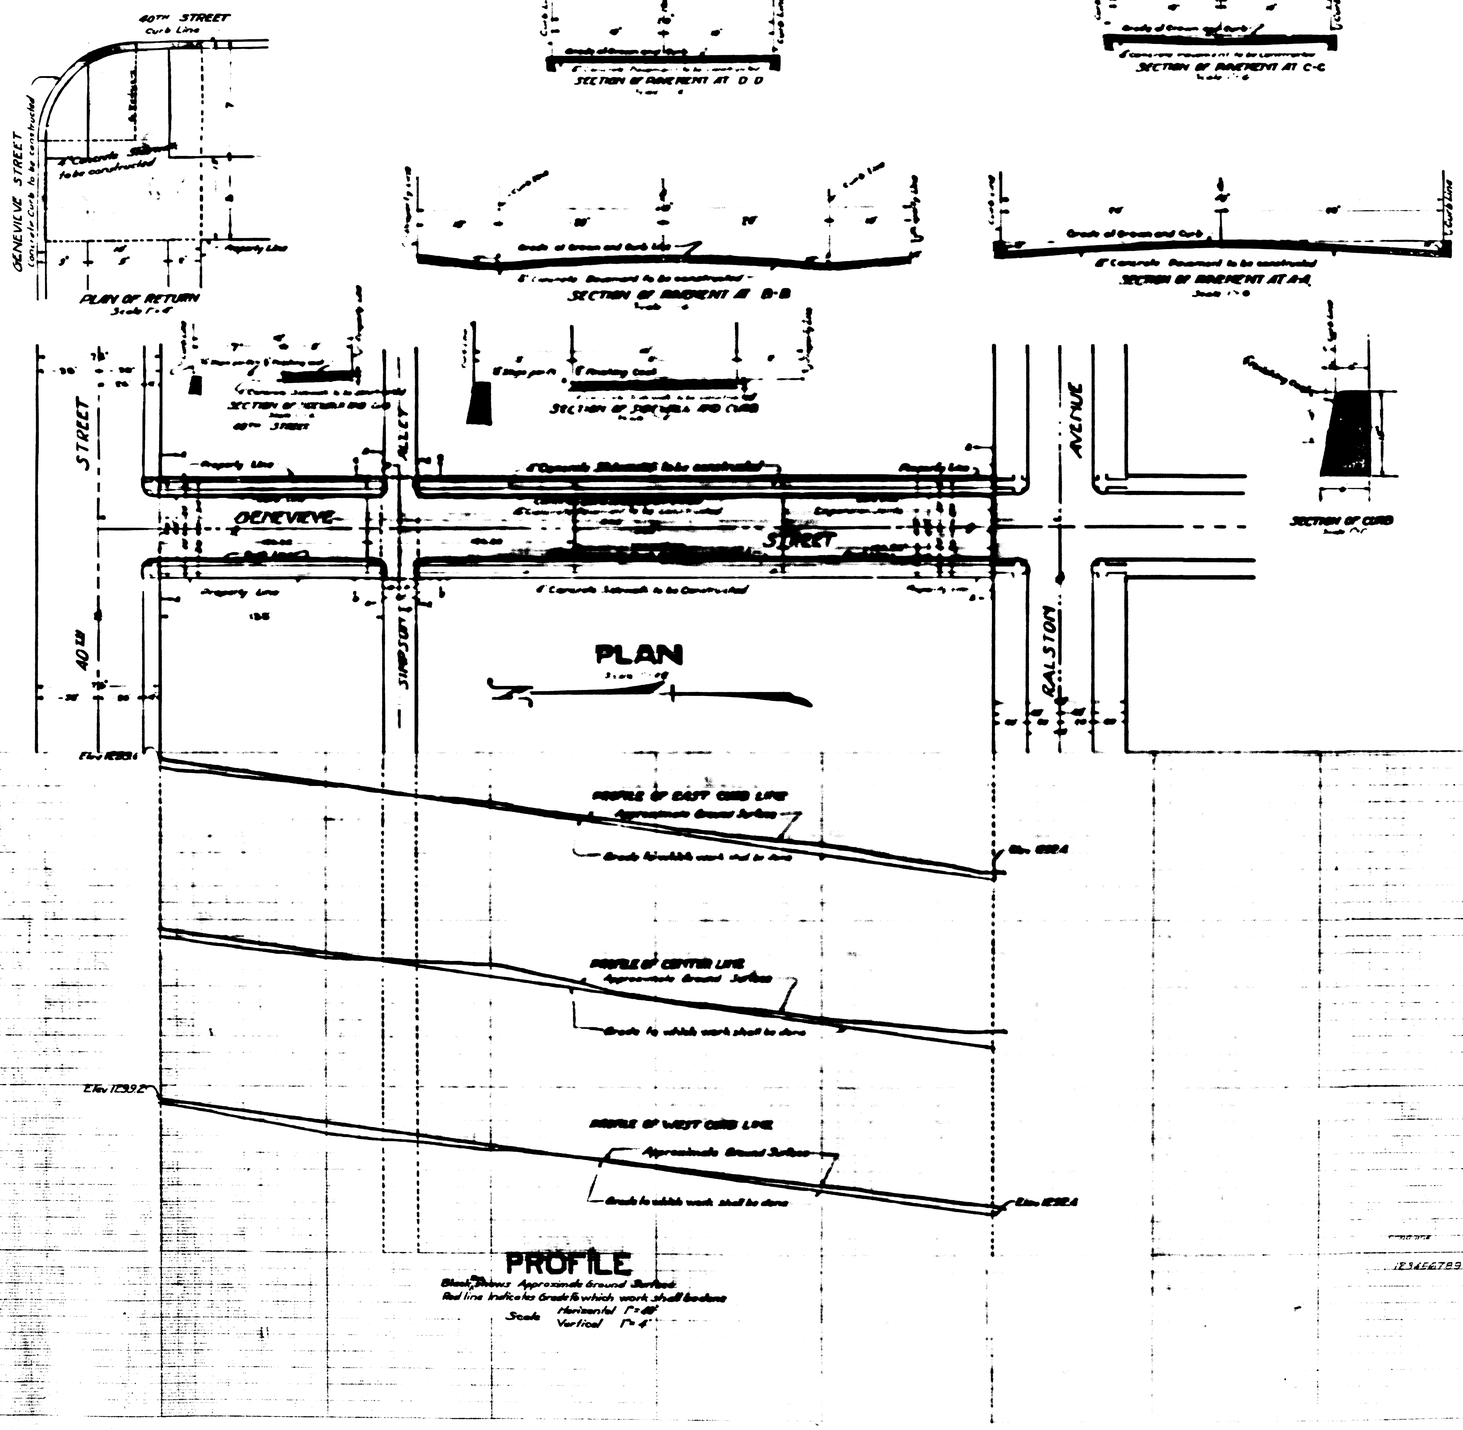

PART No 2
SHEET No 2
PLAN No 849-A
FOR THE IMPROVEMENT OF
GENEVIEVE STREET
BETWEEN
RALSTON AVENUE AND 40TH STREET.
IN THE
CITY OF SAN BERNARDINO CALIFORNIA
MARCH 1926
C. E. JOHNSON
CITY ENGINEER

FILED

LEGEND

"or ft means inch or inches
'or ft means foot or feet
No means number
℄ means Center Line
Elev means elevation
6" Concrete Pavement to be constructed shown thus on plan ..... in Section thus
4" Concrete Sidewalk to be constructed shown thus on plan ..... in Section thus
Concrete Curb to be constructed shown thus on plan ..... in Section thus
Expansion Joints to be installed shown thus .....

TITLE TO STREET

Title to Genevieve Street is by Dedication of the Arrowhead Suburban Farms Tract No. 1948 as Recorded in Book 28 of Maps, Page 30 Records of San Bernardino, County, California.

GRADE ORDINANCE

Grade of Genevieve Street established March 1, 1926 Ordinance No 1238

NOTE: All elevations shown in Red ink are in feet and are above a plane which is 1045.28 ft below the City Bench Mark as established by Ordinance No 383 of the City of San Bernardino, California.

Plan adopted: August 23, 1926.

123456789