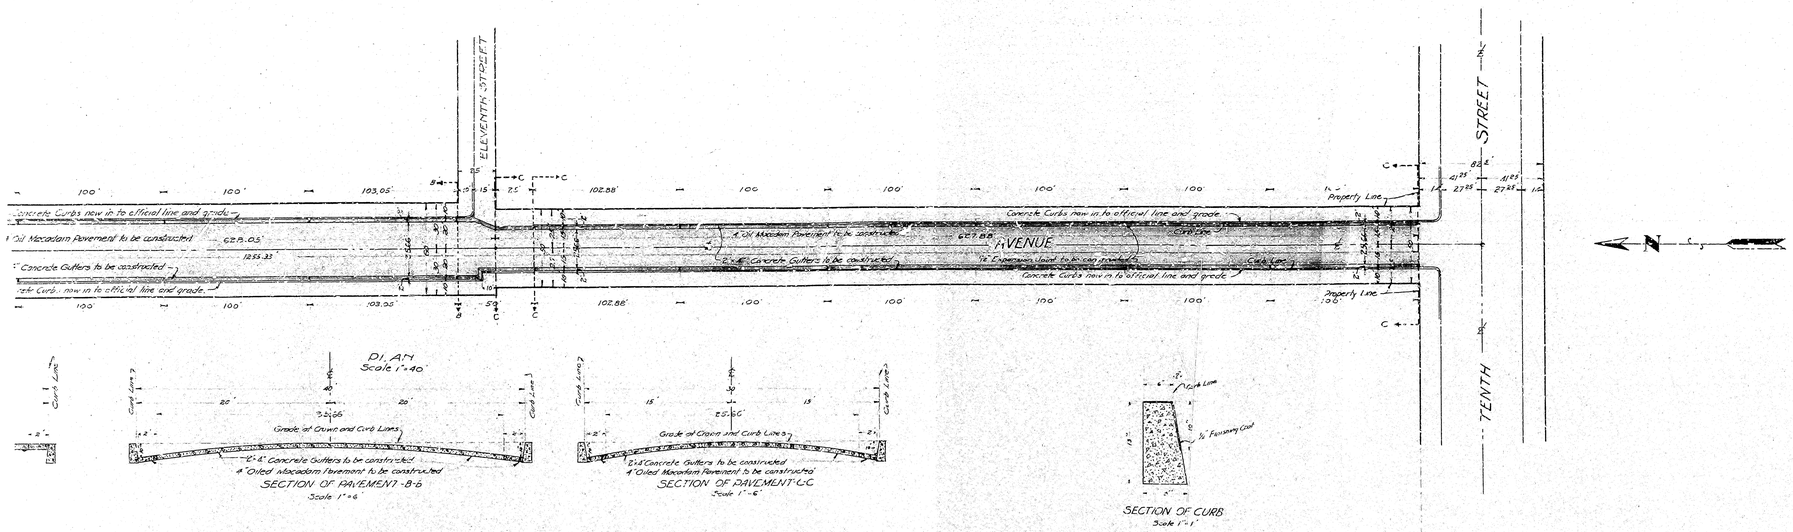

PLAN #850

FOR THE IMPROVEMENT OF

STODDARD AVENUE

BETWEEN 10TH & BASE LINE STREETS

IN THE CITY OF

SAN BERNARDINO CALIFORNIA

JANUARY 1926 C.E. JOHNSON

SCALE 1"=40' CITY ENGINEER

LEGEND

"in" means inch or inches.
"ft" means foot or feet
℄ means center line
Elev. means elevation
4" Oil Macadam Pavement to be constructed shown thus
2" Concrete Gutters to be constructed shown thus
4" Oil Macadam Pavement in section shown thus
2" Concrete Gutters in sections shown thus

TITLE

Title to Stoddard Street is by deed - Book 687 Page 232,
Title " " " " " " Book 443 Page 1
Records of San Bernardino County California

GRADE

Grade of Stoddard Avenue established by Ordinance 1108 Sept 15th 1924

Plan adopted February 8, 1926.

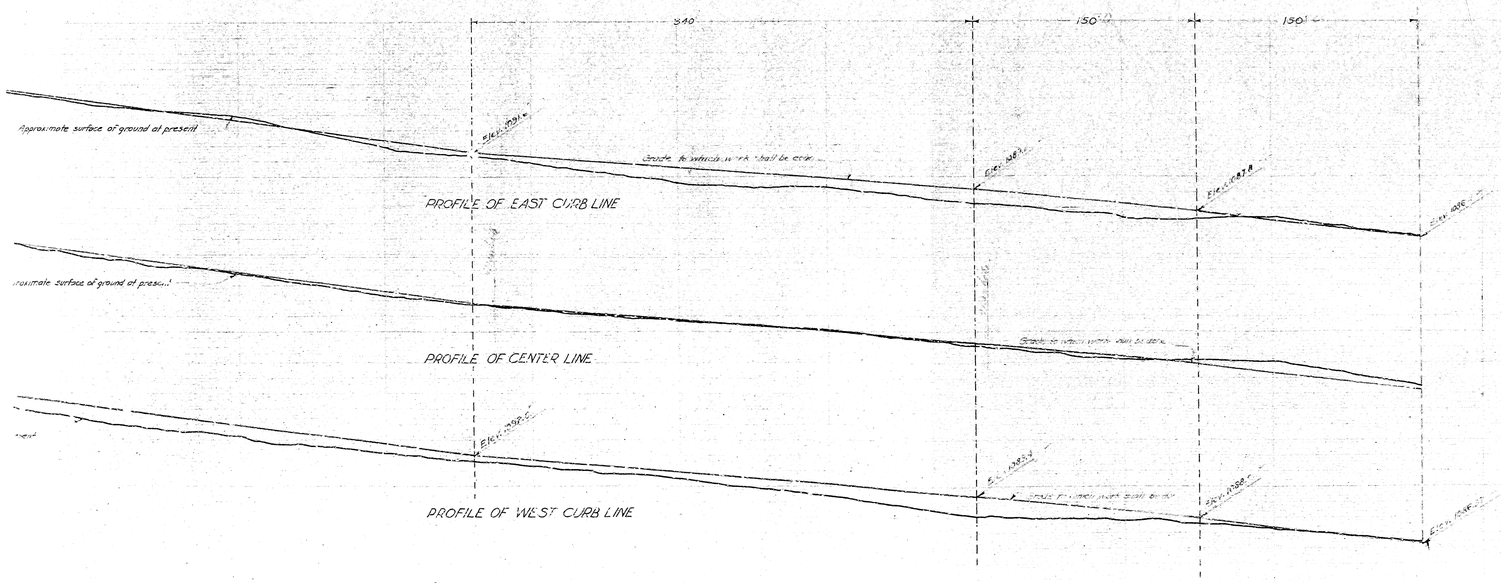

NOTE:- All elevations shown in red ink are in feet and are above a plane which is 4.43 ft below the City Bench Mark, as established by Ordinance No 383 City of San Bernardino, California.

PROFILE LEGEND

Black lines show approximate surface of ground at present.

Scales { Horizontal 1" = 40' / Vertical 1" = 4'

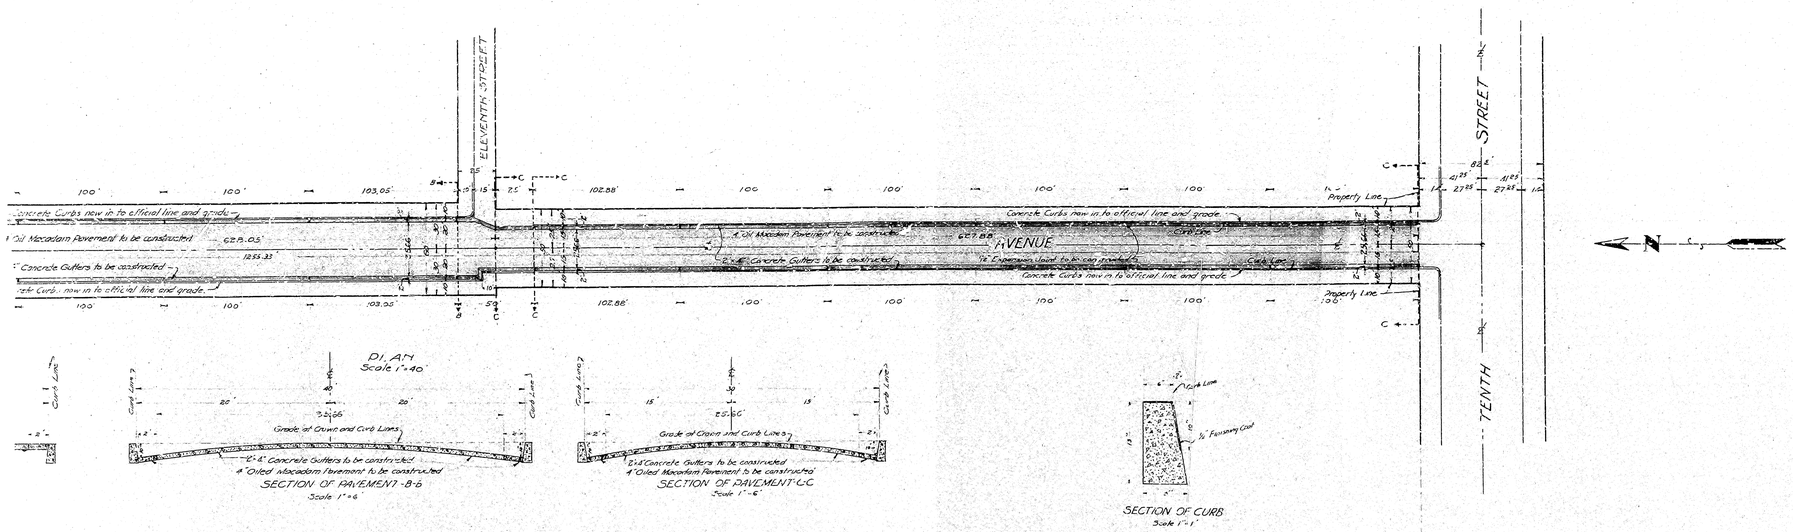

PLAN #850

FOR THE IMPROVEMENT OF

STODDARD AVENUE

BETWEEN 10TH & BASE LINE STREETS

IN THE CITY OF

SAN BERNARDINO CALIFORNIA

JANUARY 1926 C.E. JOHNSON

SCALE 1"=40' CITY ENGINEER

LEGEND

"in" means inch or inches.
"ft" means foot or feet
℄ means center line
Elev. means elevation
4" Oil Macadam Pavement to be constructed shown thus
2" Concrete Gutters to be constructed shown thus
4" Oil Macadam Pavement in section shown thus
2" Concrete Gutters in sections shown thus

TITLE

Title to Stoddard Street is by deed - Book 687 Page 232,
Title " " " " " " Book 443 Page 1
Records of San Bernardino County California

GRADE

Grade of Stoddard Avenue established by Ordinance 1108 Sept 15th 1924

Plan adopted February 8, 1926.

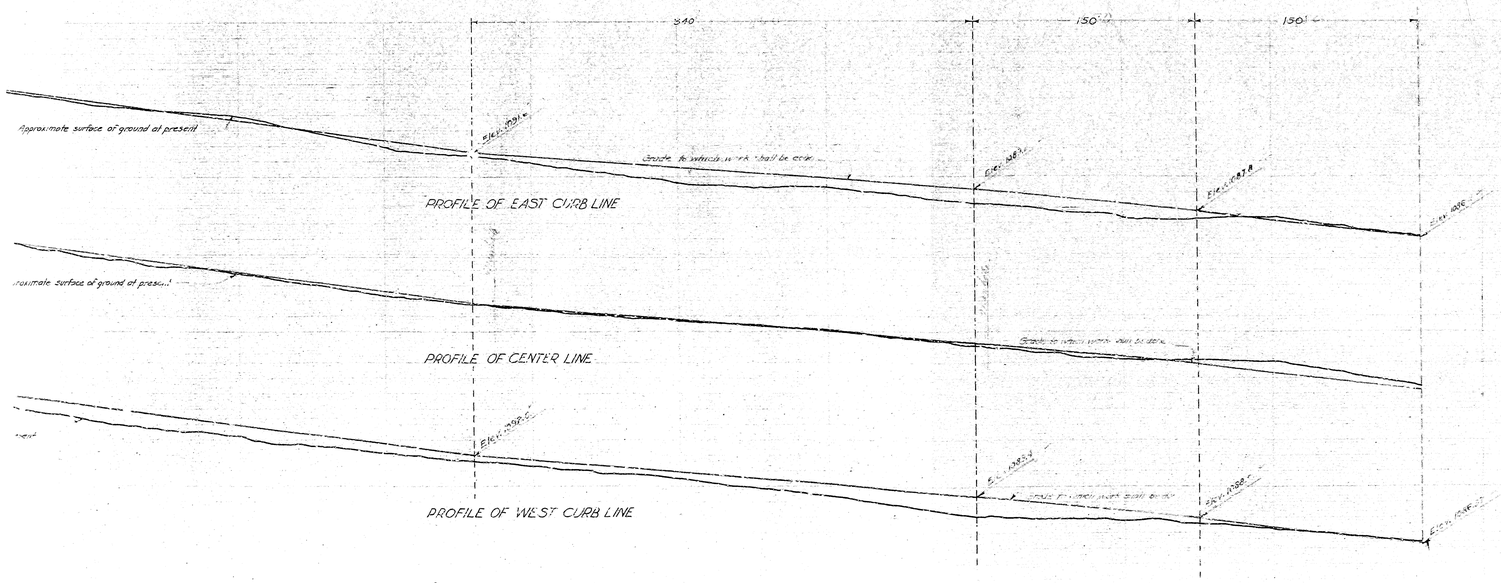

NOTE:- All elevations shown in red ink are in feet and are above a plane which is 4.43 ft below the City Bench Mark, as established by Ordinance No 383 City of San Bernardino, California.

PROFILE LEGEND

Black lines show approximate surface of ground at present.

Scales { Horizontal 1" = 40' / Vertical 1" = 4'