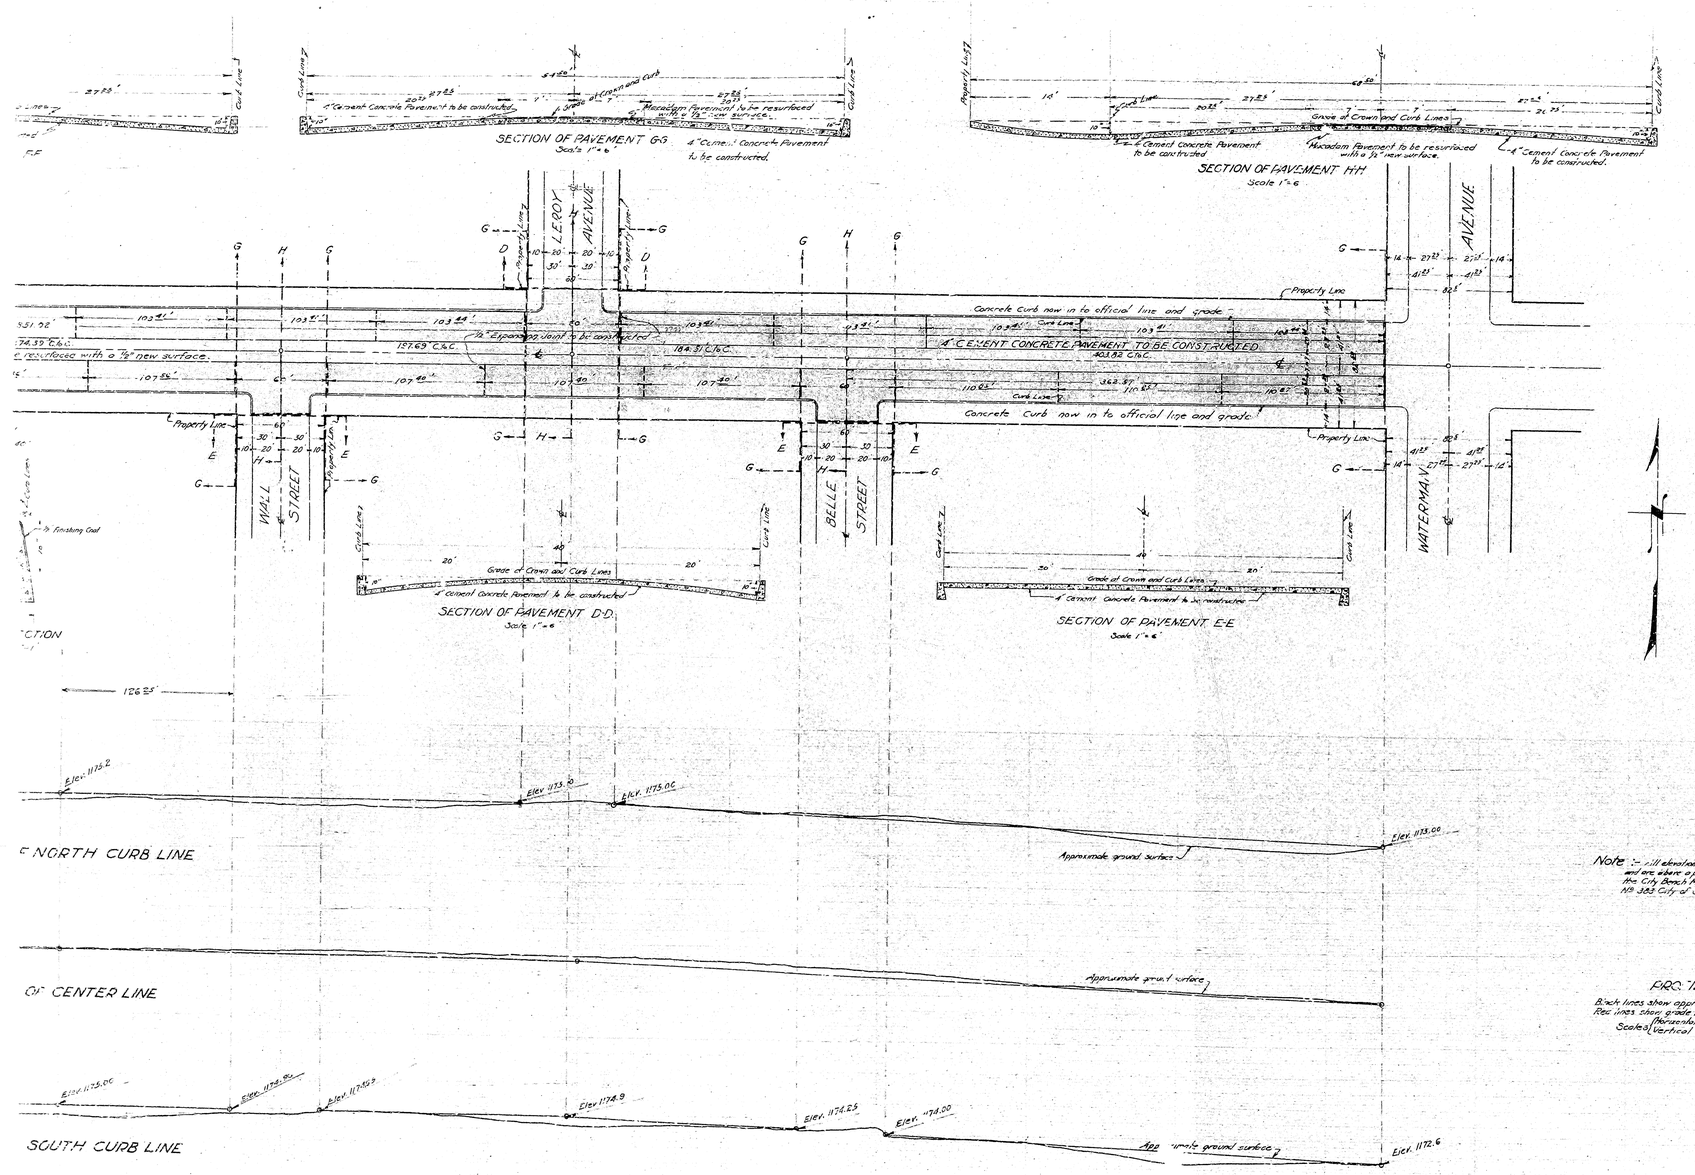

PLAN No 851

FOR THE IMPROVEMENT OF HIGHLAND AVENUE

FROM SIERRA WAY TO WATERMAN AVENUE

IN THE CITY OF SAN BERNARDINO CALIFORNIA

January 1926

Scale 1" = 40'

C.E. Johnson
City Engineer

Plan adopted January 25, 1926

LEGEND

½" Expansion Joints to be constructed shown thus
" or in means inch or inches.
' or ft means foot or feet
Elev. means elevation
℄ means center line
C.to C. means center to center
No means number
4" Cement Concrete Pavement to be constructed shown thus
4" Cement Concrete Pavement in section shown thus
Macadam Pavement to be resurfaced shown thus
Macadam Pavement in section shown thus

TITLE

Highland Avenue is by dedication of the Rancho San Bernardino, recorded in book 7 page 2 Records of San Bernardino County.

GRADE

Grade of Highland Avenue established by Ordinance No 996 Oct. 19, 1923

Note:- All elevations shown in red are wrong and are where a place which is 10.43.38' below the City Bench Mark established by Ordinance No 383 City of San Bernardino, California.

PROFILE LEGEND

Black lines show approximate surface of ground
Red lines show grade to which work shall be done.
Scale of { Horizontal 1" = 40'
Vertical 1" = 4'

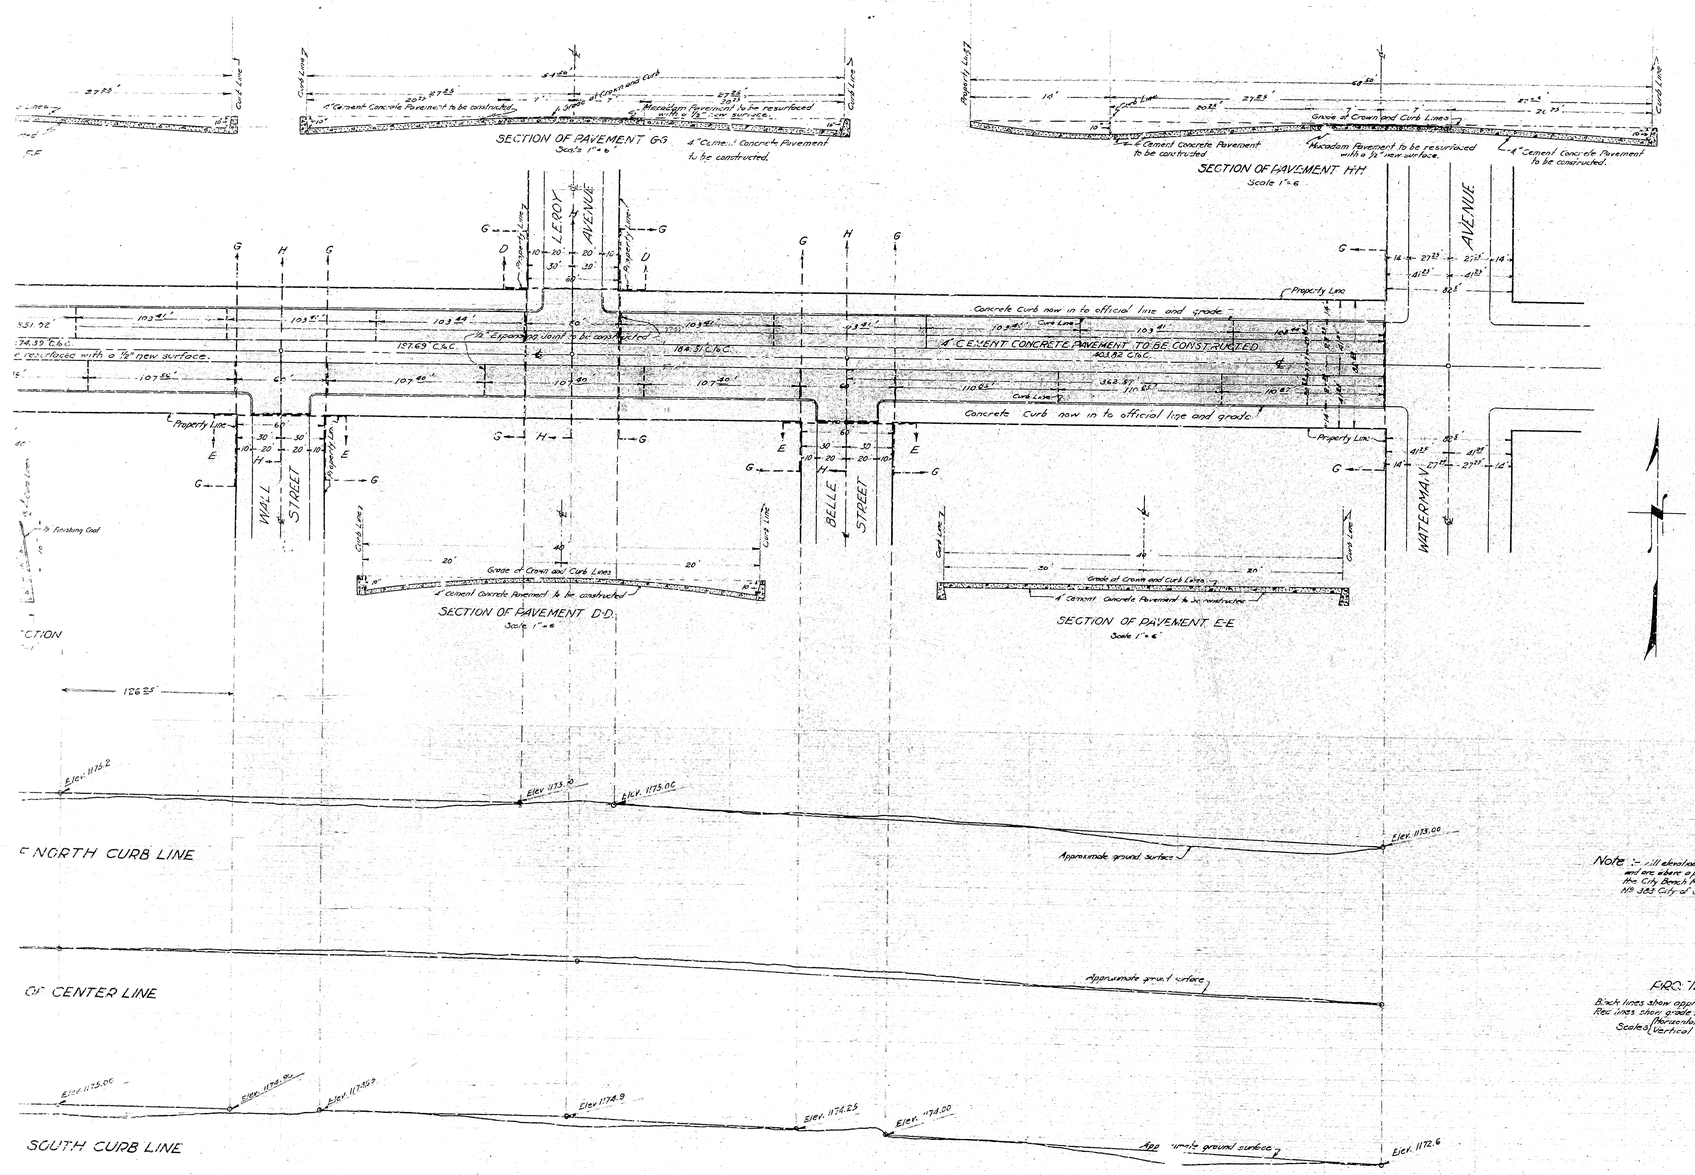

PLAN No 851

FOR THE IMPROVEMENT OF HIGHLAND AVENUE

FROM SIERRA WAY TO WATERMAN AVENUE

IN THE CITY OF SAN BERNARDINO CALIFORNIA

January 1926

Scale 1" = 40'

C.E. Johnson
City Engineer

Plan adopted January 25, 1926

LEGEND

½" Expansion Joints to be constructed shown thus
" or in means inch or inches.
' or ft means foot or feet
Elev. means elevation
℄ means center line
C.to C. means center to center
No means number
4" Cement Concrete Pavement to be constructed shown thus
4" Cement Concrete Pavement in section shown thus
Macadam Pavement to be resurfaced shown thus
Macadam Pavement in section shown thus

TITLE

Highland Avenue is by dedication of the Rancho San Bernardino, recorded in book 7 page 2 Records of San Bernardino County.

GRADE

Grade of Highland Avenue established by Ordinance No 996 Oct. 19, 1923

Note:- All elevations shown in red are wrong and are where a place which is 10.43.38' below the City Bench Mark established by Ordinance No 383 City of San Bernardino, California.

PROFILE LEGEND

Black lines show approximate surface of ground
Red lines show grade to which work shall be done.
Scale of { Horizontal 1" = 40'
Vertical 1" = 4'