PLAN No 856

FOR THE IMPROVEMENT OF

HANSON STREET

FROM I STREET TO J STREET

IN THE CITY OF SAN BERNARDINO

CALIFORNIA

February 1926

C.E. Johnson
City Engineer

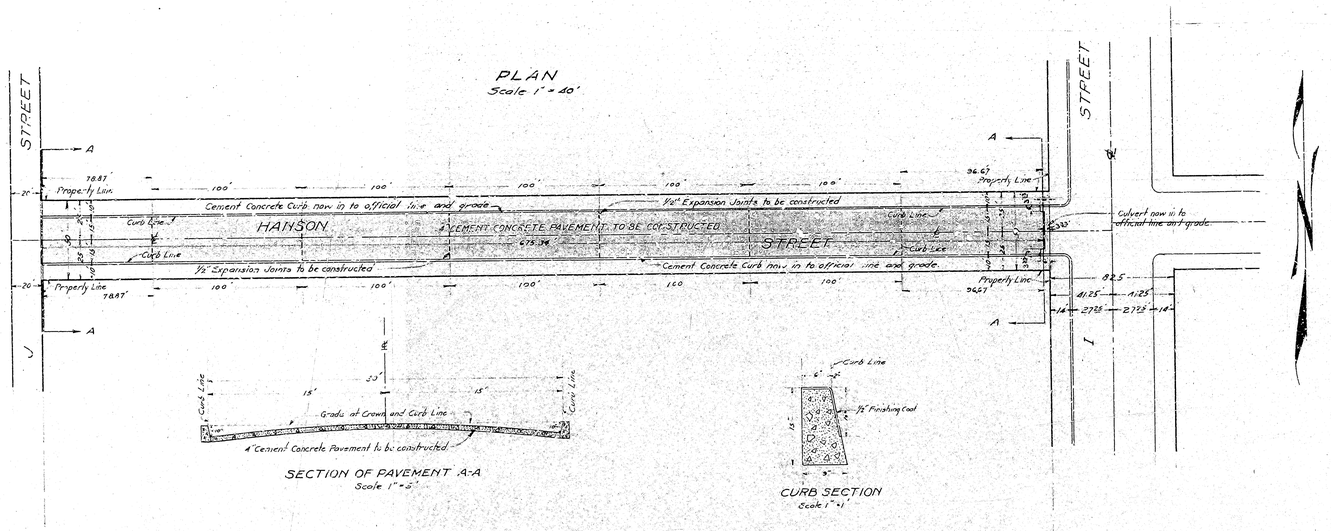

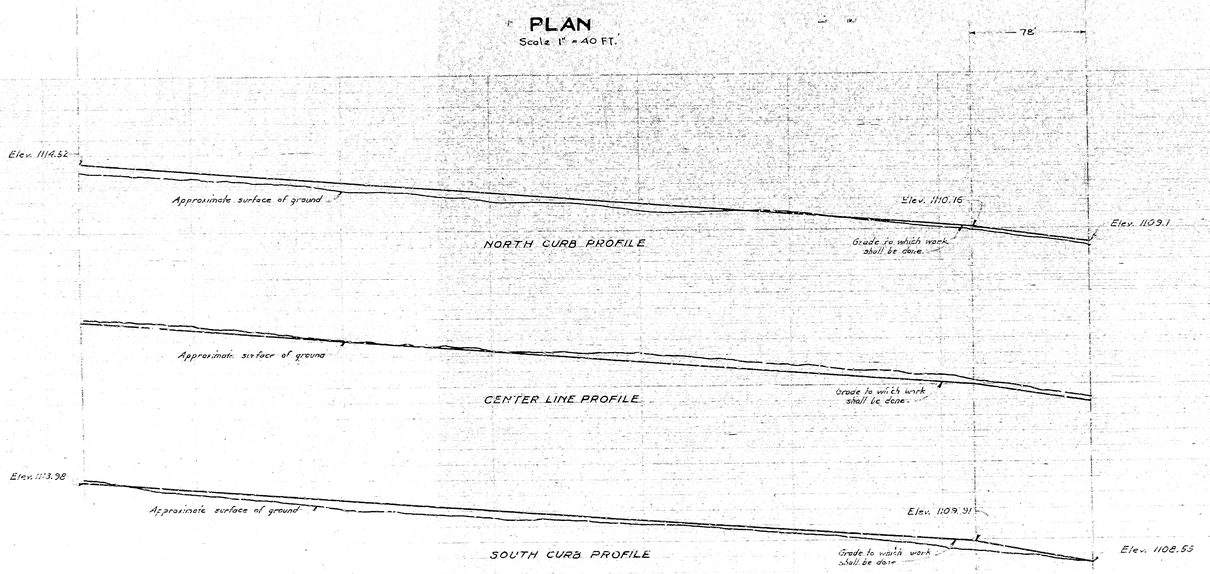

LEGEND

" or in means inch or inches.
' or ft means foot or feet
No means number
El.: means elevation
℄ means center line
1/2" Expansion Joints to be constructed shown thus ---------
4" Cement Concrete Pavement to be constructed shown thus ▭ in section thus

TITLE

Hanson Street is by dedication of the Chenoy Tract as recorded in book 21, page 41, records of San Bernardino County Calif.

GRADE

Grade of Hanson Street established 9/16/21 Ord No 824

Plan adopted March 8, 1926

Note. All elevations shown in RED ink are in feet and are above a plane which is 1045.28' below the City Bench Mark as established by Ord No 383 City of San Bernardino, Calif.

PROFILE LEGEND

Black lines show the present approximate ground surface
Red lines indicate grade to which work shall be done
Scales Horizontal 1" = 40' Vertical 1" = 4'