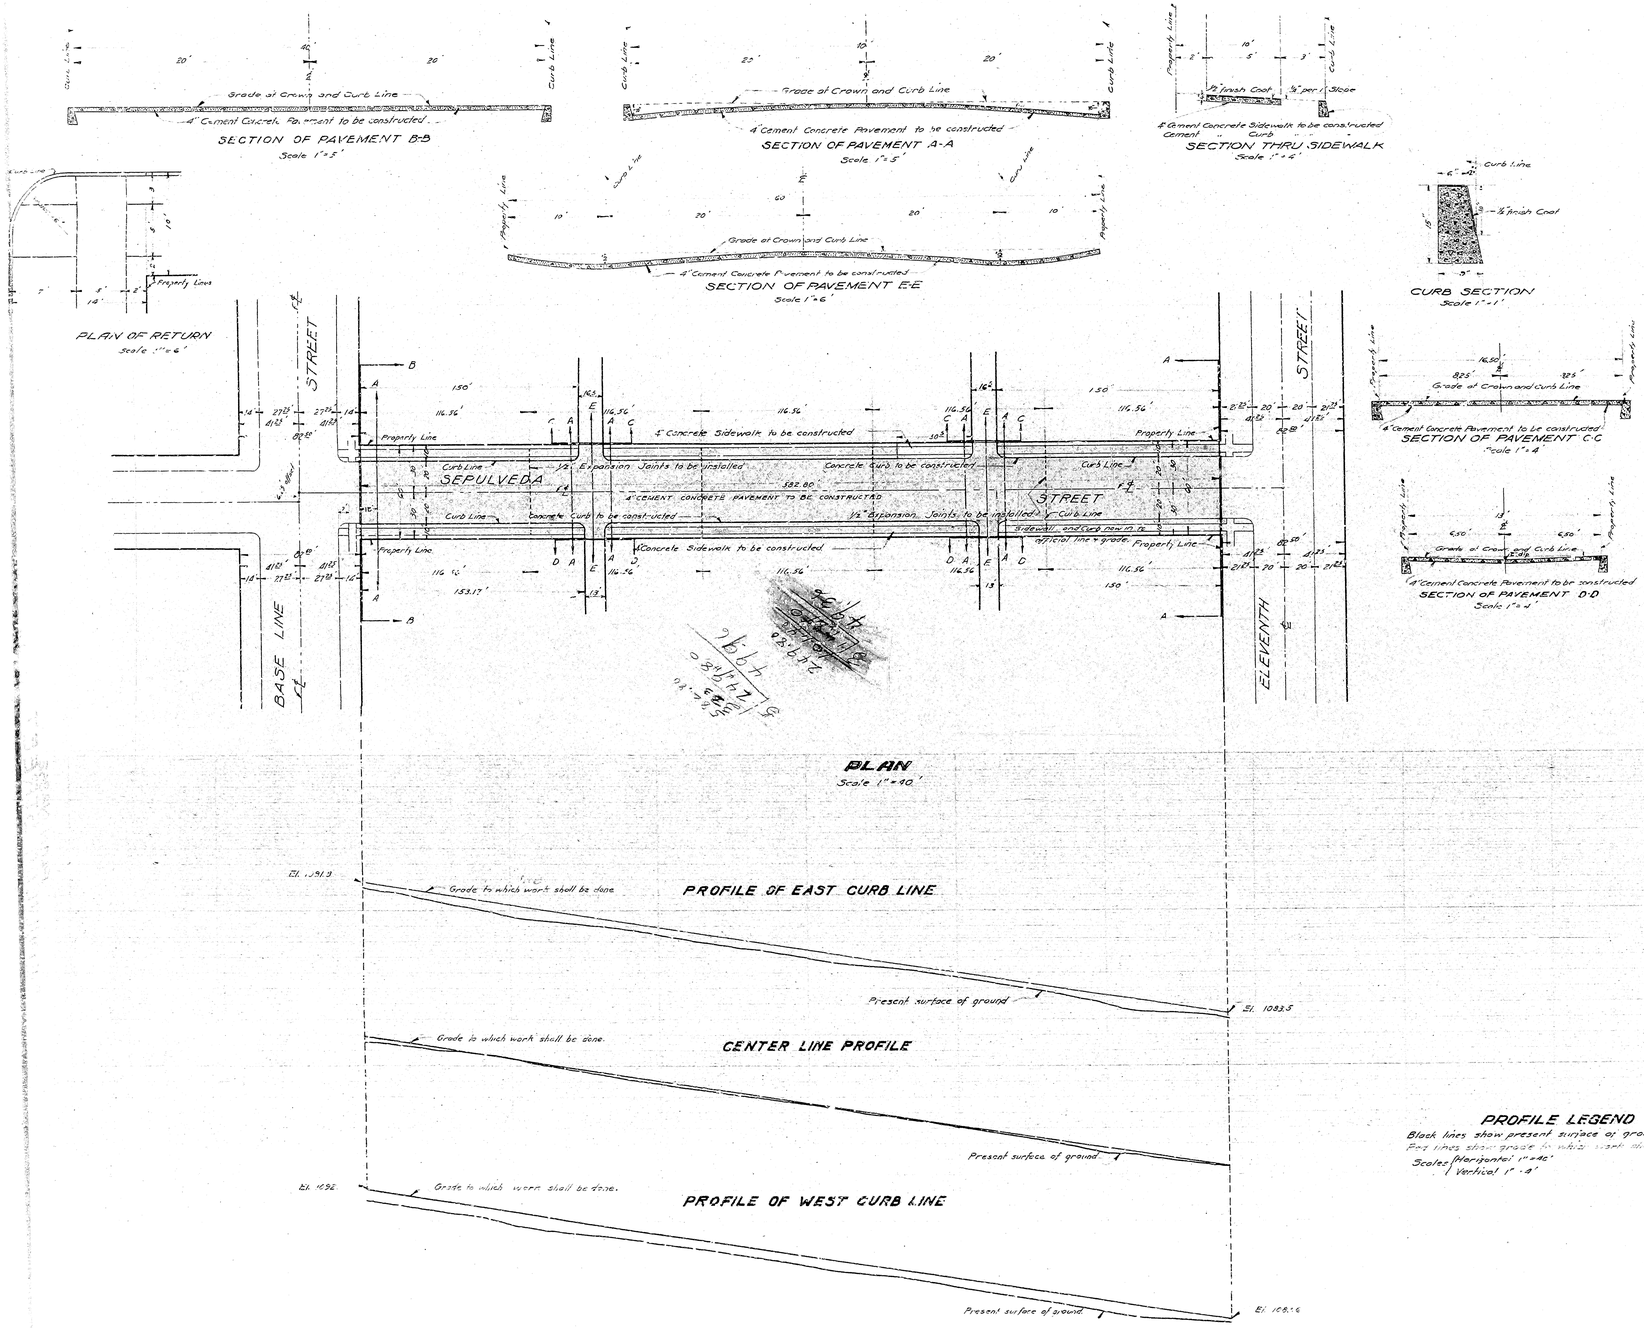

PART No. 1

PLAN No. 862
for
THE IMPROVEMENT
of
SEPULVEDA STREET
between
ELEVENTH STREET and BASE LINE STREET
IN THE CITY OF
SAN BERNARDINO CALIFORNIA

March 1926

C.E. Johnson
City Engineer

LEGEND

'or in. means inch or inches.
'or ft. means foot or feet.
El. means elevation.
No. means number.
℄ means center line.
½" Expansion Joints to be installed shown thus _____
Cement Concrete Curb to be constructed shown thus _____ in section thus
Cement " Sidewalk to be constructed shown thus _____ in section thus
4" Cement " Pavement to be constructed shown thus _____ in section thus

Grade of Sepulveda Street established June 14, 1921-Ord. No. 814.
Plan adopted March 29, 1926.

TITLE

Sepulveda Street is dedicated by Fairbanks Subdivision No. 2 as in book 3, page 19, records of San Bernardino County Calif. also by the Wilsey's Subdivision as in book 5 page 27 records of San Bernardino County Calif.

All elevations shown in red ink are in feet and are above a plane which is 1045.28 feet below the City Bench Mark as established by Ordinance No. 385 of the City of San Bernardino California.

PROFILE LEGEND

Black lines show present surface of ground.
Red lines show grade to which work shall be done.
Scales { Horizontal 1" = 40'
Vertical 1" = 4'

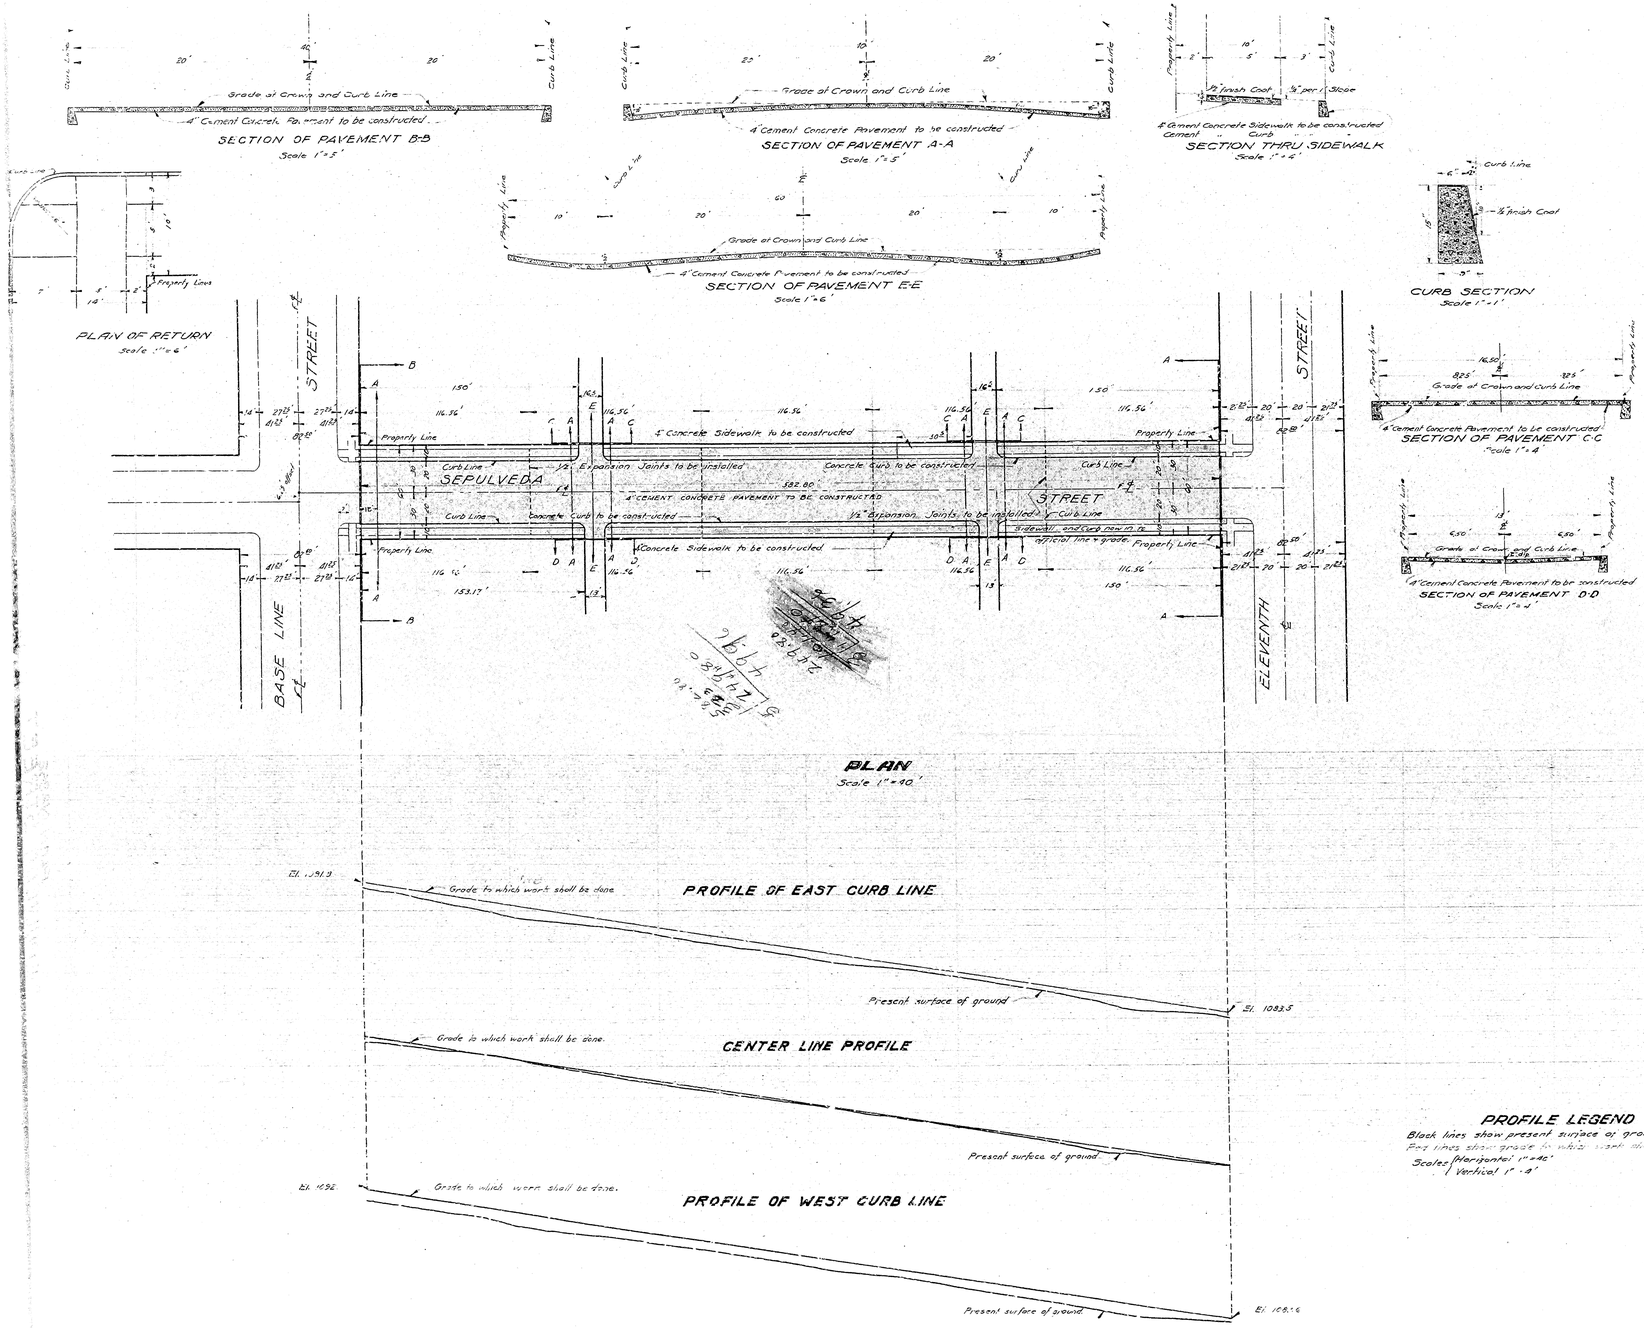

PART No. 1

PLAN No. 862
for
THE IMPROVEMENT
of
SEPULVEDA STREET
between
ELEVENTH STREET and BASE LINE STREET
IN THE CITY OF
SAN BERNARDINO CALIFORNIA

March 1926

C.E. Johnson
City Engineer

LEGEND

'or in. means inch or inches.
'or ft. means foot or feet.
El. means elevation.
No. means number.
℄ means center line.
½" Expansion Joints to be installed shown thus _____
Cement Concrete Curb to be constructed shown thus _____ in section thus
Cement " Sidewalk to be constructed shown thus _____ in section thus
4" Cement " Pavement to be constructed shown thus _____ in section thus

Grade of Sepulveda Street established June 14, 1921-Ord. No. 814.
Plan adopted March 29, 1926.

TITLE

Sepulveda Street is dedicated by Fairbanks Subdivision No. 2 as in book 3, page 19, records of San Bernardino County Calif. also by the Wilsey's Subdivision as in book 5 page 27 records of San Bernardino County Calif.

All elevations shown in red ink are in feet and are above a plane which is 1045.28 feet below the City Bench Mark as established by Ordinance No. 385 of the City of San Bernardino California.

PROFILE LEGEND

Black lines show present surface of ground.
Red lines show grade to which work shall be done.
Scales { Horizontal 1" = 40'
Vertical 1" = 4'