PL 864-A
THE IMPROVEMENT
SECOND STREET
BETWEEN
VERNON AVENUE 549.3 WEST THEREOF
IN THE
OF SAN BERNARDINO CALIFORNIA
192
C E John
City Engineer.

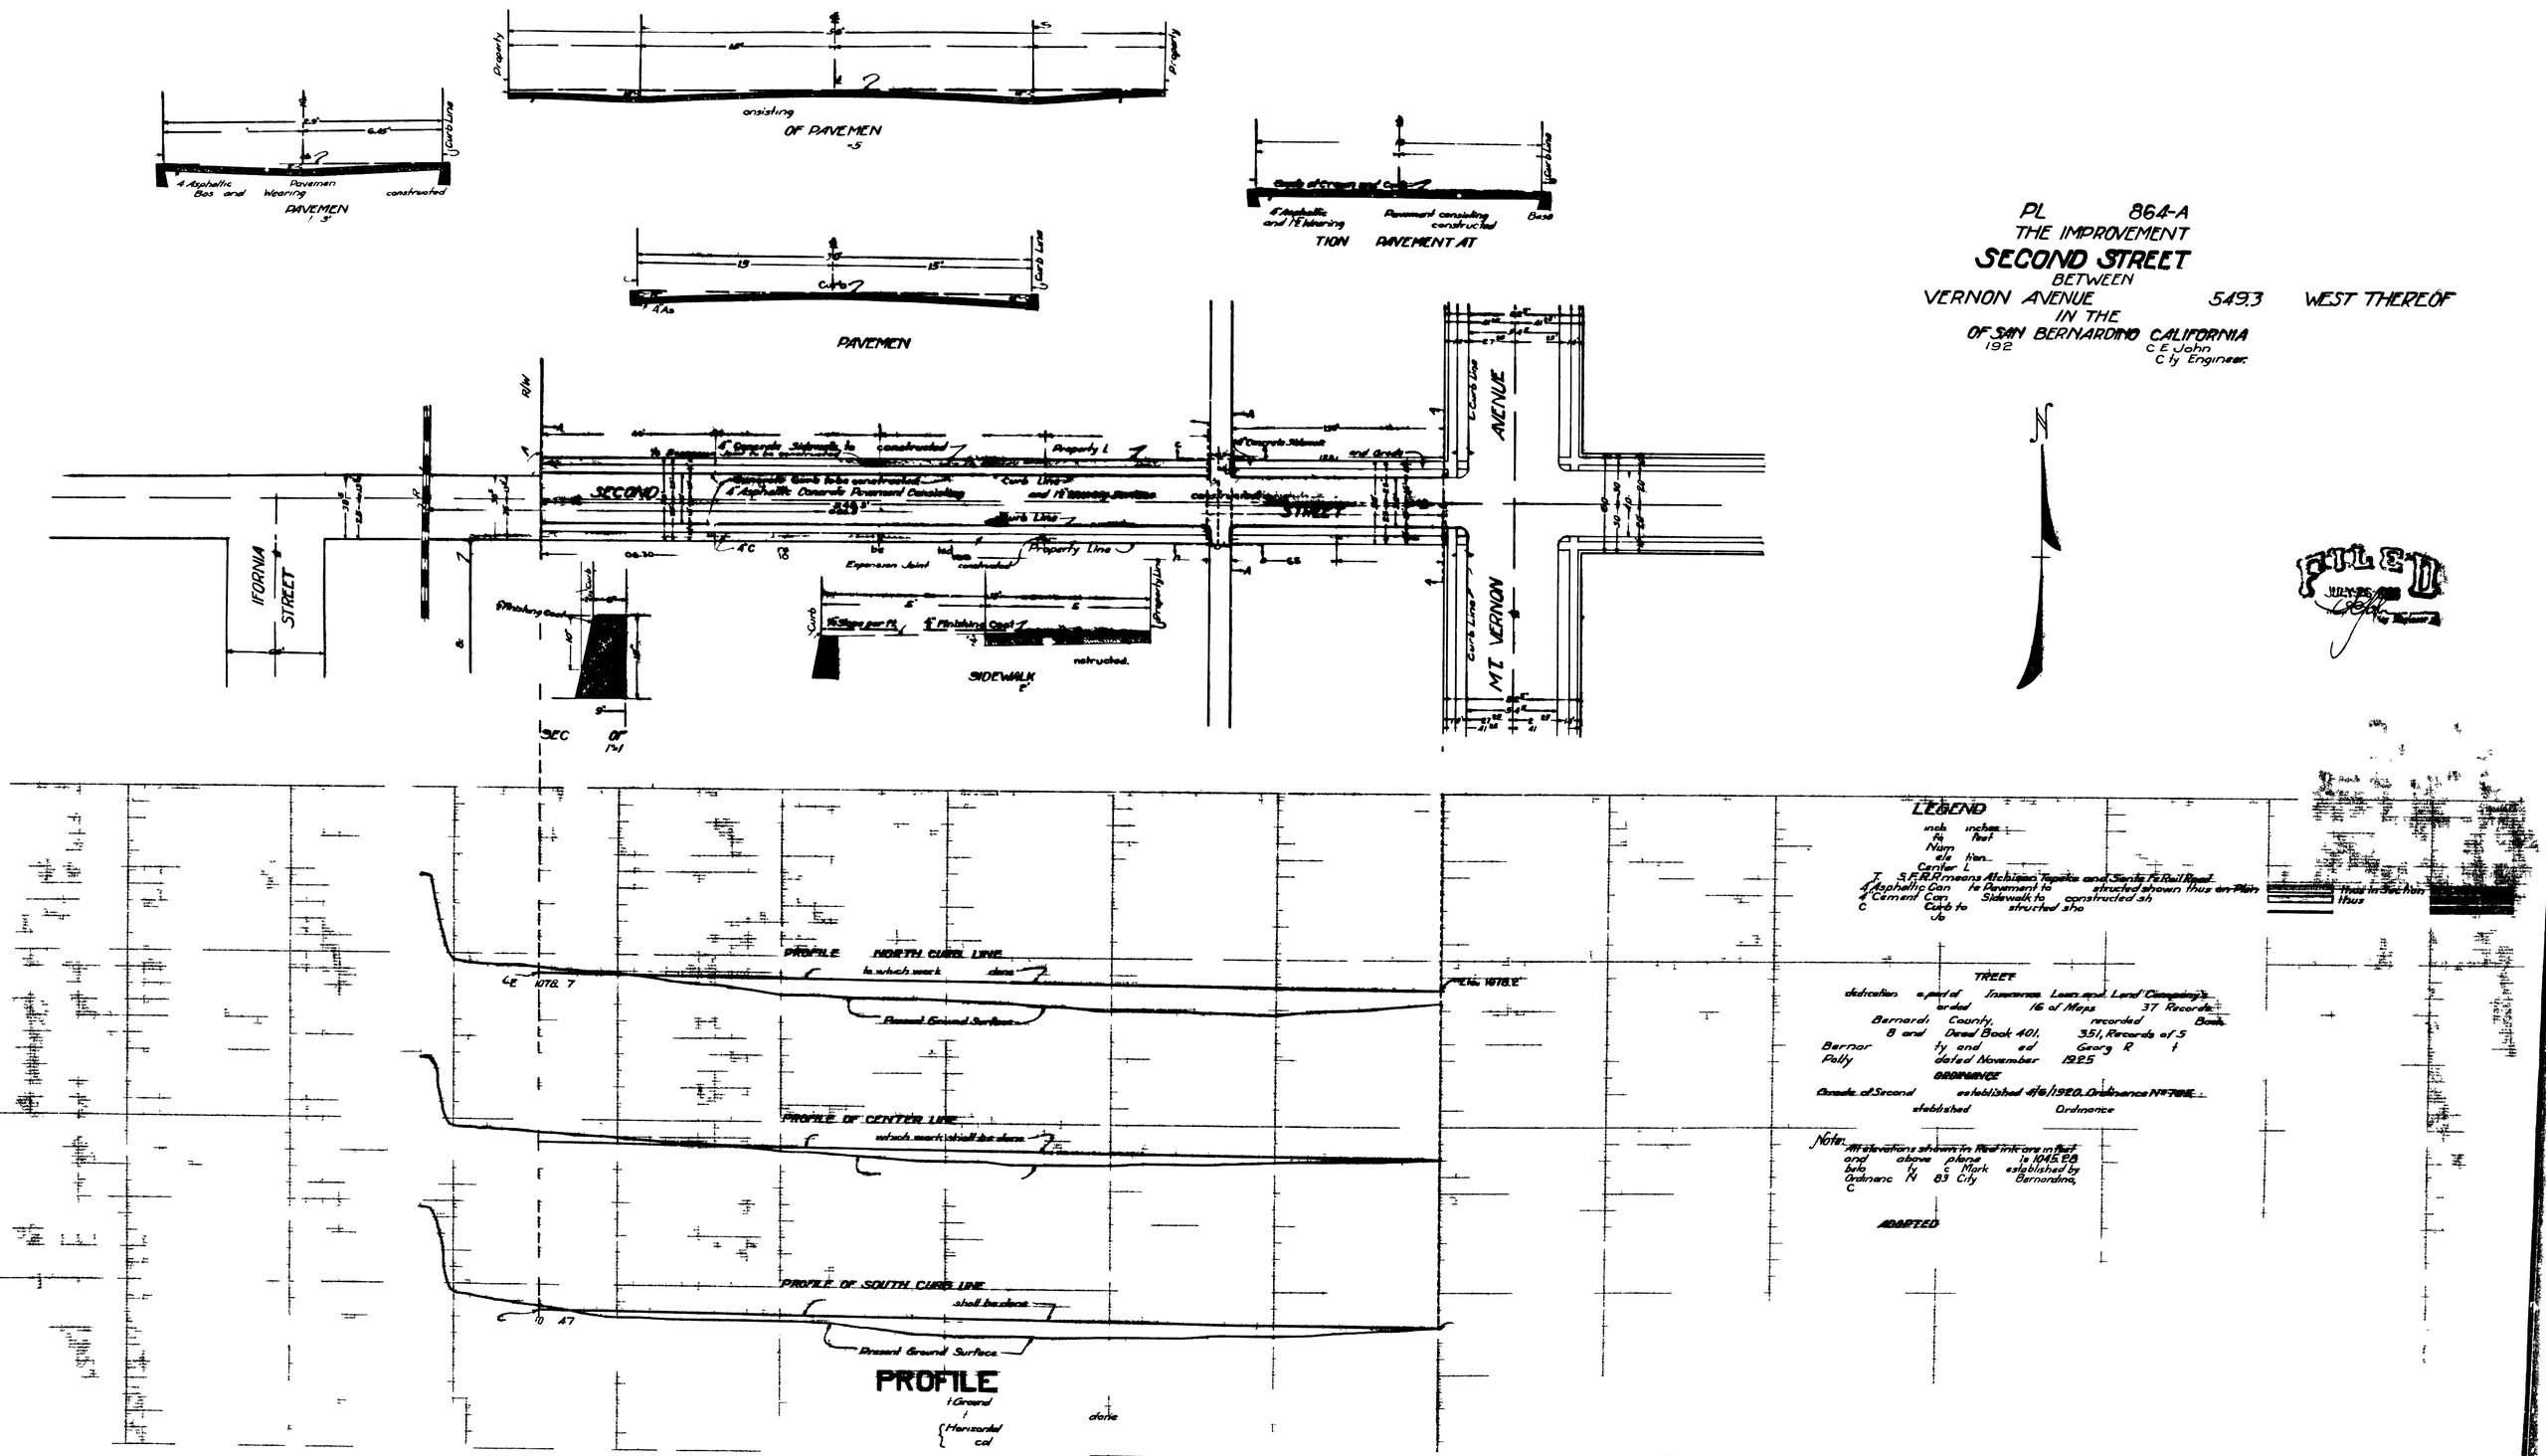
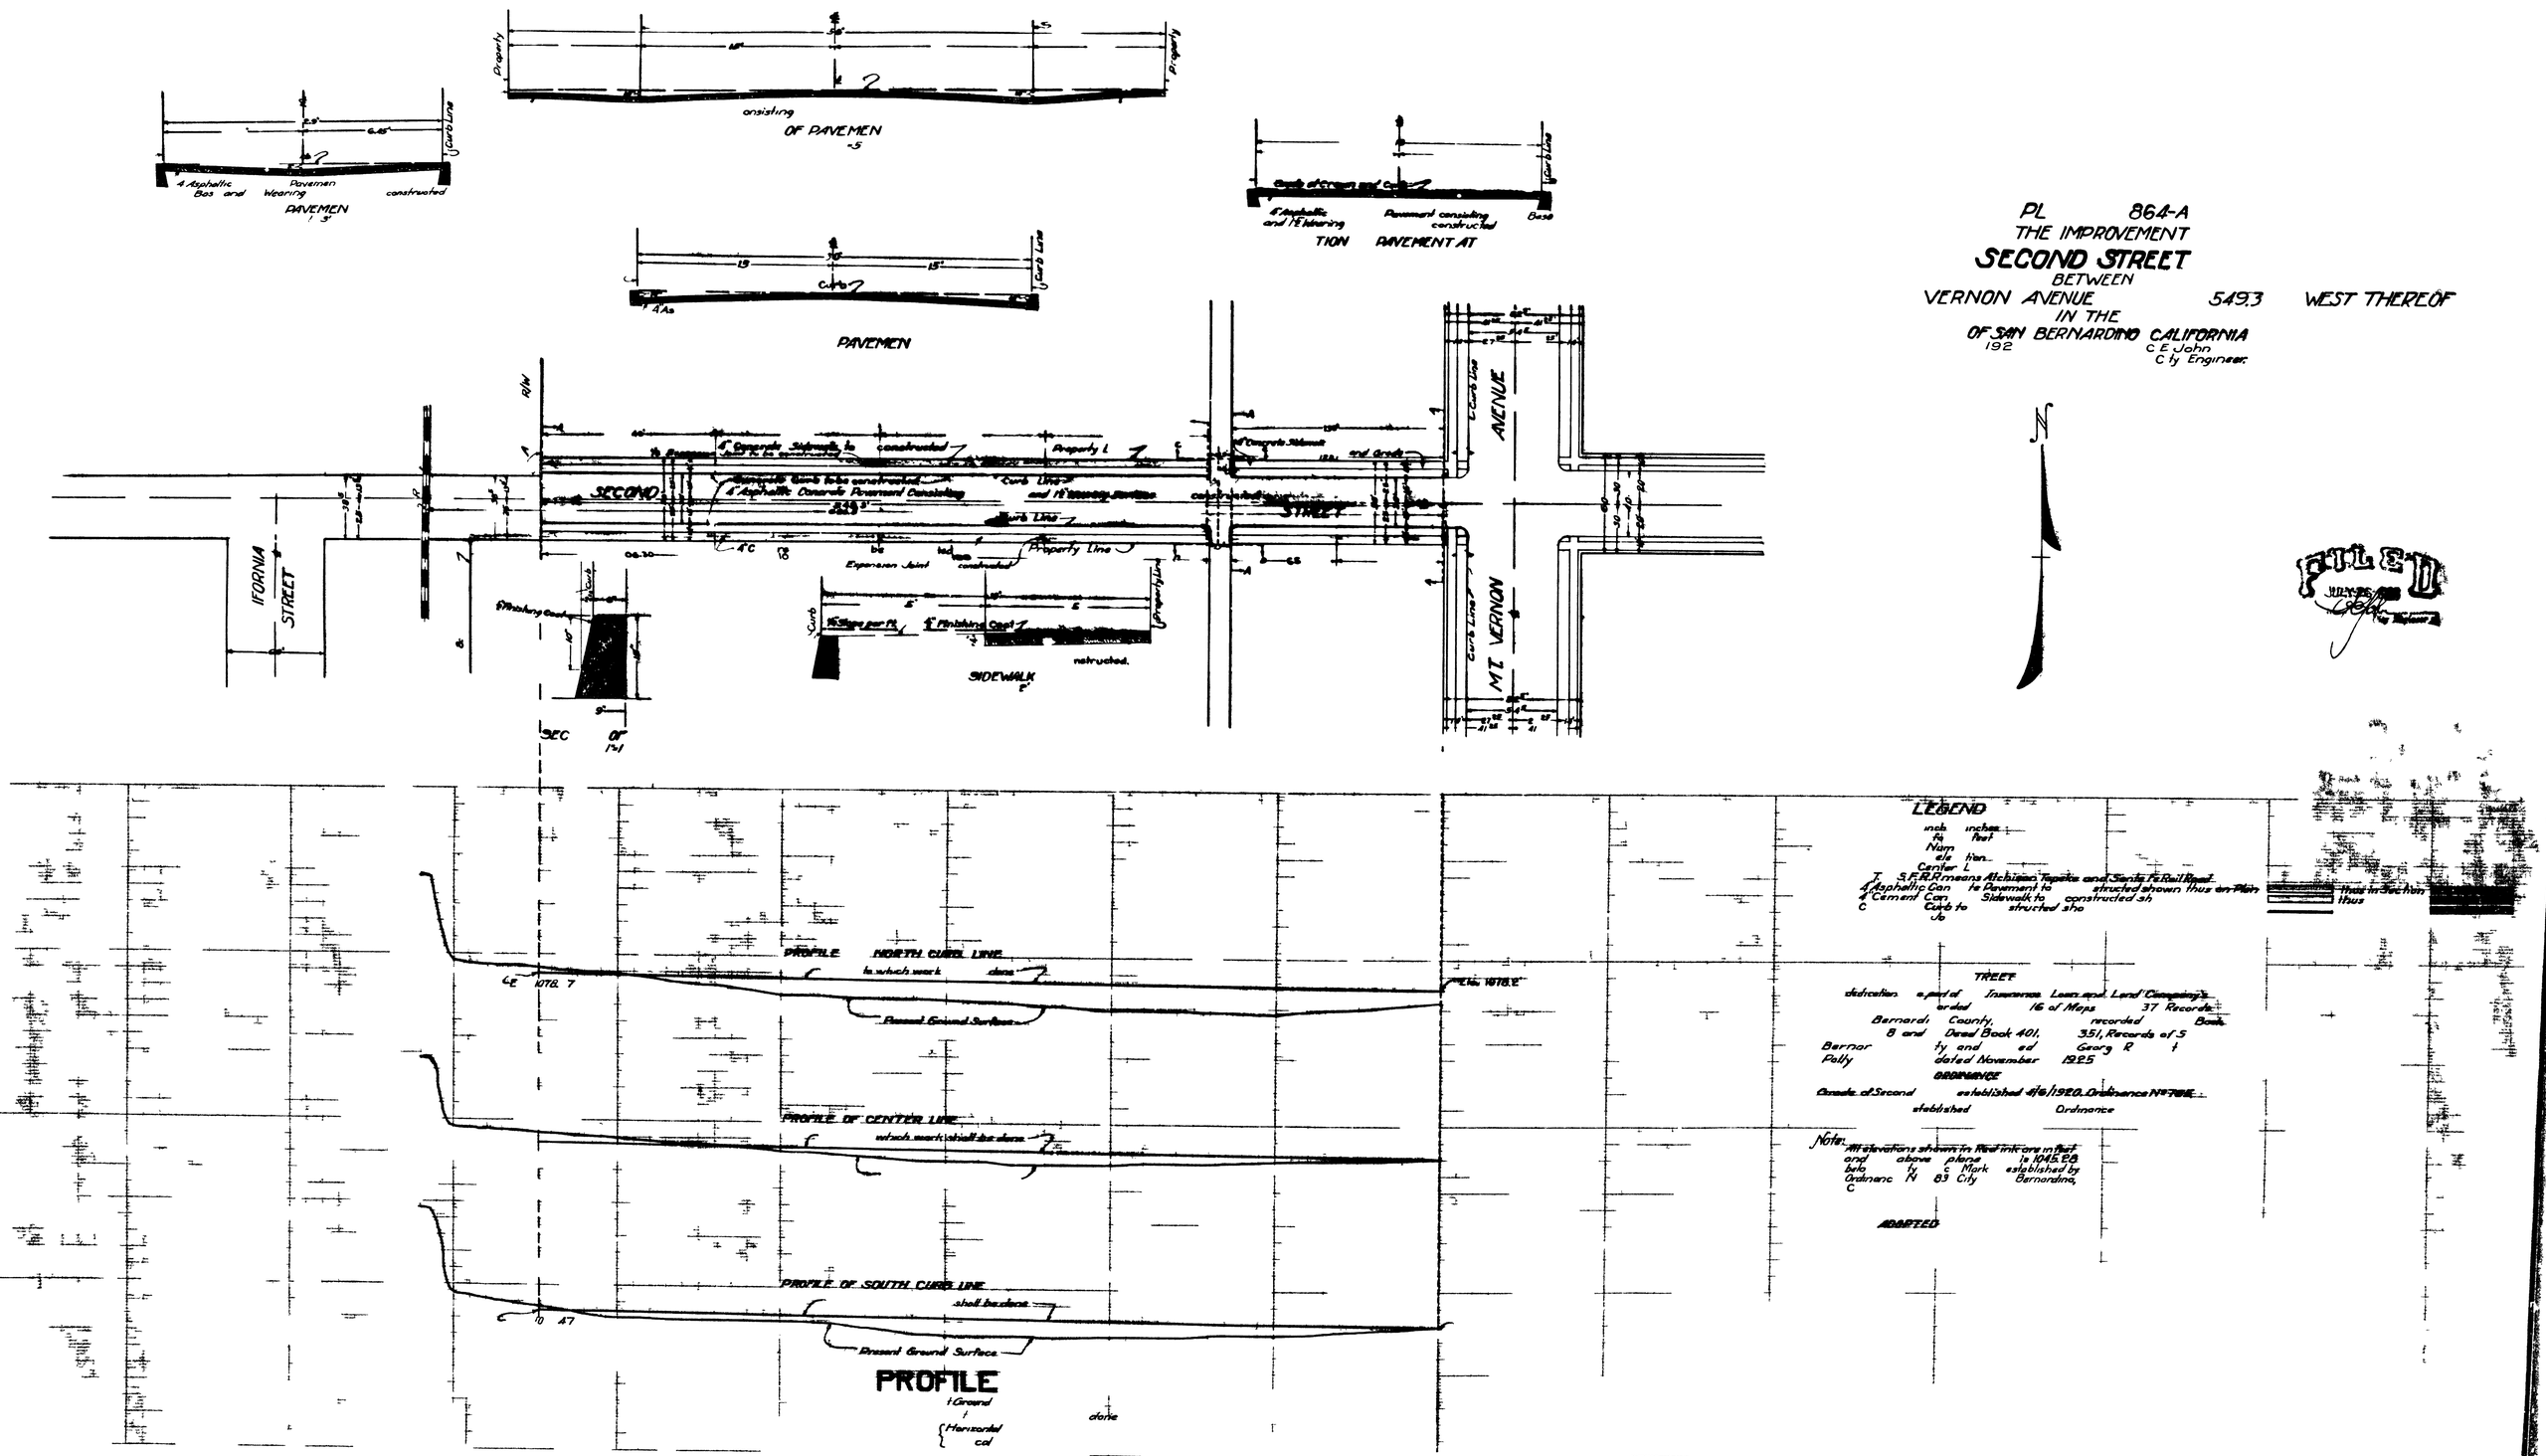
PL 864-A
THE IMPROVEMENT
SECOND STREET
BETWEEN
VERNON AVENUE 549.3 WEST THEREOF
IN THE
OF SAN BERNARDINO CALIFORNIA
192
C E John
City Engineer.