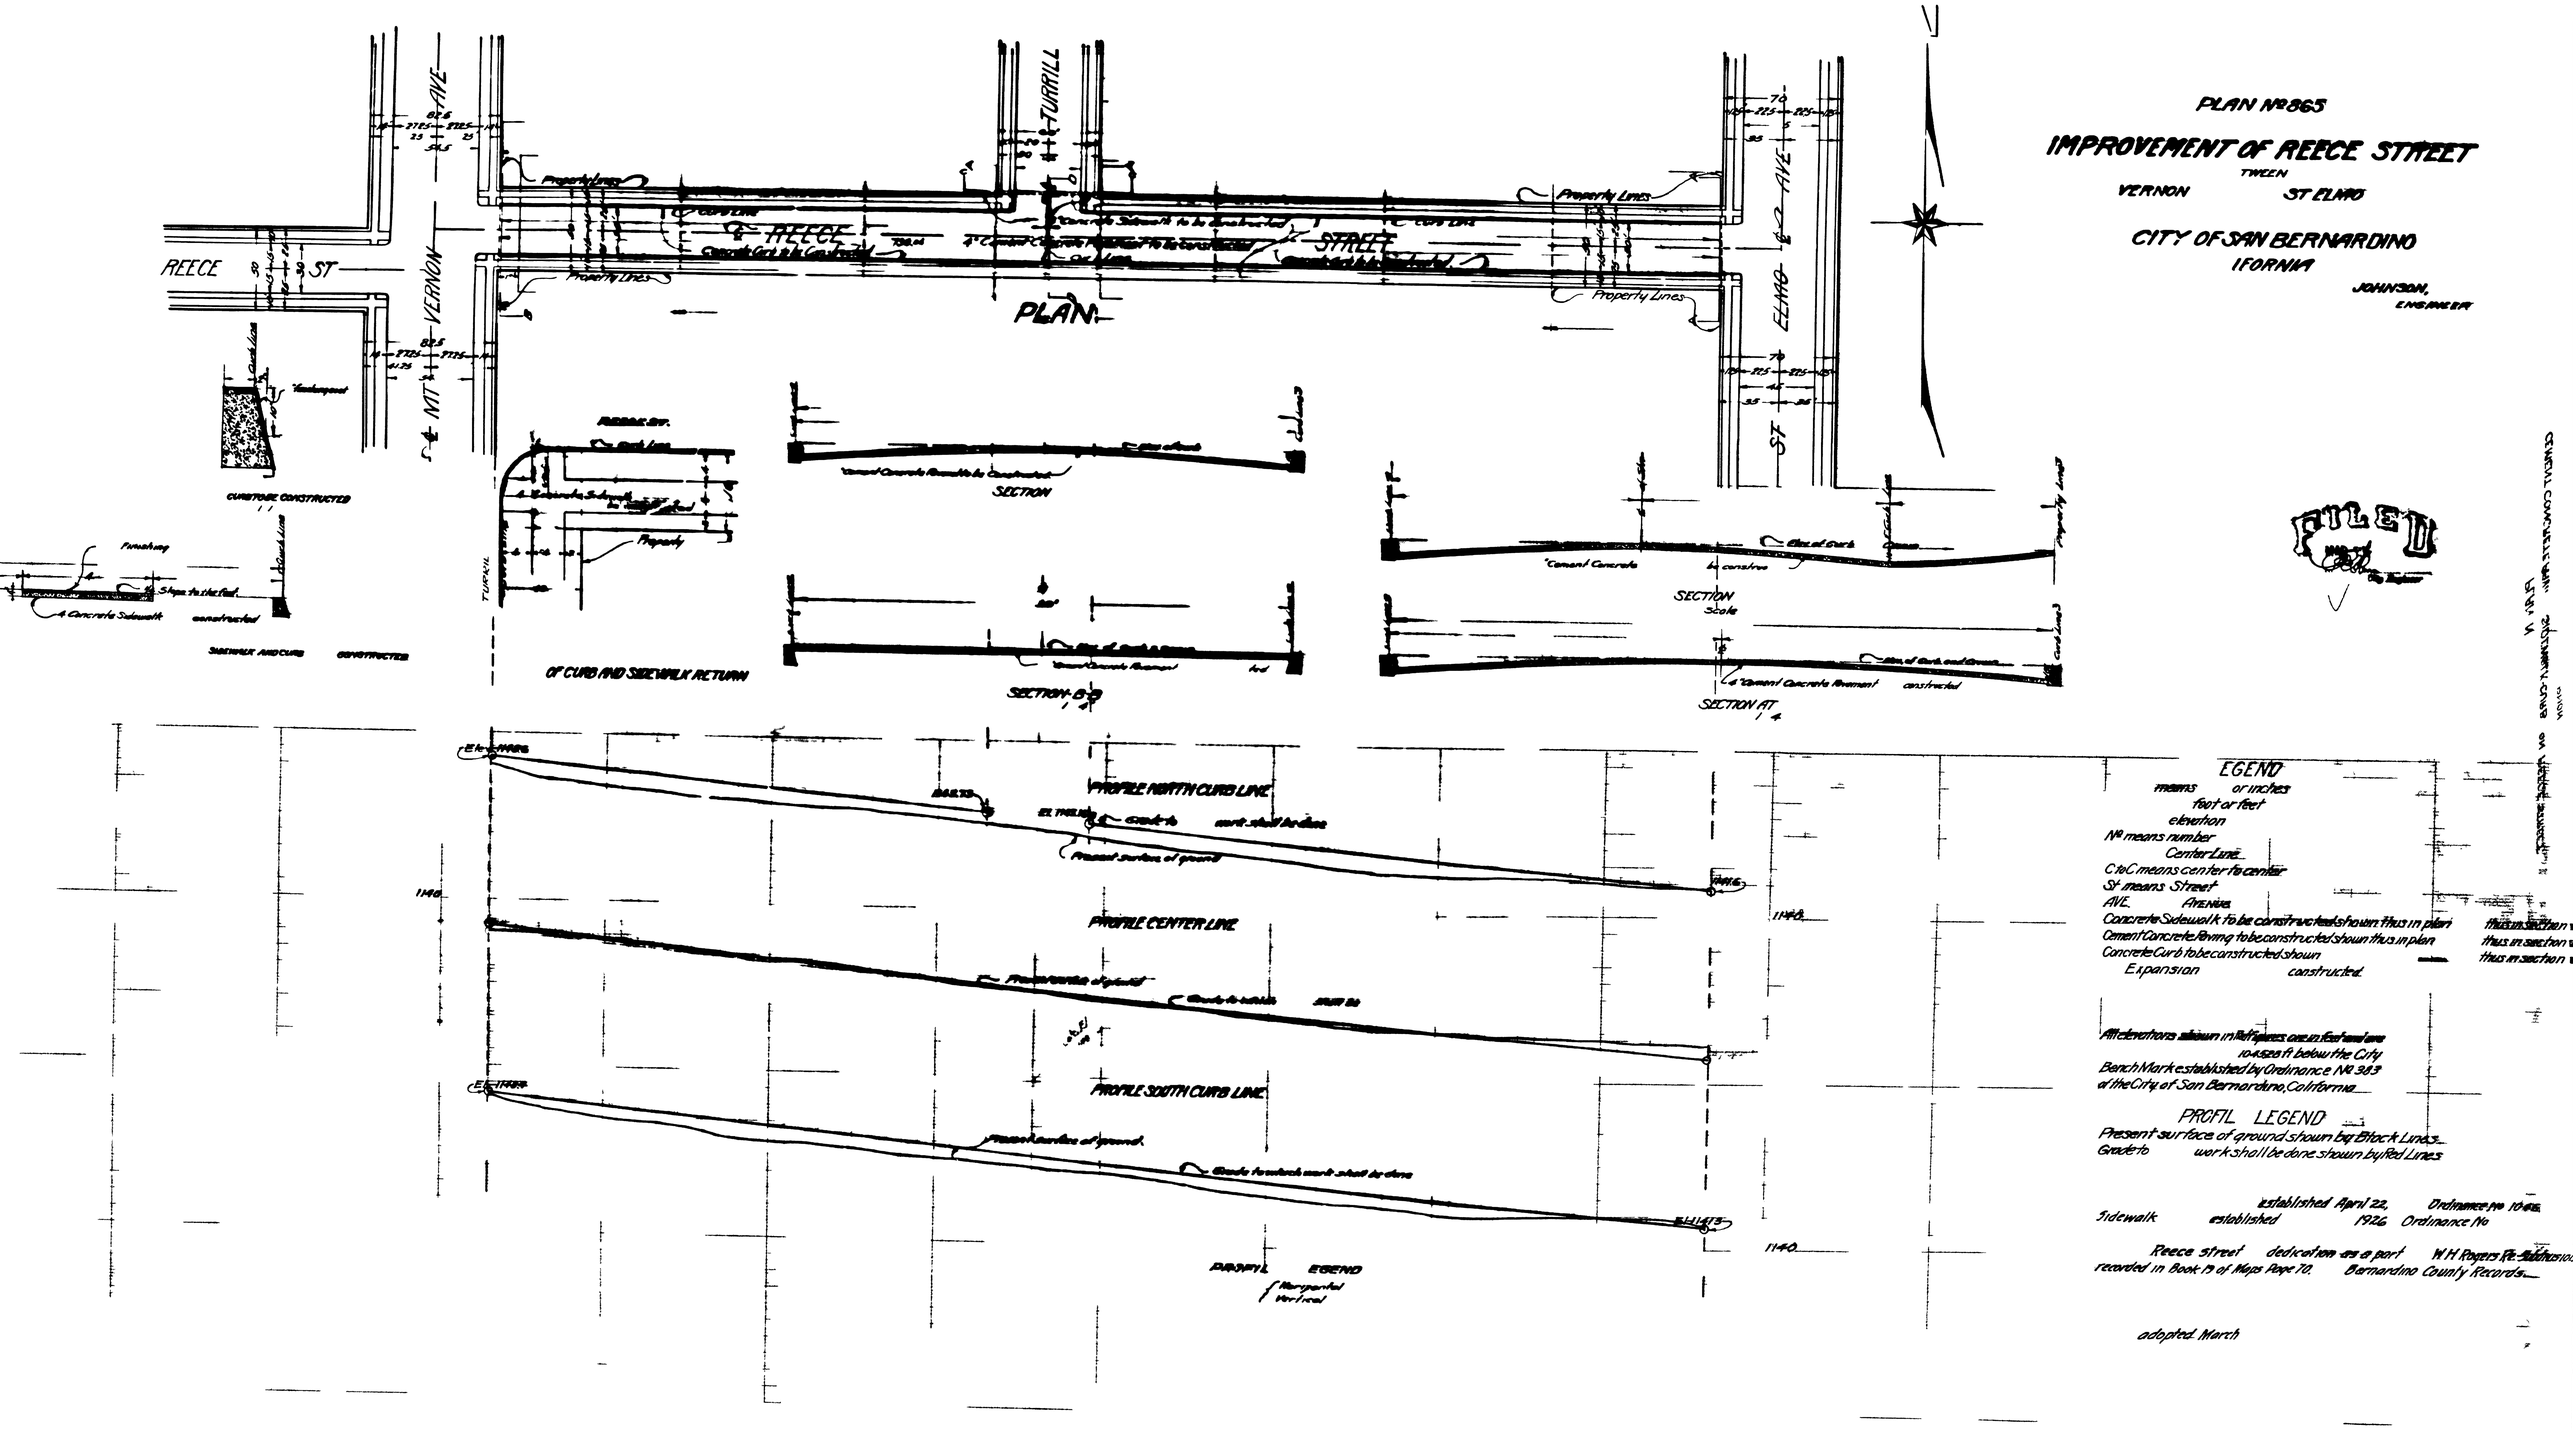
PLAN Nº 865
IMPROVEMENT OF REECE STREET
TWEEN
VERNON
ST ELMO
CITY OF SAN BERNARDINO
IFORNIA
JOHNSON,
ENGINEER
REECE ST
VERNON AVE
TURRILL
REECE
STREET
ELMO AVE
ST
PLAN
Property Lines
CURBS
CURBSTONE CONSTRUCTED
SIDEWALK AND CURB CONSTRUCTED
OF CURB AND SIDEWALK RETURN
SECTION
SECTION B-B
SECTION
Scale
SECTION AT
PROFILE NORTH CURB LINE
PROFILE CENTER LINE
PROFILE SOUTH CURB LINE
Present surface of ground
Grade to which work shall be done
EGEND
Horizontal
Vertical
EGEND
means
or inches
foot or feet
elevation
Nº means number
Center Line
C to C means center to center
St means Street
AVE. Avenue
Concrete Sidewalk to be constructed shown thus in plan
Cement Concrete Paving to be constructed shown thus in plan
Concrete Curb to be constructed shown
Expansion
constructed
All elevations shown in Red figures are in feet and are
104.526 ft below the City
Bench Mark established by Ordinance Nº 383
of the City of San Bernardino, California
PROFIL LEGEND
Present surface of ground shown by Black Lines
Grade to work shall be done shown by Red Lines
Sidewalk established
established April 22, 1926
Ordinance No 1046
Ordinance No
Reece street dedication as a part
W H Rogers Re-Subdivision
recorded in Book 19 of Maps Page 70
Bernardino County Records
adopted March
FILED
CONCRETE CURB
VERNON AVE
SIDEWALK

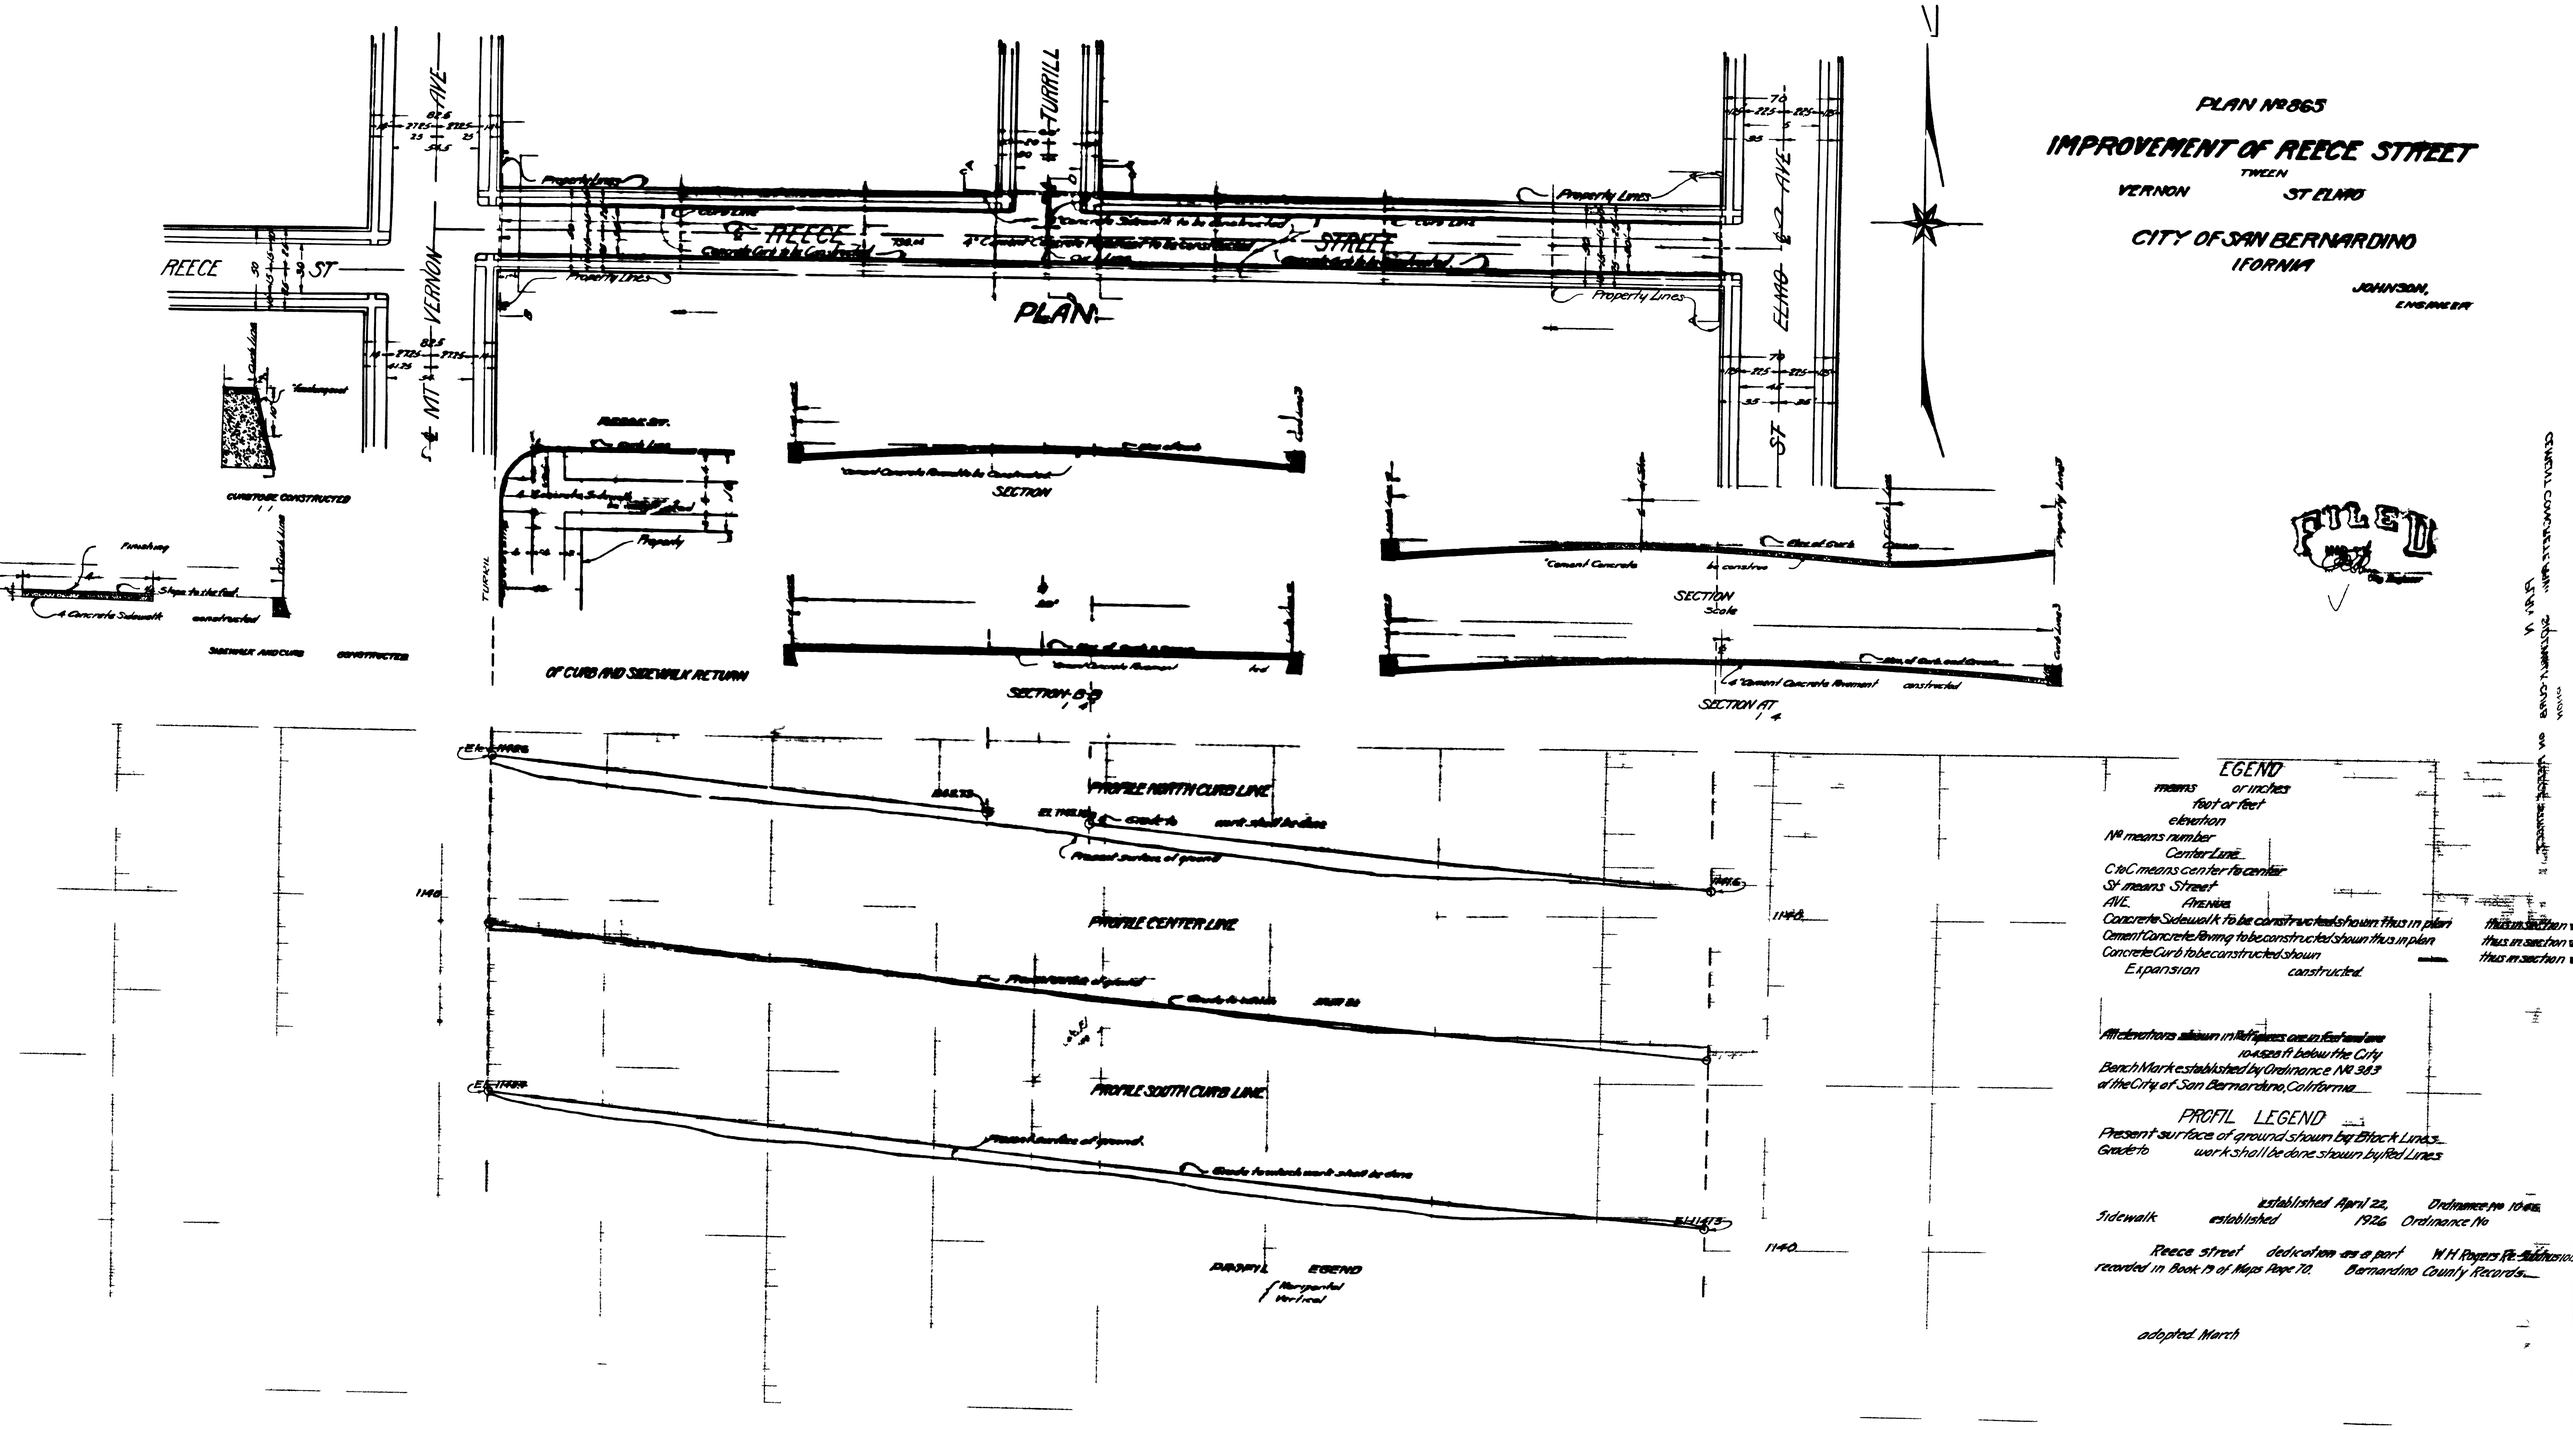
PLAN Nº 865
IMPROVEMENT OF REECE STREET
TWEEN
VERNON
ST ELMO
CITY OF SAN BERNARDINO
IFORNIA
JOHNSON,
ENGINEER
REECE ST
VERNON AVE
TURRILL
REECE
STREET
ELMO AVE
ST
PLAN
Property Lines
CURBS
CURBSTONE CONSTRUCTED
SIDEWALK AND CURB CONSTRUCTED
OF CURB AND SIDEWALK RETURN
SECTION
SECTION B-B
SECTION
Scale
SECTION AT
PROFILE NORTH CURB LINE
PROFILE CENTER LINE
PROFILE SOUTH CURB LINE
Present surface of ground
Grade to which work shall be done
EGEND
Horizontal
Vertical
EGEND
means
or inches
foot or feet
elevation
Nº means number
Center Line
C to C means center to center
St means Street
AVE. Avenue
Concrete Sidewalk to be constructed shown thus in plan
Cement Concrete Paving to be constructed shown thus in plan
Concrete Curb to be constructed shown
Expansion
constructed
All elevations shown in Red figures are in feet and are
104.526 ft below the City
Bench Mark established by Ordinance Nº 383
of the City of San Bernardino, California
PROFIL LEGEND
Present surface of ground shown by Black Lines
Grade to work shall be done shown by Red Lines
Sidewalk established
established April 22, 1926
Ordinance No 1046
Ordinance No
Reece street dedication as a part
W H Rogers Re-Subdivision
recorded in Book 19 of Maps Page 70
Bernardino County Records
adopted March
FILED
CONCRETE CURB
VERNON AVE
SIDEWALK