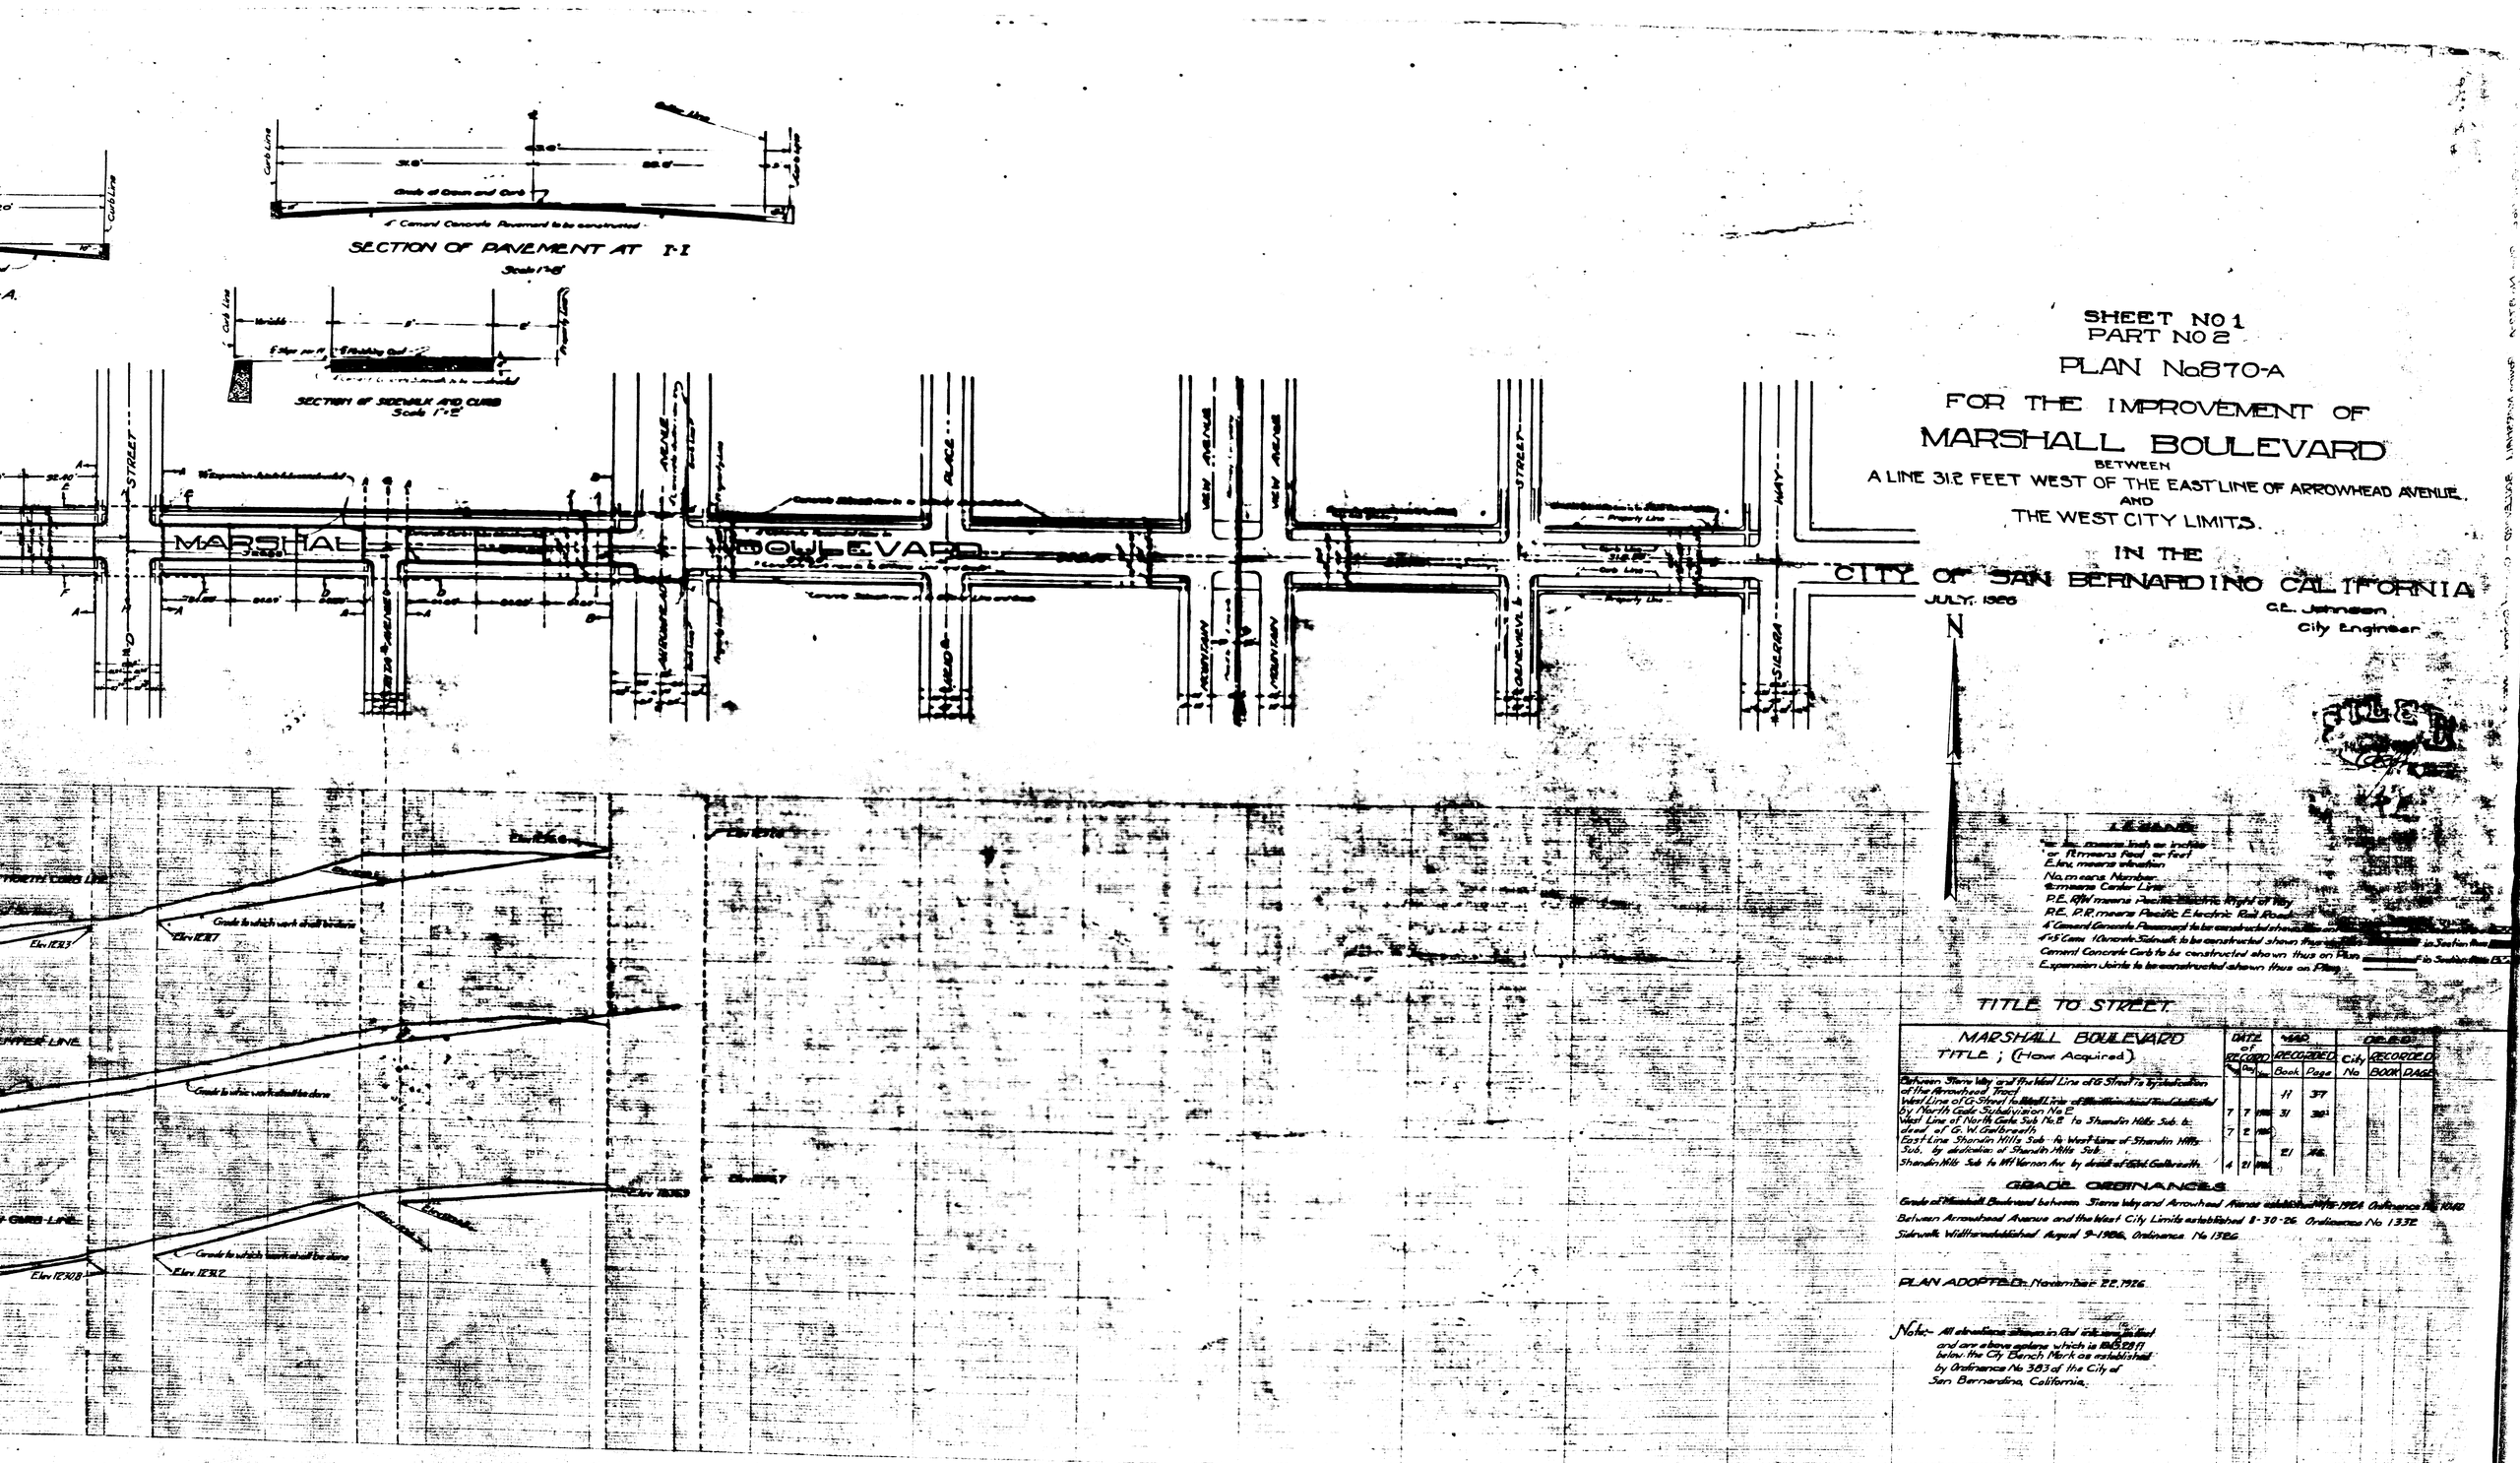
SECTION OF PAVEMENT AT I-I
SECTION OF SIDEWALK AND CURB
MARSHAL
BOULEVARD
STREET
AVENUE
PLACE
VIEW AVENUE
MOUNTAIN VIEW
STREET
WAY
SIERRA
N
Elev 1283
Elev 1287
Elev 1283
Elev 1287
Elev 1283
Elev 1287
Elev 1287
Elev 1287