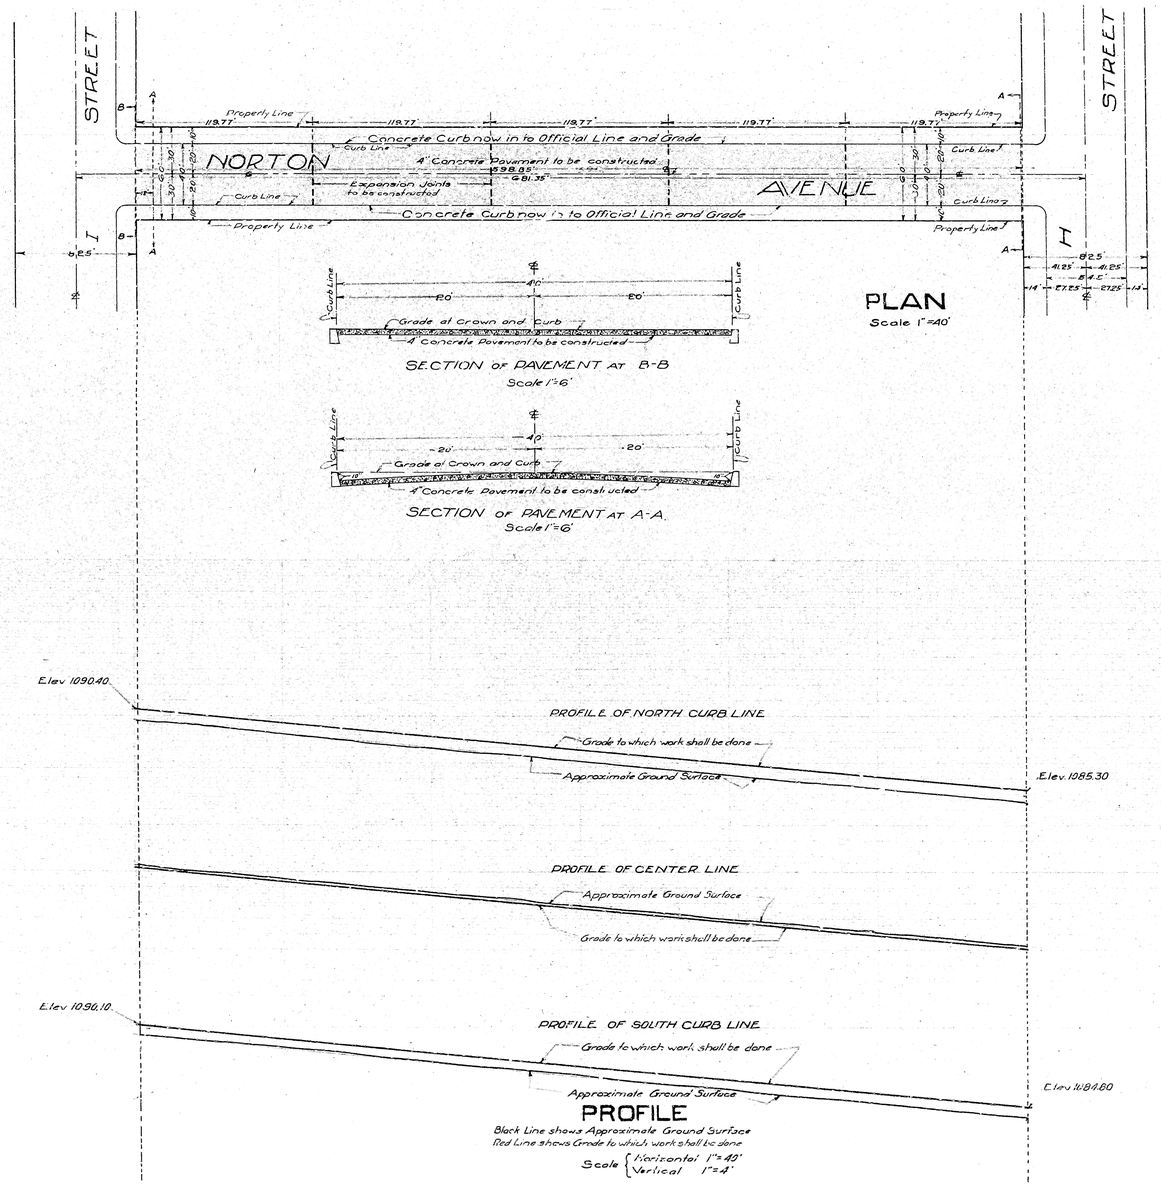

PLAN No 873

FOR PAVING

NORTON AVENUE

BETWEEN

H STREET AND I STREET

IN THE

CITY OF SAN BERNARDINO CALIFORNIA

May 1926

C. E. Johnson
City Engineer

Scale as Shown.

N

FILED

LEGEND

"or in. means inch or inches
' or ft. means foot or feet.
Elev. means Elevation.
No. means Number.
℄ means Center Line.
4" Concrete Pavement to be constructed shown thus on Plan
4" Concrete Pavement to be constructed shown thus in S. on
Expansion Joints shown thus on Plan.

TITLE To AVENUE

Title to NORTON AVENUE to City of San Bernardino is by Dedication of the Norton and Hay Subdivision as Recorded in Book 16 of Maps, Page 7, Records of San Bernardino, County, California.

GRADE ORDINANCE

Grade of NORTON AVENUE established December 30-1913 Ordinance No. 553.

Note: All elevations shown in Red figures are in feet and are above a plane which is 1045.28 feet below the City Bench Mark as established by Ordinance No. 383 of the City of San Bernardino California.

Plan Adopted May 17, 1926.