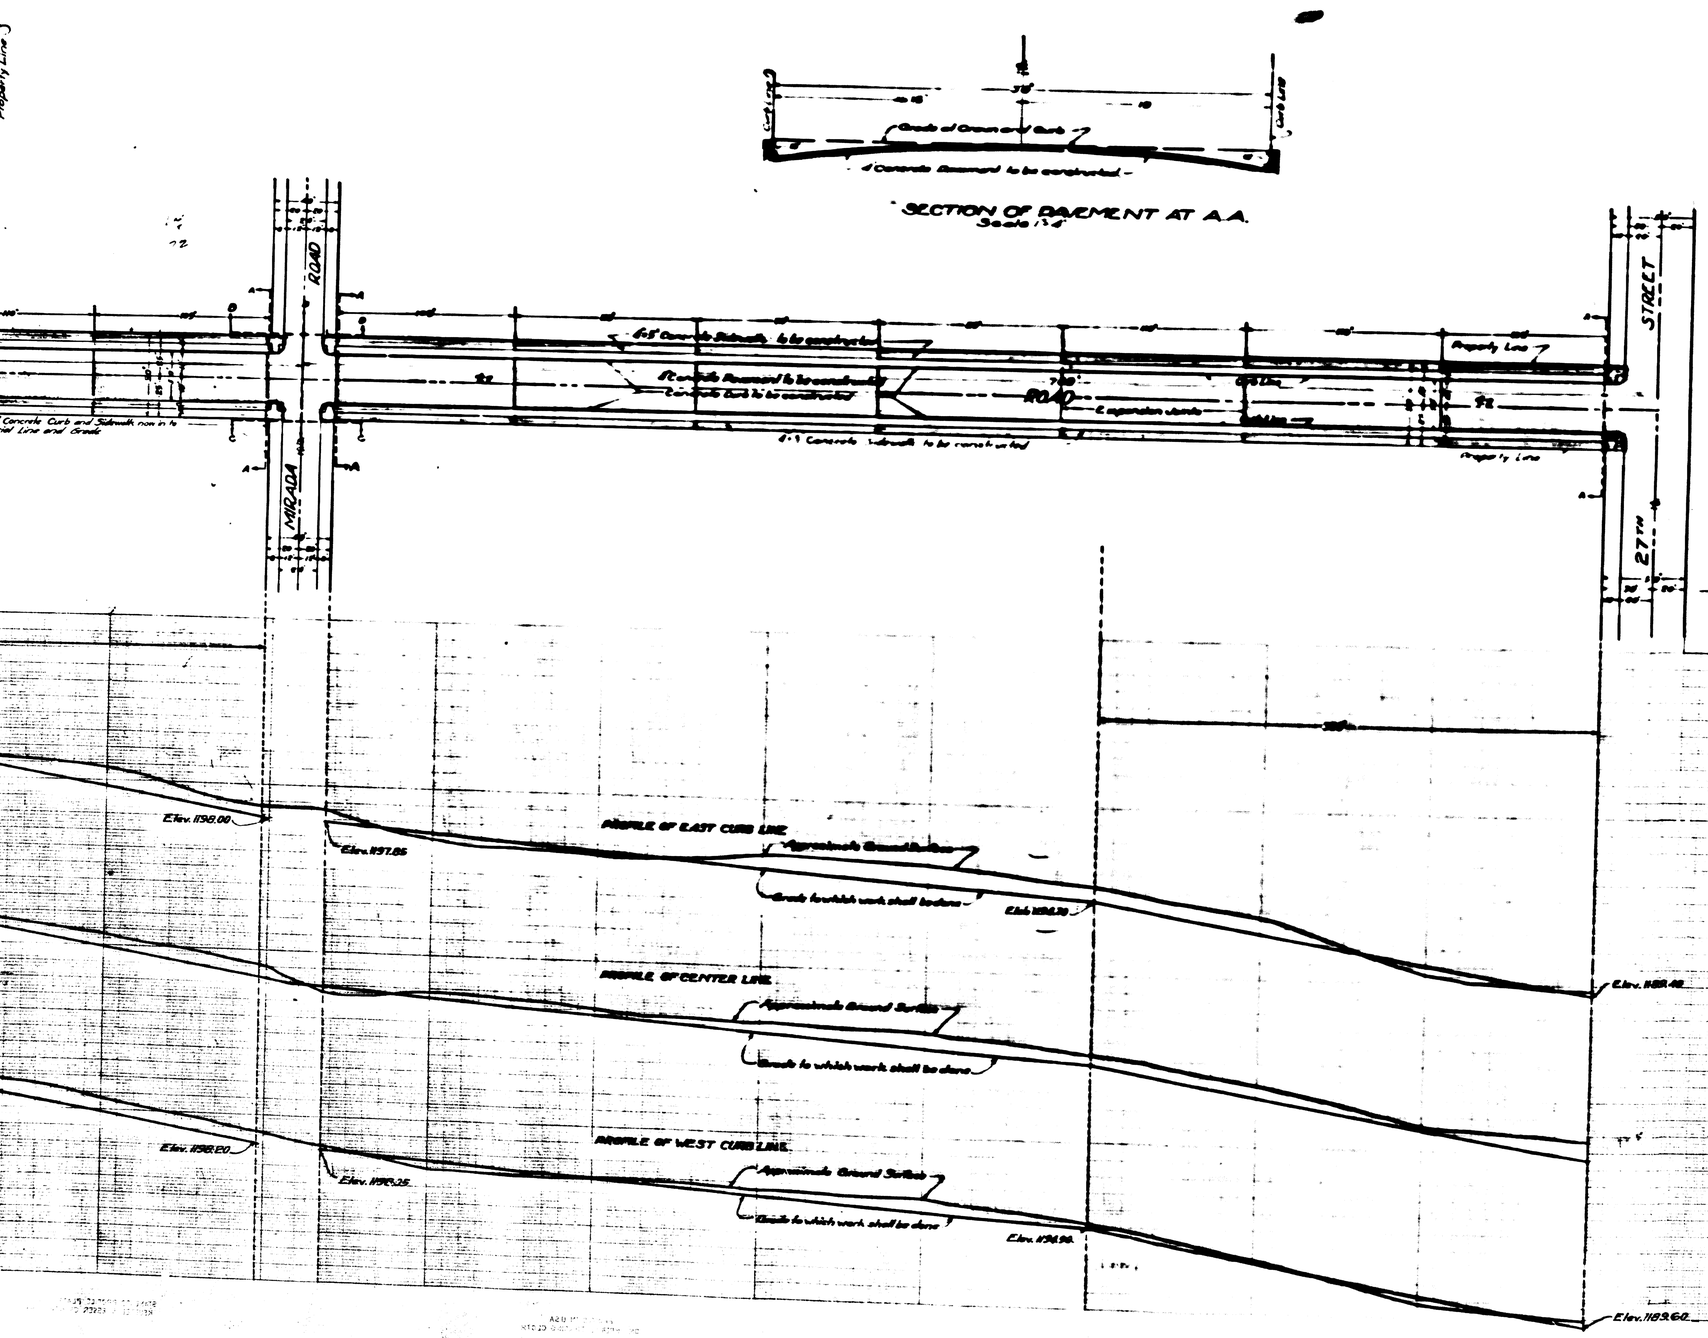

PLAN No 874-A
FOR THE IMPROVEMENT OF
LADERA ROAD
BETWEEN
27TH STREET AND MARSHALL BOULEVARD
IN THE
CITY OF SAN BERNARDINO, CALIFORNIA.

APRIL 1926

C.E. JOHNSON
CITY ENGINEER

FILED

LEGEND

"or in. means inch or inches
' or ft means feet or foot
Elev. means Elevation
No. means Number
℄ means Center Line
4" Concrete Pavement to be constructed shown thus on Plan
4'-5' Concrete Sidewalk to be constructed shown thus on Plan
Concrete Curb to be constructed shown thus on Plan
Expansion Joints shown thus

Not Shown thus
in Section thus
in Section thus

TITLE TO STREET

Title to LADERA ROAD is by Dedication of Shandin Hills Subdivision as Recorded in Book 21 Page 46 of Maps, Records of San Bernardino County, California.

GRADE ORDINANCE

Grade of LADERA ROAD established 7-12-26, Ordinance No. 1328.

Note:

All elevations shown in Red ink are in feet and are above a plane which is 1045.28 feet below the City Bench Mark as established by Ordinance No 383 City of San Bernardino, California.

Sidewalk widths established August 9-1926, Ordinance No. 1329.

Plan adopted September 7, 1926

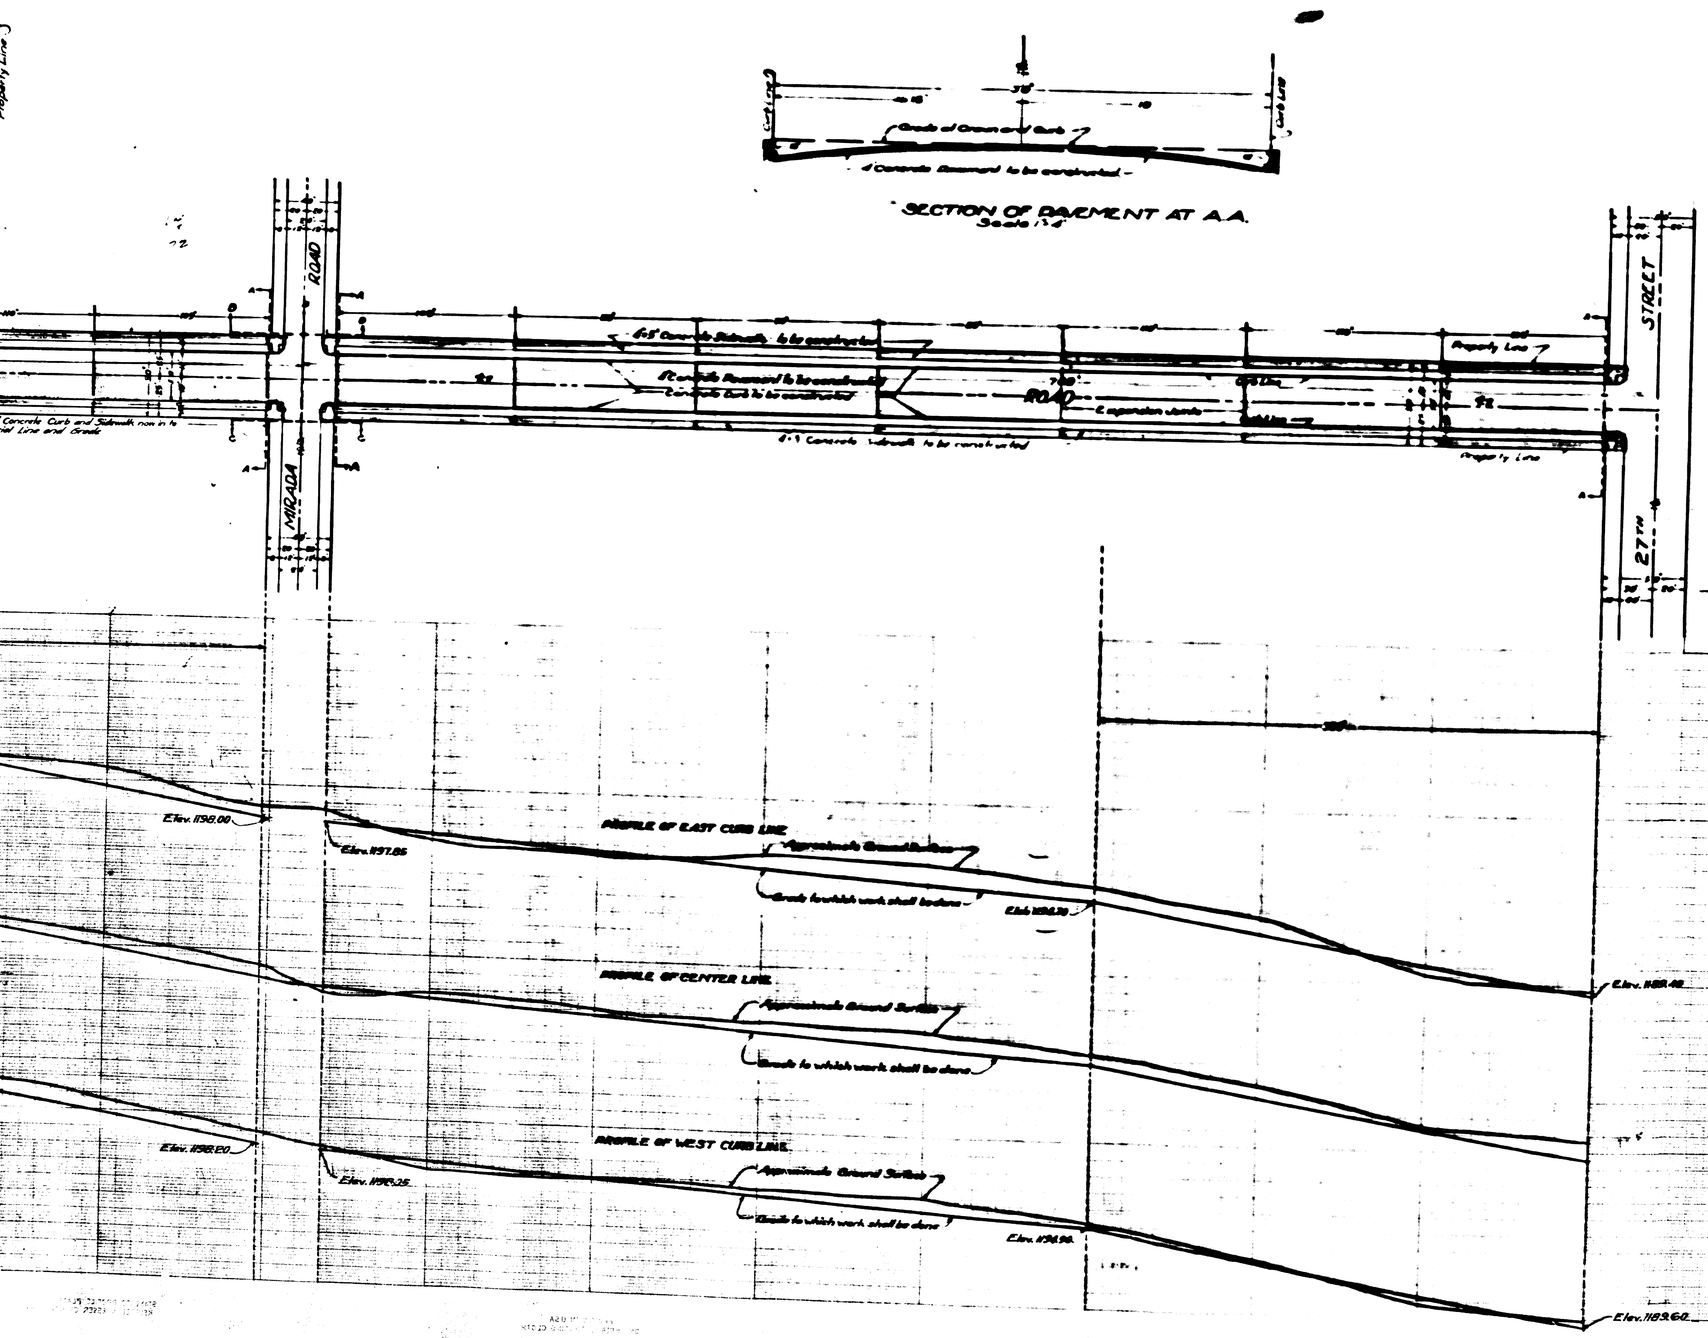

PLAN No 874-A
FOR THE IMPROVEMENT OF
LADERA ROAD
BETWEEN
27TH STREET AND MARSHALL BOULEVARD
IN THE
CITY OF SAN BERNARDINO, CALIFORNIA.

APRIL 1926

C.E. JOHNSON
CITY ENGINEER

FILED

LEGEND

"or in. means inch or inches
' or ft means feet or foot
Elev. means Elevation
No. means Number
℄ means Center Line
4" Concrete Pavement to be constructed shown thus on Plan
4'-5' Concrete Sidewalk to be constructed shown thus on Plan
Concrete Curb to be constructed shown thus on Plan
Expansion Joints shown thus

Not Shown thus
in Section thus
in Section thus

TITLE TO STREET

Title to LADERA ROAD is by Dedication of Shandin Hills Subdivision as Recorded in Book 21 Page 46 of Maps, Records of San Bernardino County, California.

GRADE ORDINANCE

Grade of LADERA ROAD established 7-12-26, Ordinance No. 1328.

Note:

All elevations shown in Red ink are in feet and are above a plane which is 1045.28 feet below the City Bench Mark as established by Ordinance No 383 City of San Bernardino, California.

Sidewalk widths established August 9-1926, Ordinance No. 1329.

Plan adopted September 7, 1926