PLAN No 875

FOR THE IMPROVEMENT OF

PARK STREET

FROM H STREET TO I STREET

IN THE CITY OF SAN BERNARDINO, CALIFORNIA

MAY-1926

C.E. Johnson
City Engineer

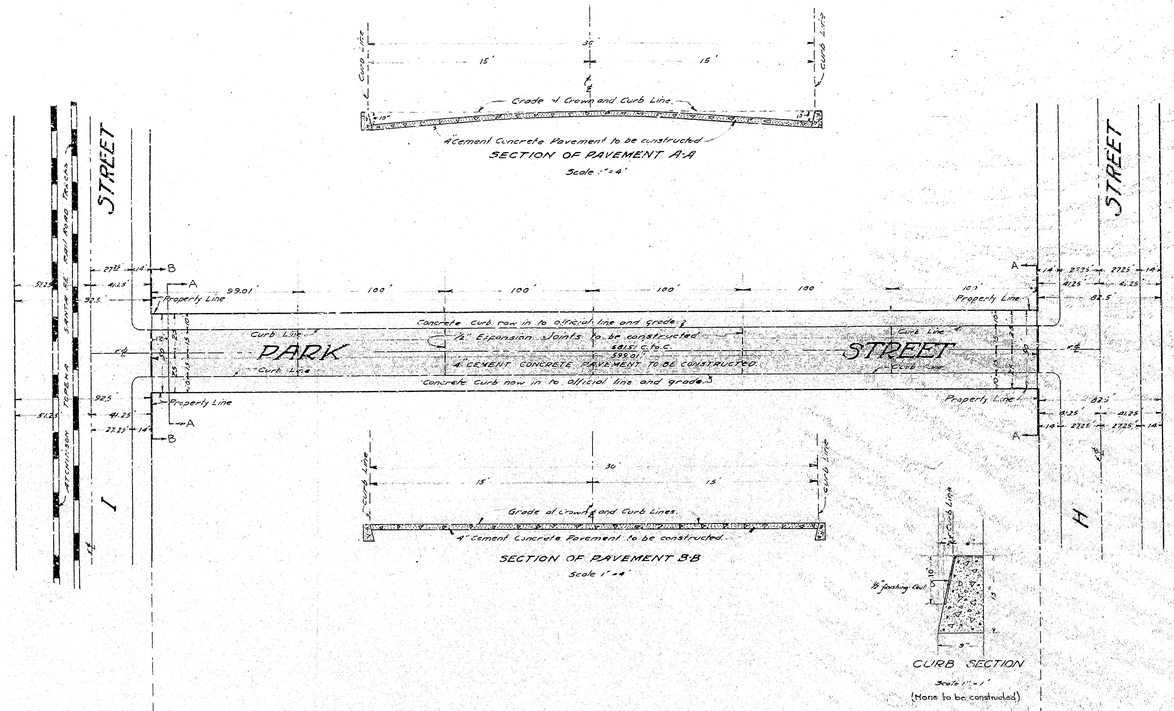

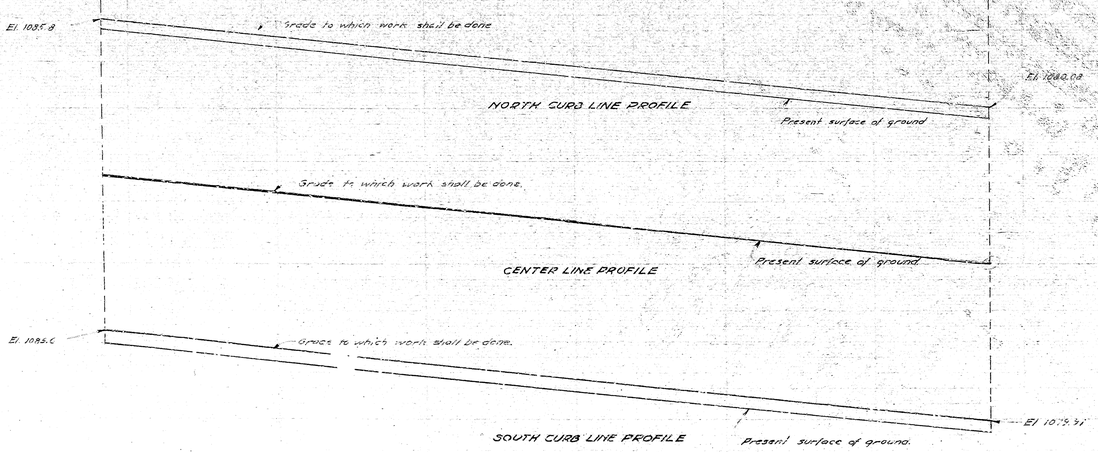

Note: All elevations shown in red ink are in ft. and are above a plane which is 1045.28 ft. below the City Bench Mark as established by Ordinance #303 City of San Bernardino, Calif.

LEGEND

"or in. means inch or inches
' or ft. means foot or feet
El. means elevation
No. means number
℄ means center line
C. to C. means center to center
4" Cement Concrete Pavement to be constructed shown thus
4" " " " " shown thus in section
½" Expansion Joint to be constructed shown thus

TITLE TO STREET

Park Street was deeded by Charles Bennett, F. Gill and Maria Gill as recorded in Book 46, page 106, of deed records of San Bernardino County.

GRADE

Grade of PARK ST. established 5/28/26 Ord. No 1307.

Plan adopted May 17, 1926.

PROFILE LEGEND

Red lines show grade to which work shall be done.
Black lines indicate present surface of ground.

Scales { Horizontal 1" = 40'
Vertical 1" = 4'

FILED

PLAN No 875

FOR THE IMPROVEMENT OF

PARK STREET

FROM H STREET TO I STREET

IN THE CITY OF SAN BERNARDINO, CALIFORNIA

MAY-1926

C.E. Johnson
City Engineer

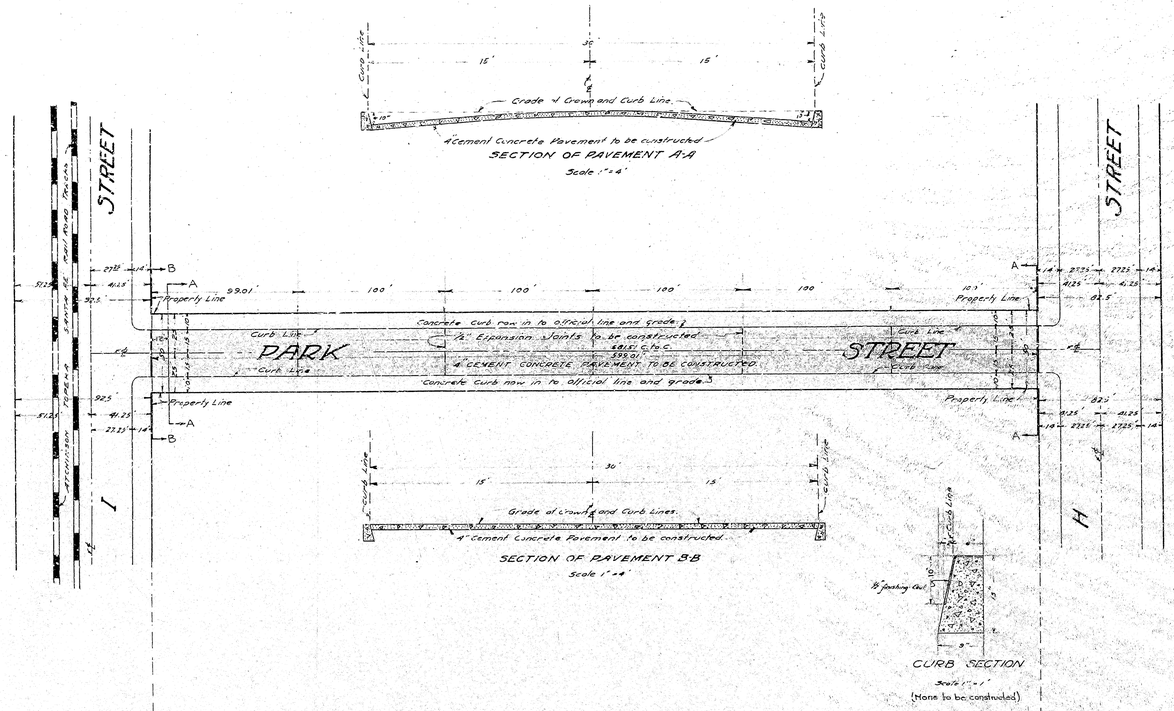

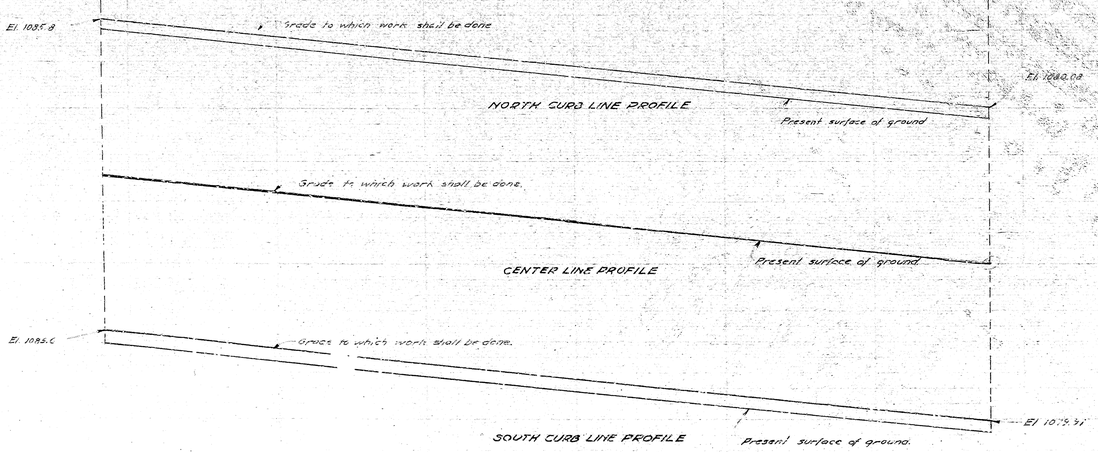

Note: All elevations shown in red ink are in ft. and are above a plane which is 1045.28 ft. below the City Bench Mark as established by Ordinance #303 City of San Bernardino, Calif.

LEGEND

"or in. means inch or inches
' or ft. means foot or feet
El. means elevation
No. means number
℄ means center line
C. to C. means center to center
4" Cement Concrete Pavement to be constructed shown thus
4" " " " " shown thus in section
½" Expansion Joint to be constructed shown thus

TITLE TO STREET

Park Street was deeded by Charles Bennett, F. Gill and Maria Gill as recorded in Book 46, page 106, of deed records of San Bernardino County.

GRADE

Grade of PARK ST. established 5/28/26 Ord. No 1307.

Plan adopted May 17, 1926.

PROFILE LEGEND

Red lines show grade to which work shall be done.
Black lines indicate present surface of ground.

Scales { Horizontal 1" = 40'
Vertical 1" = 4'

FILED