PLAN No 878

FOR THE IMPROVEMENT OF

FRANKLIN STREET

BETWEEN

FIFTH STREET AND SIXTH STREET

IN THE

CITY OF SAN BERNARDINO CALIFORNIA

SEPT. 1926

C.E. JOHNSON
CITY ENGINEER

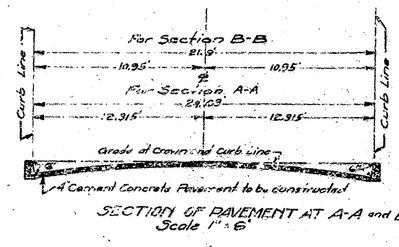

SECTION OF PAVEMENT AT A-A and B-B
Scale 1"=8'

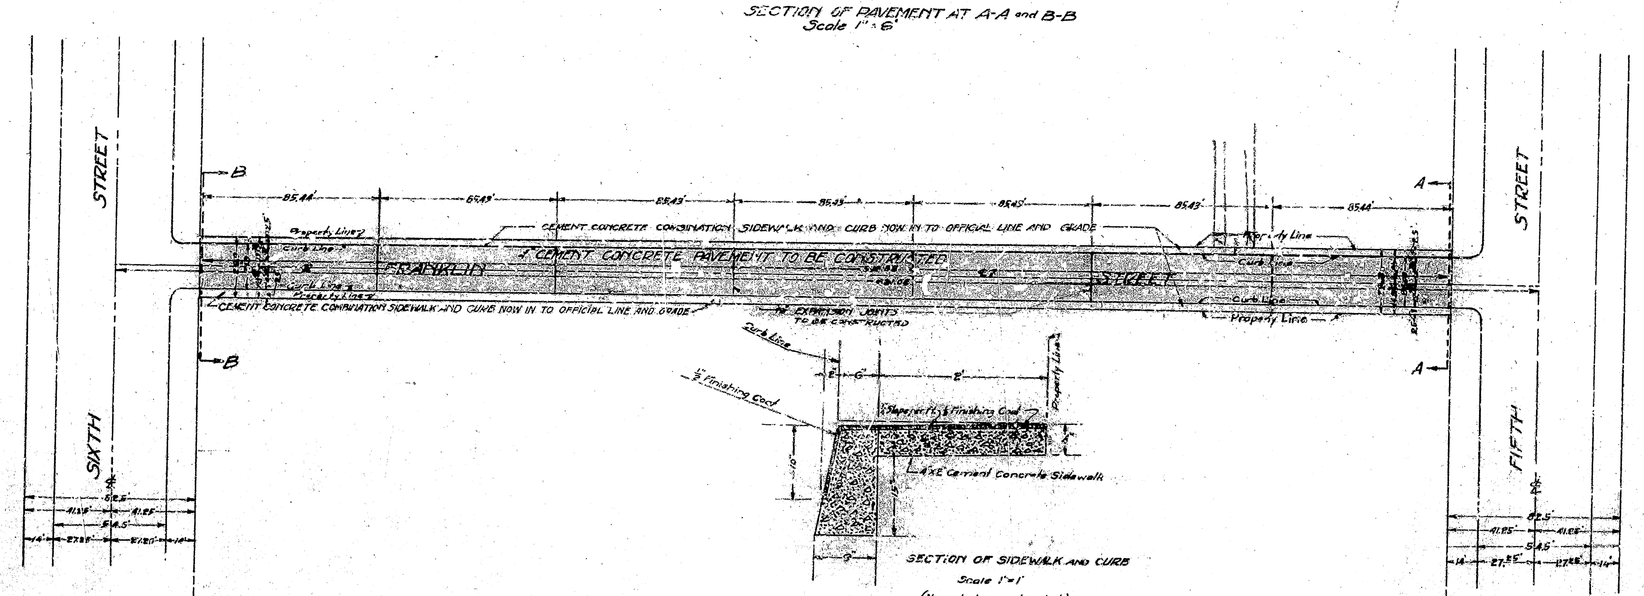

PLAN
Scale 1"=40'

SECTION OF SIDEWALK AND CURB
Scale 1"=1'
(None to be constructed)

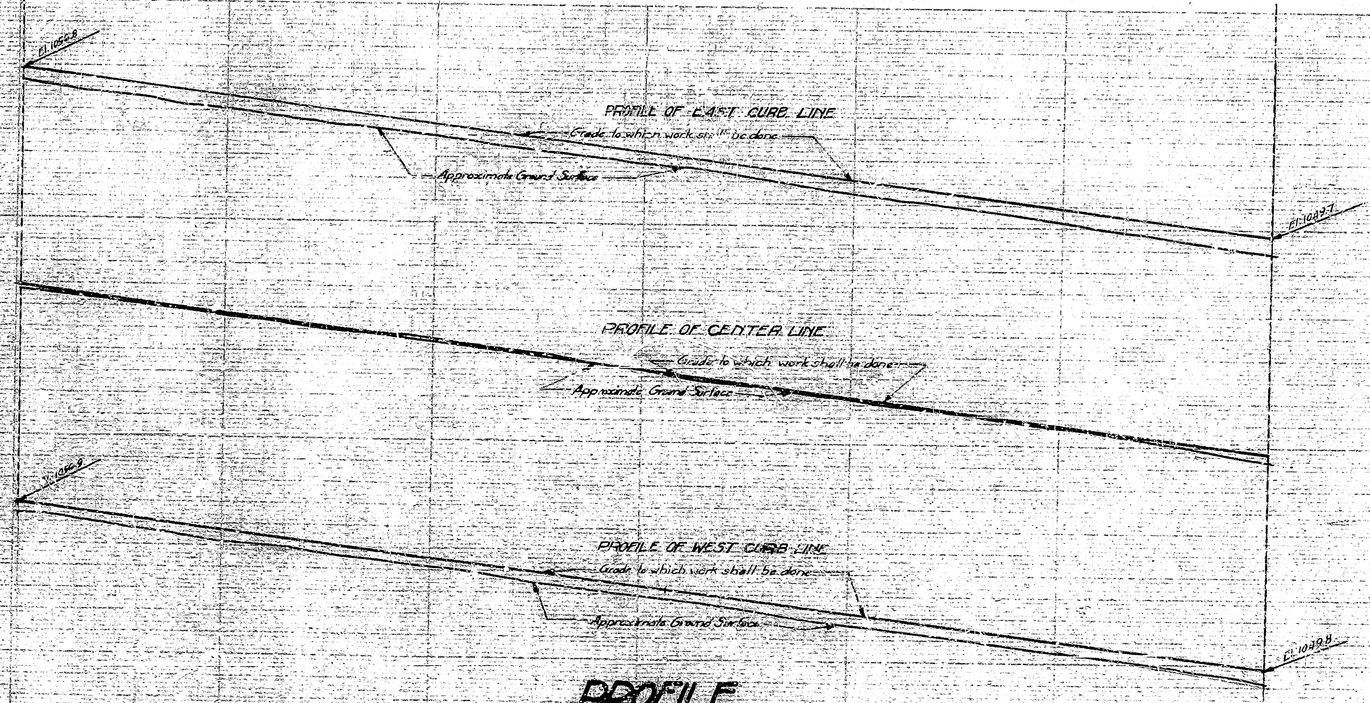

PROFILE

Black Line shows Approximate Ground Surface.
Red Line shows Grade to which work shall be done.
Scale Horizontal 1"=40'
Vertical 1"=4'

LEGEND

"or in. means inch or inches.
'or ft. means foot or feet
El. means Elevation
No. means Number
℄ means Center Line
4" Cement Concrete Pavement to be constructed shown thus on Plan ▭ in Section thus ▭
⁜ Expansion Joints to be constructed shown thus ⁜

TITLE TO STREET:

Title to Franklin Street is by deed of C.A. McKenney dated December 8, 1910 and recorded in Book 457 of Deeds, page 262, records of San Bernardino County.

GRADE ORDINANCE

Grade of FRANKLIN STREET established Feb 20-1917 Ordinance No 1658

Note:- All elevations shown in Red ink are in feet and are above datum which is 1045.82 feet below the City Bench Mark as established by Ordinance No 383 of the City of San Bernardino, California.

Plan adopted November 15, 1926.

FILED