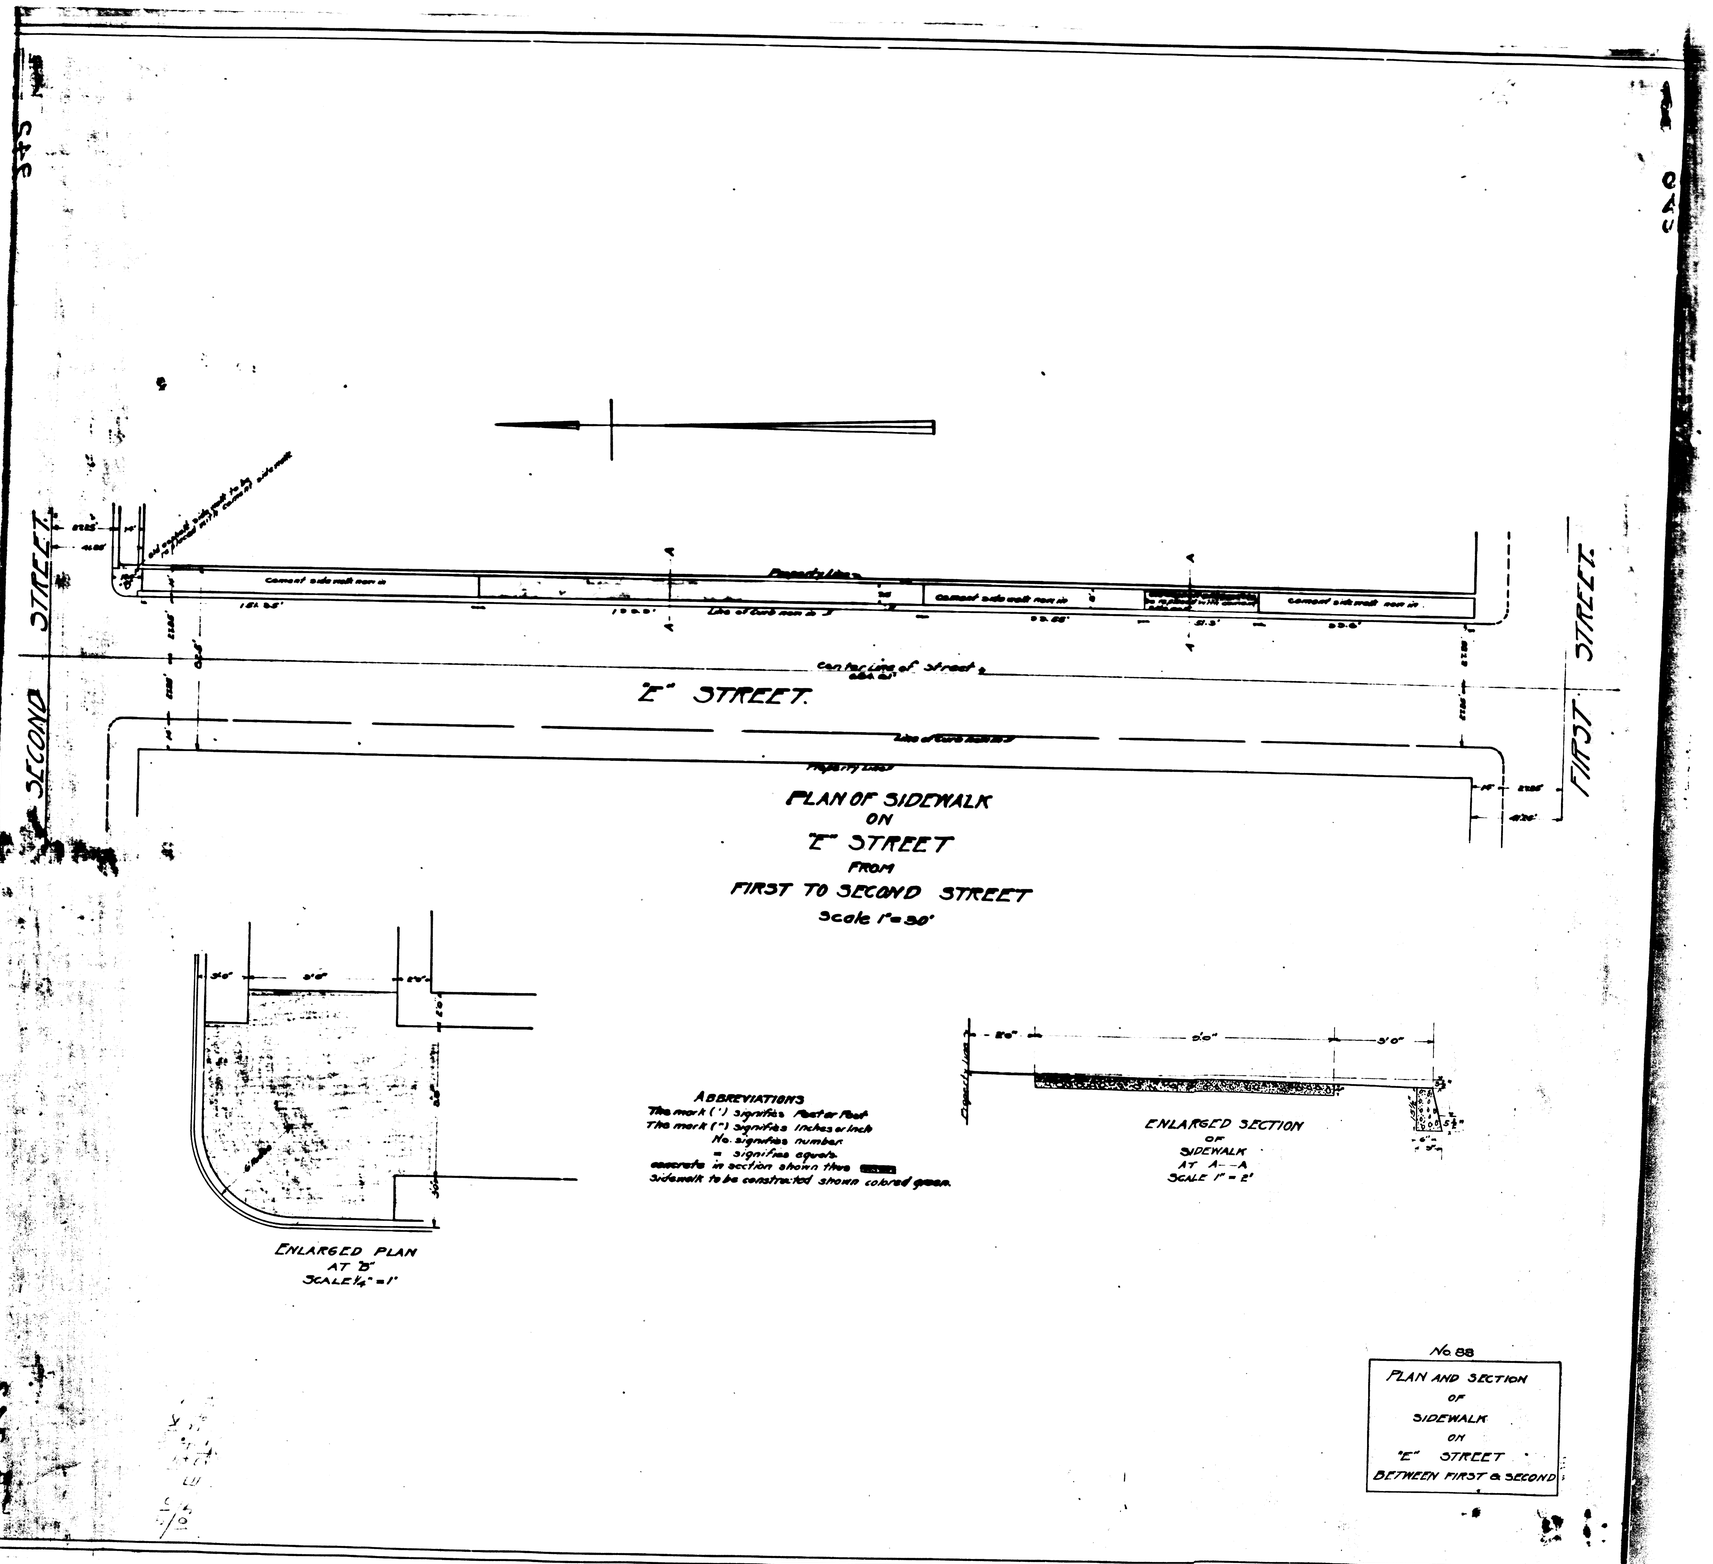
SECOND STREET
FIRST STREET
"E" STREET
Property line
Concrete sidewalk here is
Line of curb here is
Center line of street
PLAN OF SIDEWALK
ON
"E" STREET
FROM
FIRST TO SECOND STREET
Scale 1" = 30'
ENLARGED PLAN
AT "B"
SCALE 1/4" = 1'
ABBREVIATIONS
The mark (') signifies Foot or Feet
The mark (") signifies Inches or Inch
No. signifies number
= signifies equals
concrete in section shown thus
Sidewalk to be constructed shown colored green.
ENLARGED SECTION
OF
SIDEWALK
AT A—A
SCALE 1" = 2'
No. 88
PLAN AND SECTION
OF
SIDEWALK
ON
"E" STREET
BETWEEN FIRST & SECOND