8/88

SHEET ONE ONLY

RECORD OF SURVEY

CITY OF SAN BERNARDINO

BEING A SURVEY OF A PORTION OF THE UN-SURVEYED NE 1/4 SEC.21 T1N R4W IN THE COUNTY OF SAN BERNARDINO STATE OF CALIFORNIA

ENVIRONMENTAL HIGHTECH ENGINEERING NOV. 1990

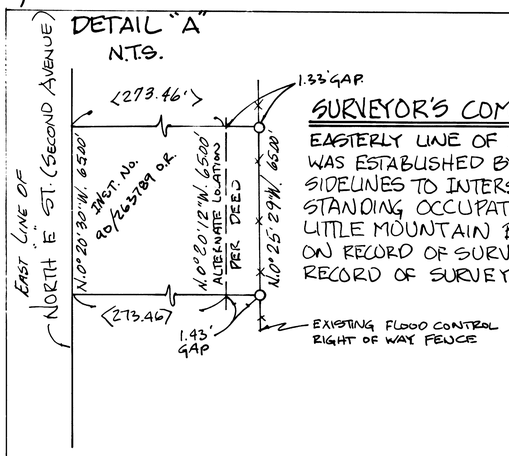

SURVEYOR'S COMMENT:

EASTERLY LINE OF INST. NO. 90/263789 O.R. WAS ESTABLISHED BY PROLONGATING DEED SIDELINES TO INTERSECTION WITH LONG STANDING OCCUPATION LINES OF THE LITTLE MOUNTAIN BASIN AS SHOWN ON RECORD OF SURVEY 4/9-10 AND RECORD OF SURVEY 32/56-57.

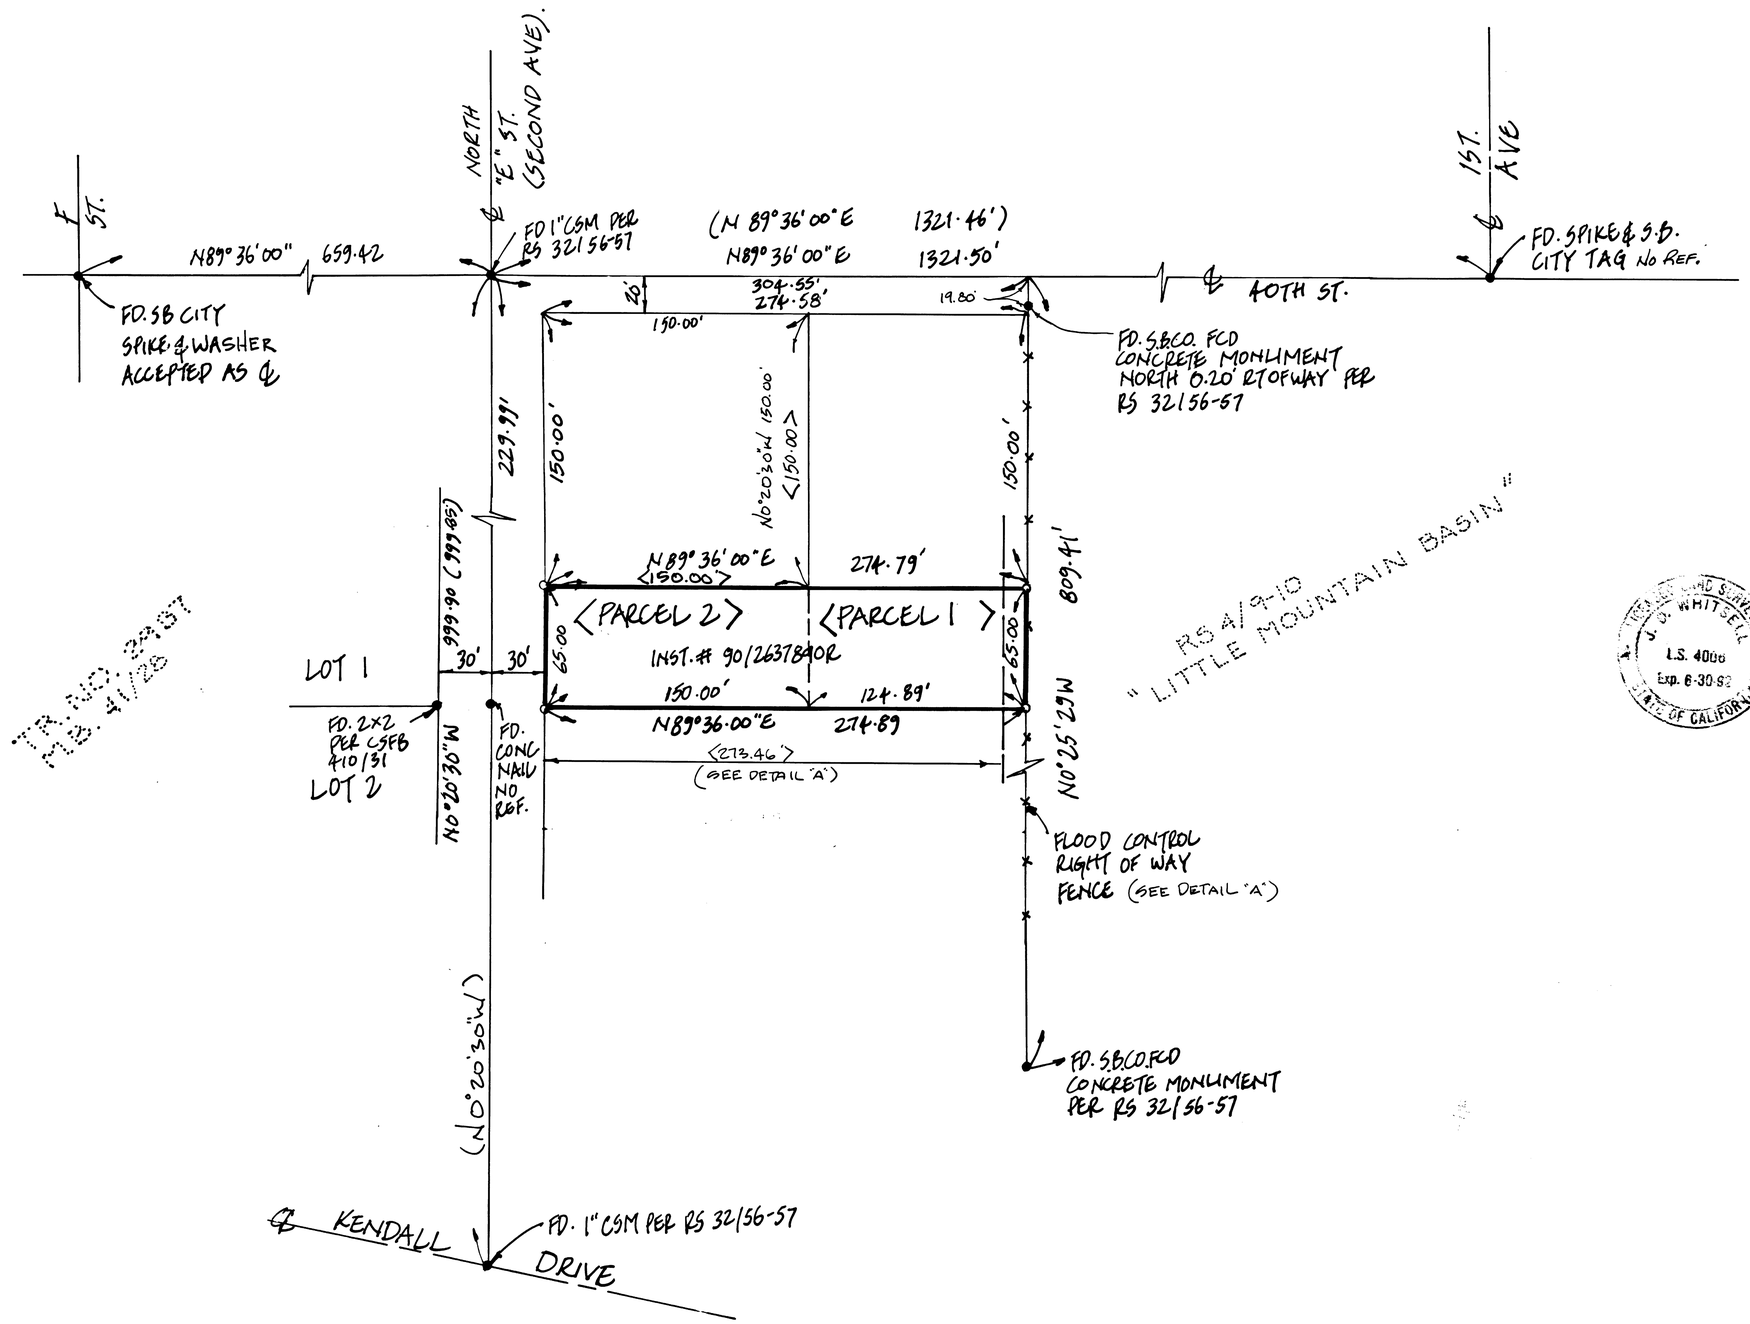

TR. NO. 22357
MB. 411/26

SCALE: 1" = 60'

LICENSED LAND SURVEYOR PAUL CHRISTOPHER EHE L.S. 5280 STATE OF CALIFORNIA

SURVEYOR'S STATEMENT:

THIS MAP CORRECTLY REPRESENTS A SURVEY MADE BY ME OR UNDER MY DIRECTION IN CONFORMANCE WITH THE REQUIREMENTS OF THE LAND SURVEYOR'S ACT AT THE REQUEST OF NORM HELLER IN NOVEMBER 1990.

DATED: 3/5/91

Paul Christopher Ehe

PAUL CHRISTOPHER EHE L.S. 5280
EXP. 12-31-91

COUNTY SURVEYOR'S STATEMENT:

THIS MAP HAS BEEN EXAMINED IN ACCORDANCE WITH SECTION 8766 OF THE LAND SURVEYOR'S ACT THIS 15TH DAY OF MARCH 1991.

LARRY E. COTTON COUNTY SURVEYOR
COUNTY OF SAN BERNARDINO, CALIFORNIA

BY: J. D. Whitsell L.S. 4006
DEPUTY

REGISTERED LAND SURVEYOR J. D. WHITSELL L.S. 4006 Exp. 6-30-92 STATE OF CALIFORNIA

SURVEYOR'S NOTES:

1. BASIS OF BEARING IS TAKEN FROM THE CENTERLINE OF 40TH STREET BEING N89°36'00"E PER RS 32/56-57
2. ● DENOTES FD. MONUMENT AS NOTED
3. ○ DENOTES SET 1" IP LS 5280
4. ( ) DENOTES RECORD DATA PER R.S. 32/56-57
5. <> DENOTES RECORD DATA PER INST. NO. 90/263789 O.R.
6. NO REF DENOTES NO REFERENCE MATERIAL AVAILABLE TO THIS SURVEYOR ON DATE OF SURVEY. MONUMENT SHOWN WAS ACCEPTED AS SHOWN AND USED AS CONTROL ON THIS SURVEY

91-090437

FILED REQUEST OF Norm Heller
ON March 18, 1991
AT 12:11 p.m. IN
BOOK 88 PAGE 86
OF Record of Survey
SAN BERNARDINO COUNTY RECORDS
FEE $ 6.00

88/86