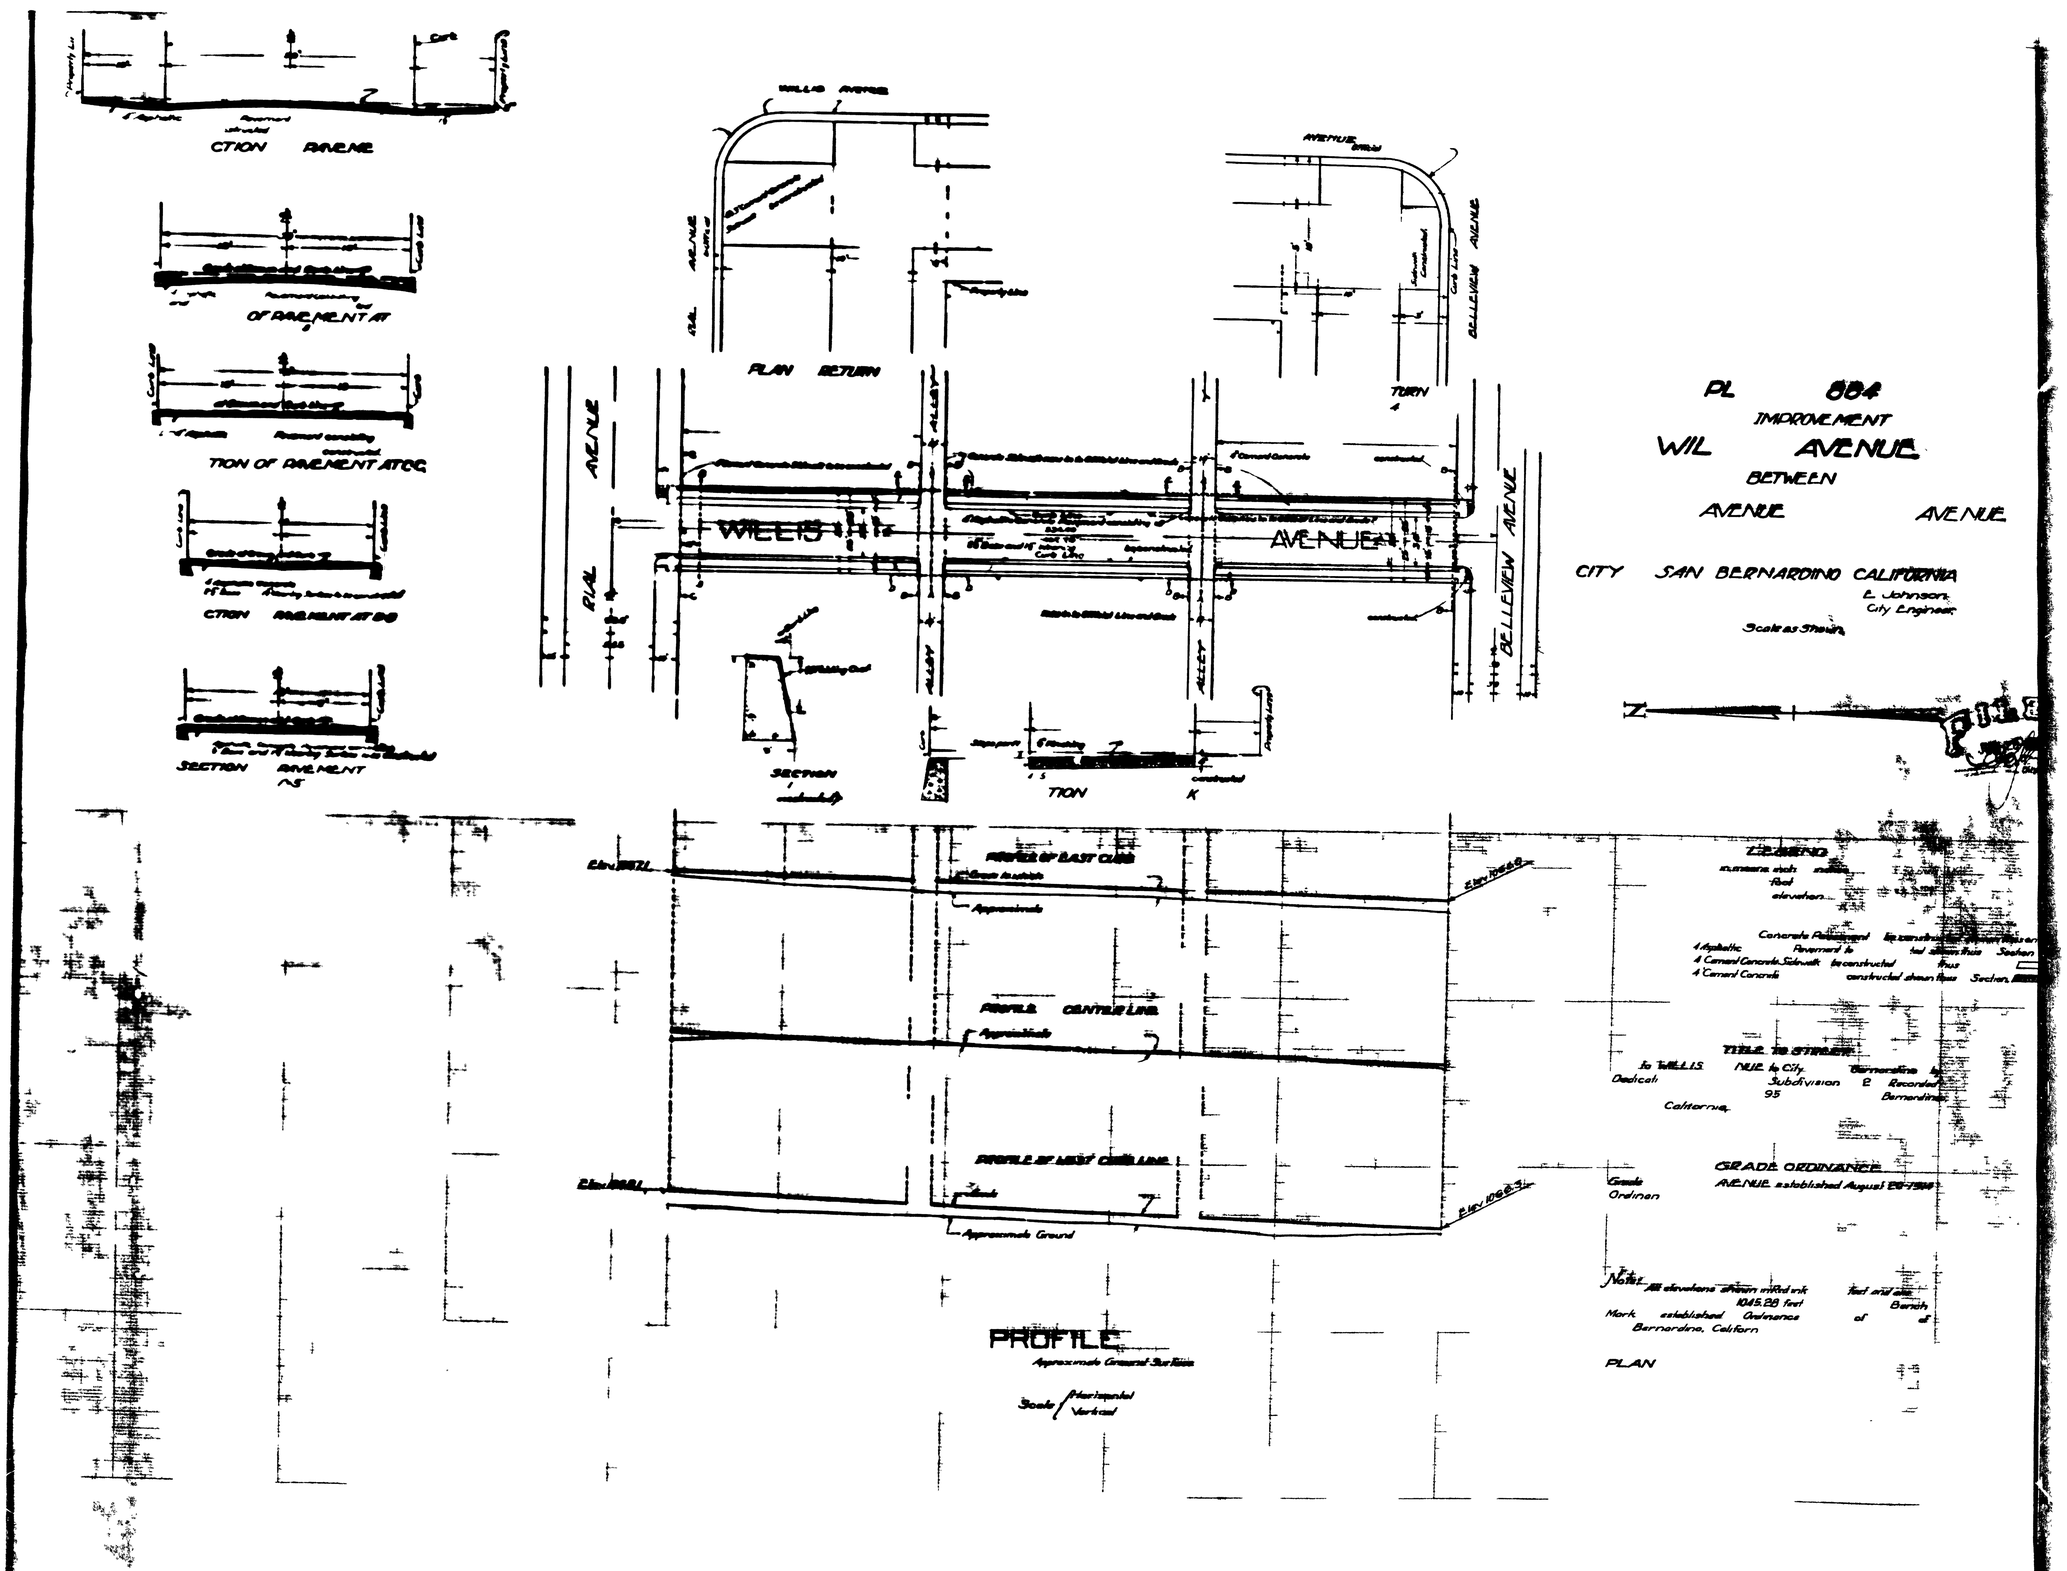
PL 884
IMPROVEMENT
WIL AVENUE
BETWEEN
AVENUE AVENUE
CITY SAN BERNARDINO CALIFORNIA
E. Johnson,
City Engineer
Scale as Shown
PLAN RETURN
TURN
WILLIS
AVENUE
BELLEVIEW AVENUE
ALLEY
SECTION
TION K
PROFILE OF EAST CURB
PROFILE CENTER LINE
PROFILE OF WEST CURB LINE
Approximate Ground
PROFILE
Approximate Ground Surface
Scale Horizontal
Vertical
LEGEND
Concrete Pavement
Pavement to be constructed
Section
TITLE TO STREET
GRADE ORDINANCE
AVENUE established August
Grade Ordinan
Notes All elevations shown in Red ink
1045.28 feet
Mark established Ordinance
Bernardino, Californ
PLAN