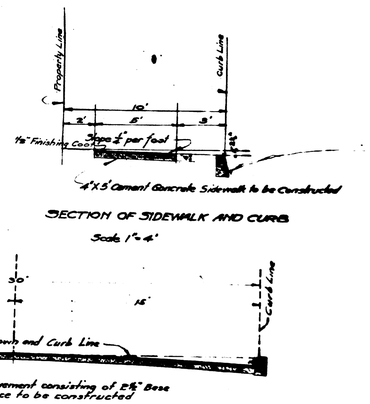

SECTION OF SIDEWALK AND CURB
Scale 1"=4'

ment consisting of 2½" Base
ce to be constructed
OF PAVEMENT AT M-M
Scale 1"=4'

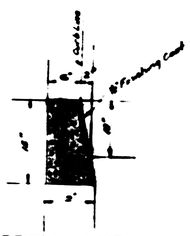

SECTION CURB
Scale 1"=1'

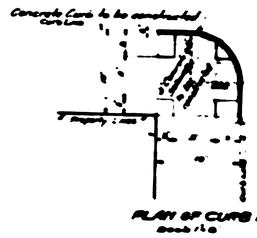

PLAN OF CURB RETURN
Scale 1"=5'

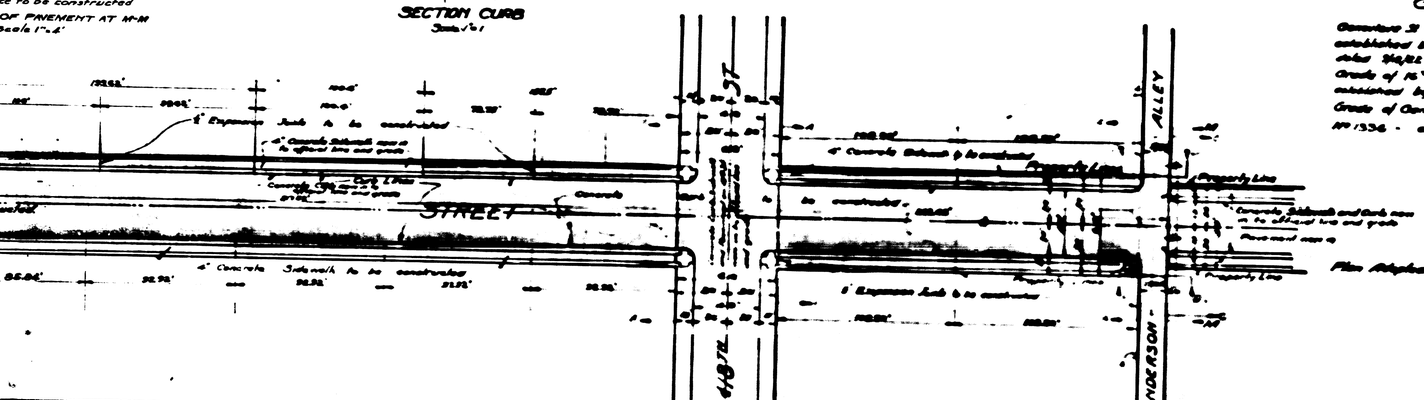

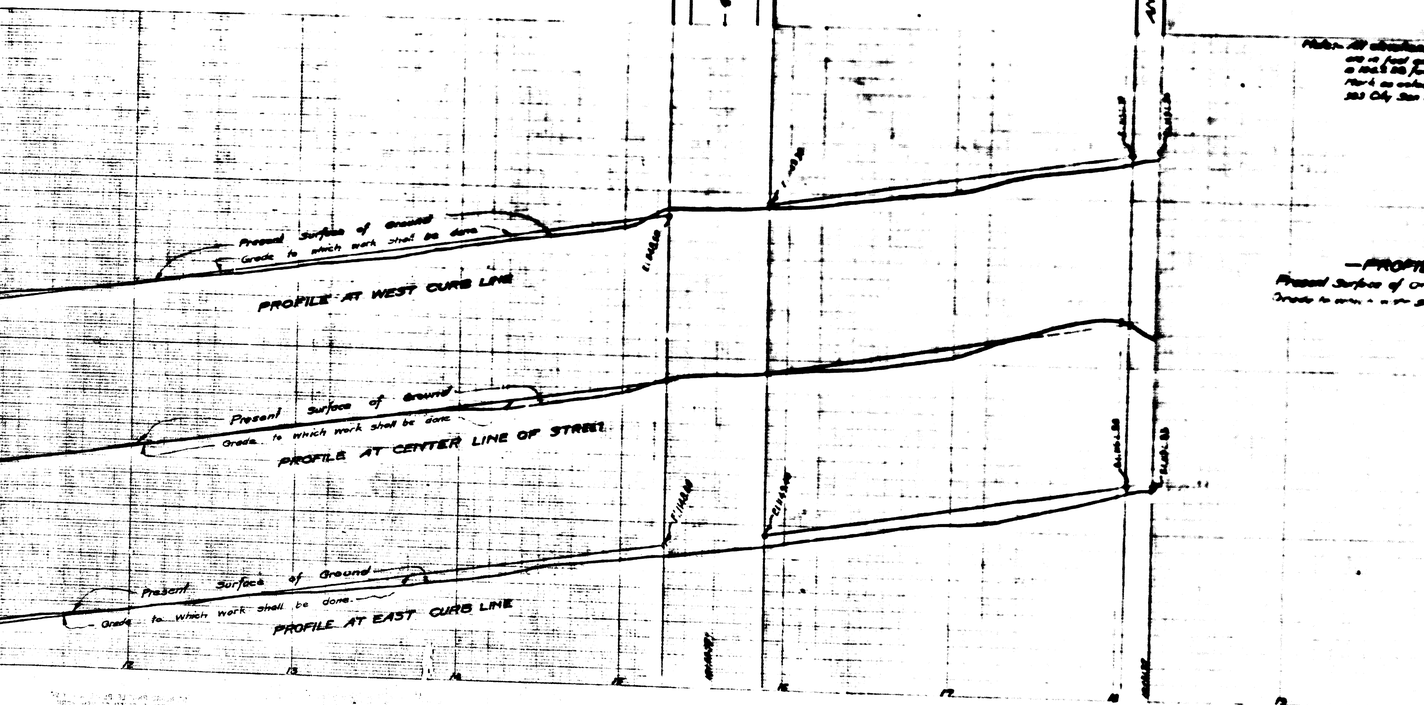

TITLE TO STREETS

Title to Genevieve St from 16TH St to the North Property line of Anderson Alley given by dedication of Home Gardens Subdivision recorded in Book 21, Page 53.
Title to Genevieve St South of 16TH St given by dedication of Moser & Clifford Subdivision Record in Book 5 Page 99.
Title to Sixteenth Street given by dedication of Home Gardens Subdivision Recorded in Book 21 Page 53.
and by Guest Title Action No 25380.

GRADE ORDINANCES

Genevieve St Between 16TH Street and Highland Ave Grade established by ordinances 17063 dated 4/6/22 and 17348 dated 3/4/22
Grade of 16TH St from Sierra Way to Mountain View Ave established by ordinance 17087 dated 6/2/22
Grade of Genevieve St south of 16TH St established by ordinance No 1336 - dated 8/20/26

Plan Adopted September 7, 1926

Notes: All elevations shown in the figures are in feet and refer to mean sea level as established by the City Council Plan 4, as established by ordinance No 303 City San Bernardino, California.

—PROFILE LEGEND—

Present Surface of Ground Shown by Black Line
Grade to which work shall be done by Red Line.

PART NO. 1
SHEET Nº 1
PLAN Nº 897
FOR THE

IMPROVEMENT OF GENEVIEVE STREET

BETWEEN
THE SOUTH LINE OF MOSER AND CLIFFORD SUBDIVISION
AND
A LINE 4 FEET NORTH OF THE NORTH LINE OF ANDERSON ALLEY
ALSO

16TH STREET

BETWEEN
MOUNTAIN VIEW AVE AND SIERRA WAY
ASPHALTIC CONCRETE PAVEMENT, SIDEWALKS AND CURBS
IN THE
CITY OF SAN BERNARDINO
CALIFORNIA

August 1926

C.E. Johnson
City Engineer

—LEGEND—

" or in. means inch or inches
' or ft. means foot or feet
No means number
El. means elevation
℄ means Center Line
St. means Street
Ave. means Avenue
4" Asphaltic Concrete Pavement to be constructed shown thus in plan ____ thus in Section
4" Concrete Sidewalk to be constructed shown thus in plan ____ thus in section
Concrete Curb to be constructed shown thus in plan ____ thus in section
⅛ Expansion Joints to be constructed shown thus:
N.P.L. means North Property Line.