PARCEL MAP NO 1014

BEING A DIVISION OF PORTIONS OF LOTS 26, 27 AND 28 OF TRACT NO. 5285 PER PLAT RECORDED IN BOOK 63, PAGE 64 OF MAPS RECORDS OF SAN BERNARDINO COUNTY, CALIFORNIA

GARNER, TRACADAS AND TROY INC. CIVIL ENGINEERING LAND SURVEYING

SEPTEMBER 1972

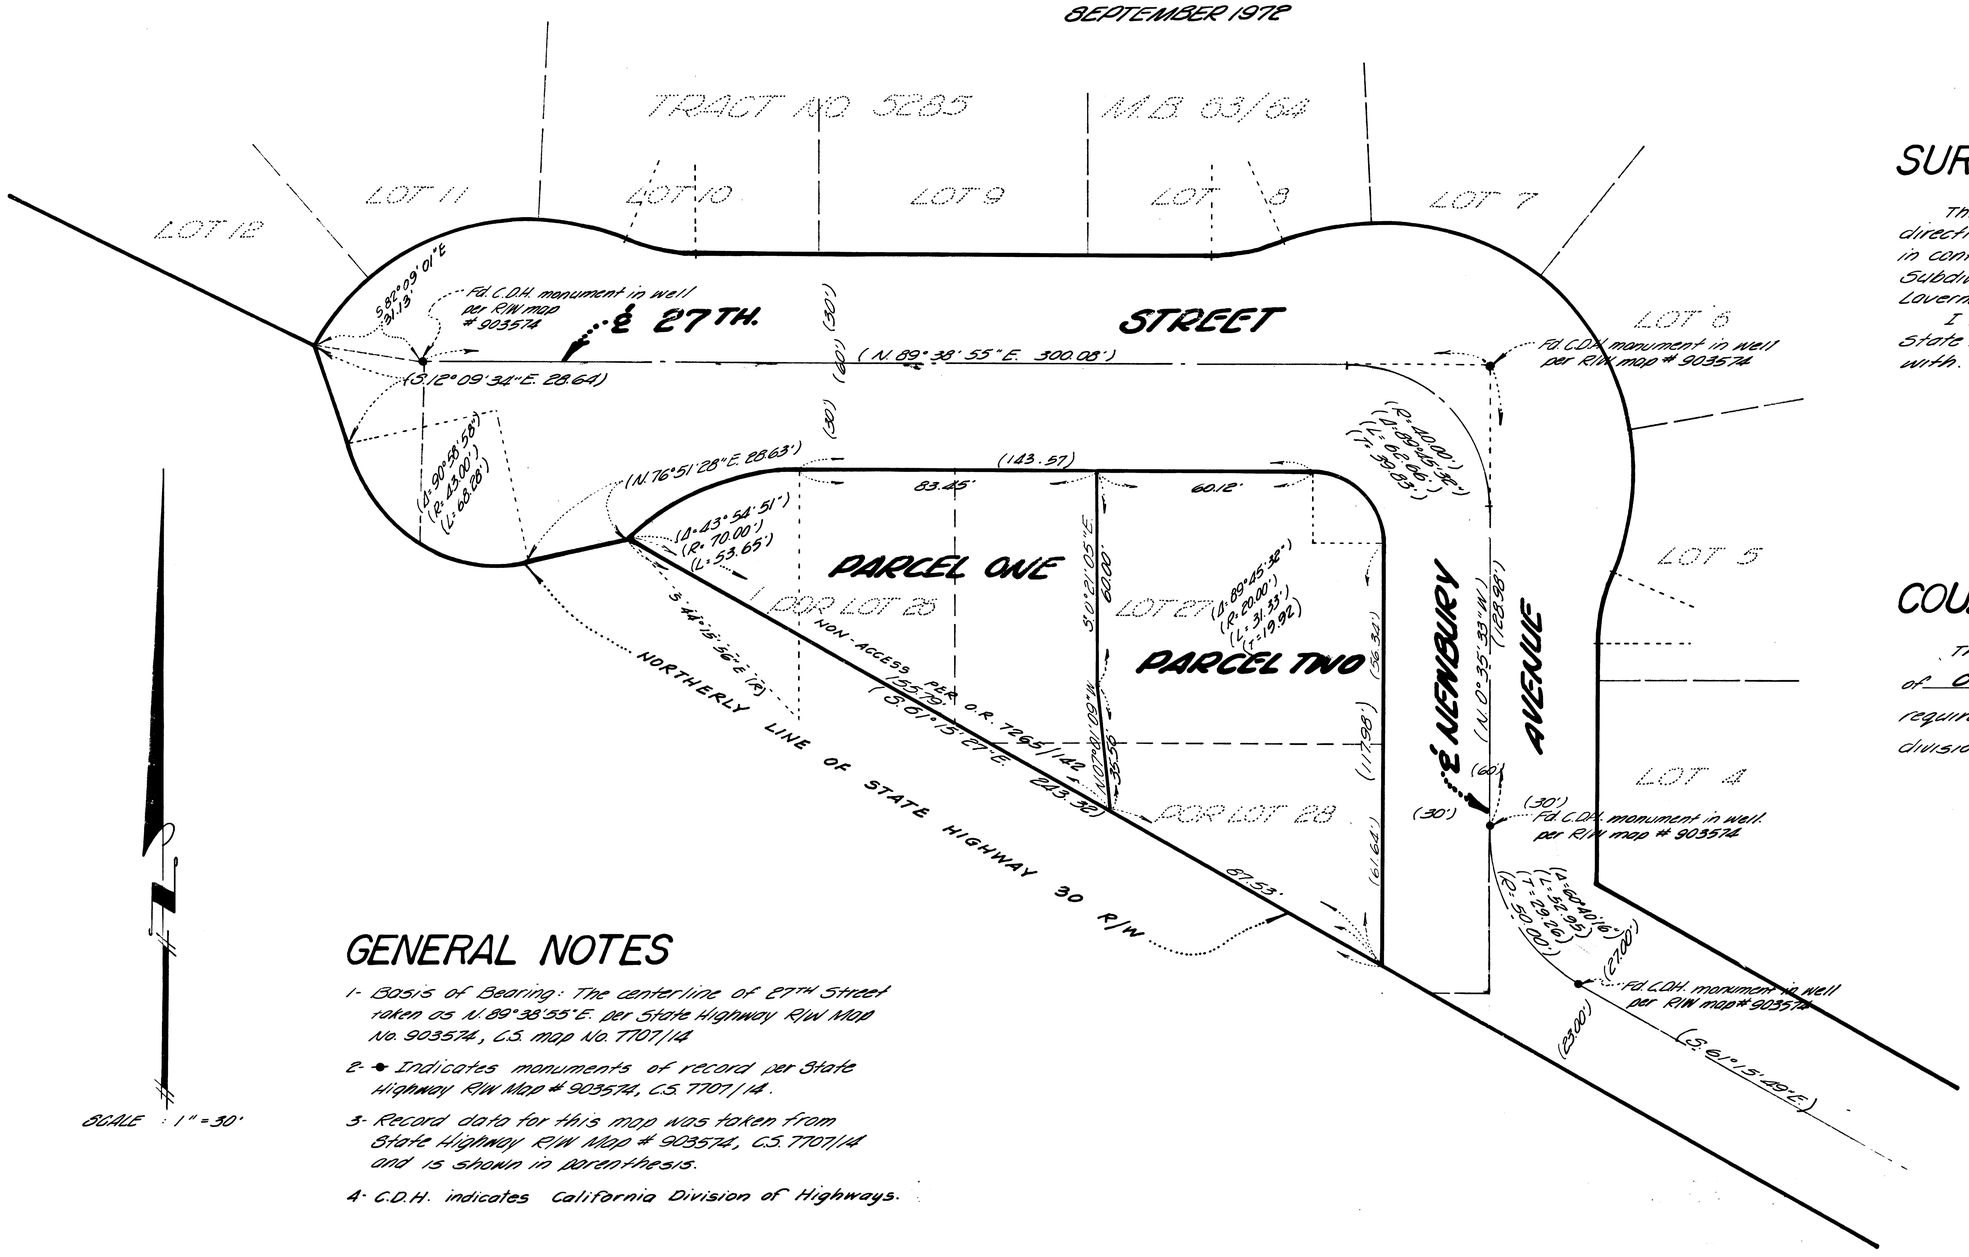

SURVEYORS CERTIFICATE

This map was prepared by me or under my direction and was compiled from record data in conformance with the requirements of the Subdivision Map Act at the request of Mrs Laverne E. Swanson in July 1972.

I hereby certify that all provisions of applicable state law and local ordinances have been complied with.

R.H. Garner
R.H. GARNER LS 3035

COUNTY SURVEYORS CERTIFICATE

This map has been examined this 5th day of Oct. 1972, for conformance with the requirements of Section 11575 of the Subdivision Map Act.

EUGENE R. EHLE, County Surveyor
County of San Bernardino, Calif.

By Conrad A. Nies Deputy

GENERAL NOTES

1- Basis of Bearing: The centerline of 27TH Street taken as N.89°38'55"E. per State Highway R/W Map No. 903574, C.S. map No. 7707/14

2- ● Indicates monuments of record per State Highway R/W Map # 903574, C.S. 7707/14.

3- Record data for this map was taken from State Highway R/W Map # 903574, C.S. 7707/14 and is shown in parenthesis.

4- C.D.H. indicates California Division of Highways.

691
FILED REQUEST OF
LAVERNE E. SWANSON
ON OCT. 11, 1972
AT 2:11 P.M.
BOOK 9 PAGE 12
OF PARCEL MAPS
SAN BERNARDINO COUNTY
TED R. CARPENTER, Recorder
FEE $5.00