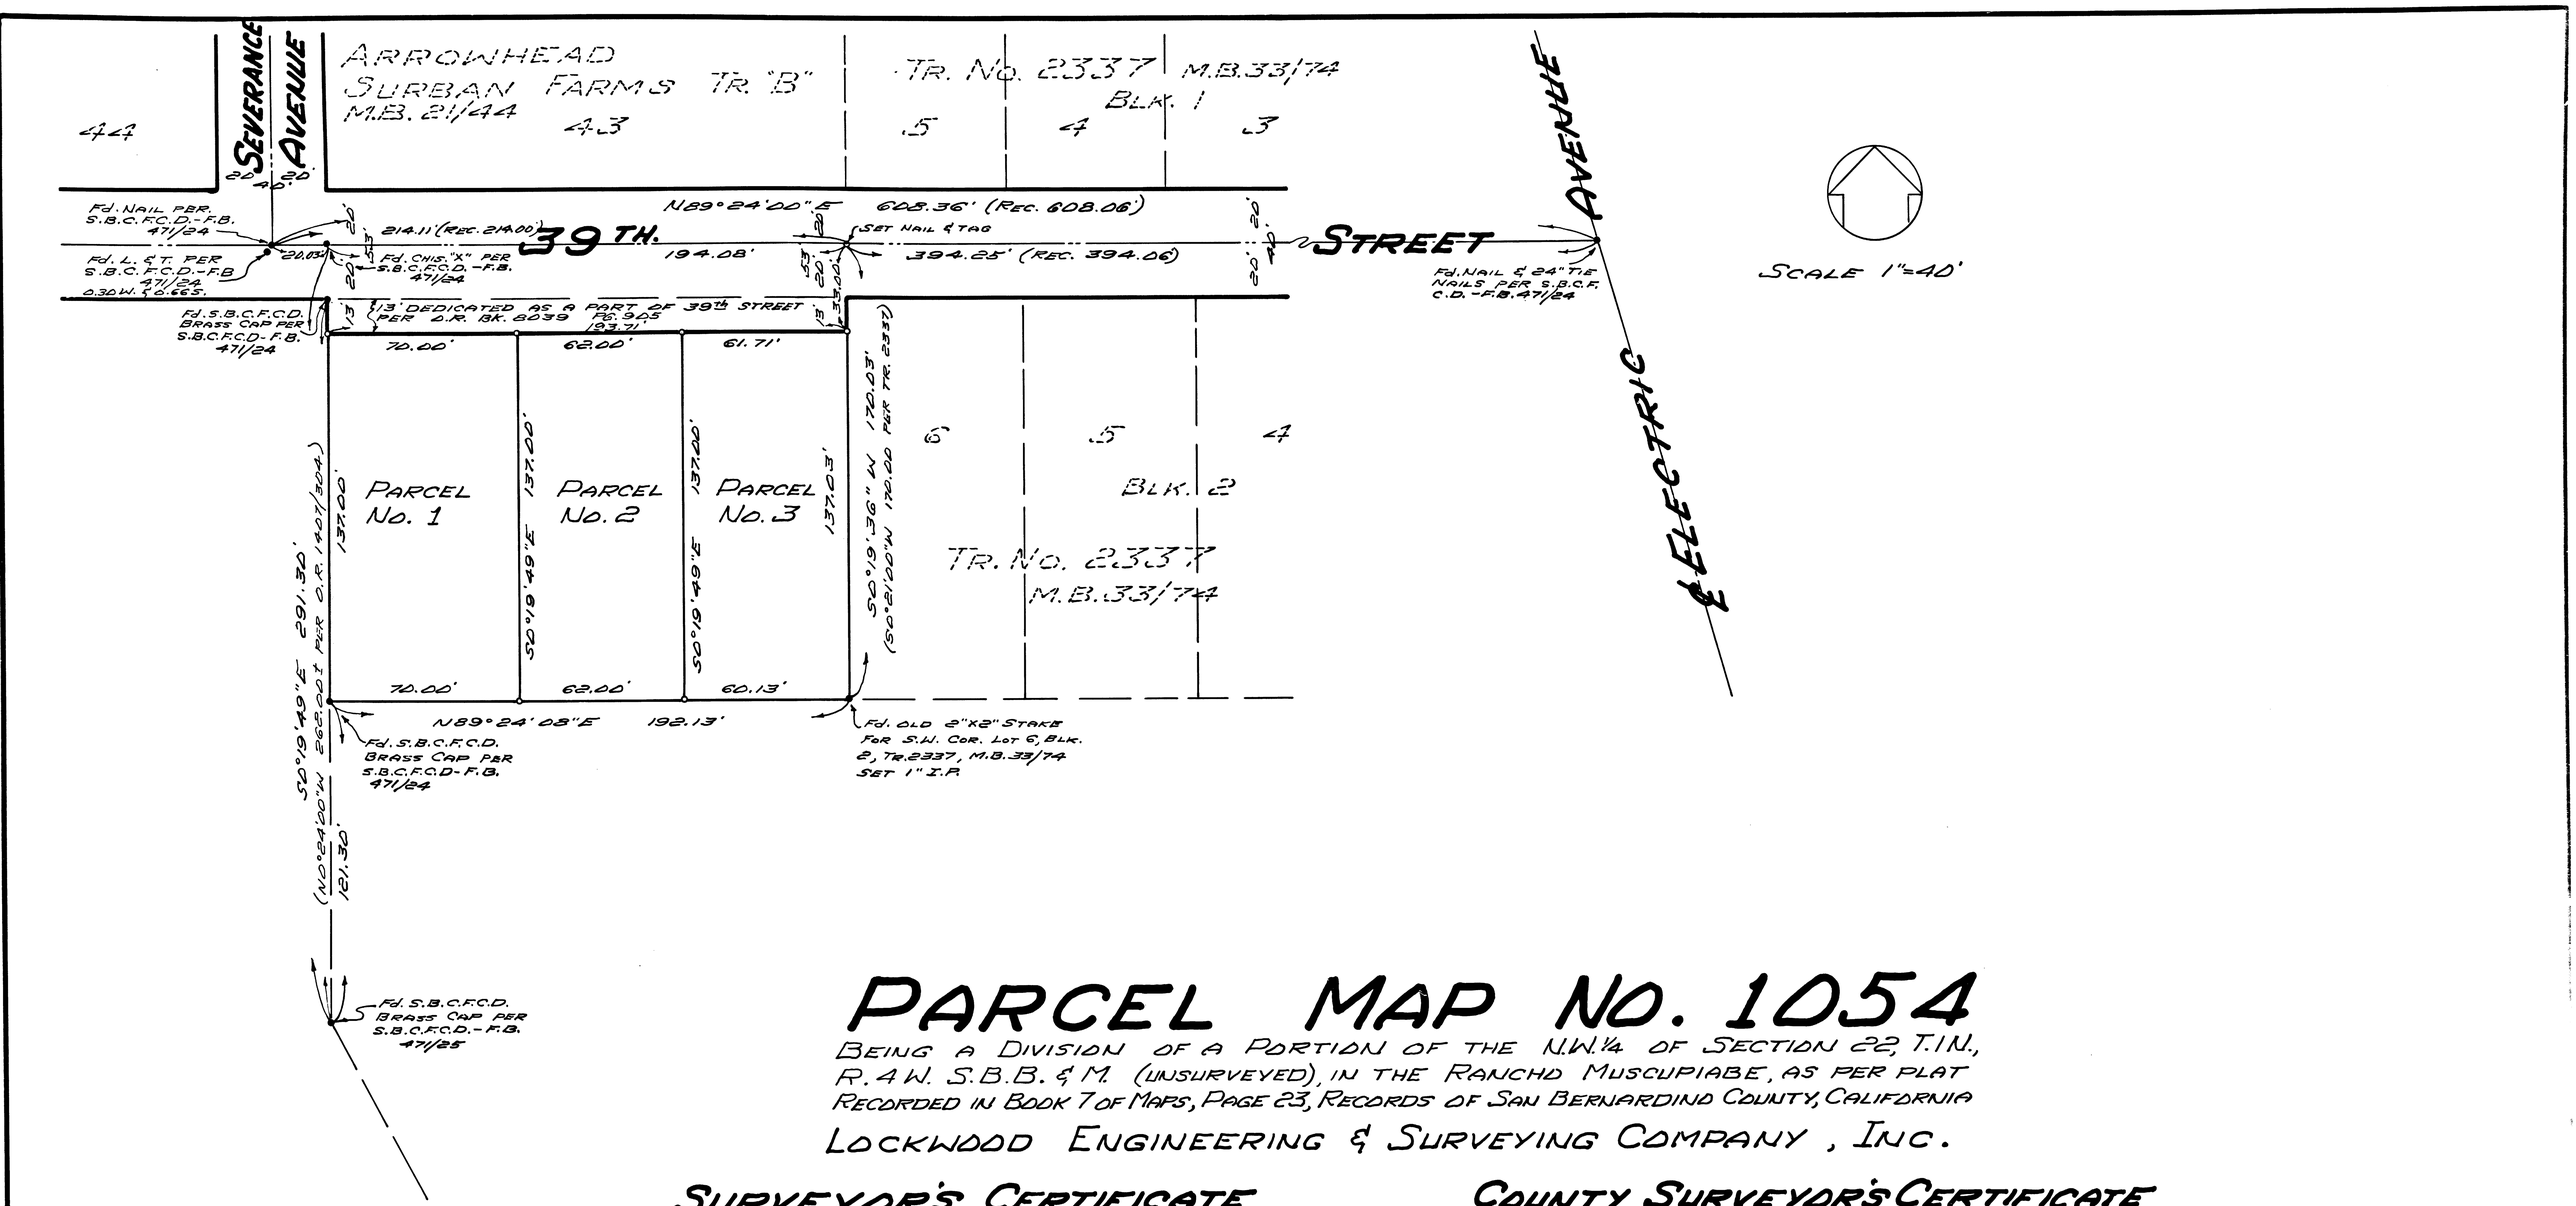

PARCEL MAP NO. 1054

BEING A DIVISION OF A PORTION OF THE N.W.¼ OF SECTION 22, T.1N., R.4W. S.B.B. & M. (UNSURVEYED), IN THE RANCHO MUSCUPIABE, AS PER PLAT RECORDED IN BOOK 7 OF MAPS, PAGE 23, RECORDS OF SAN BERNARDINO COUNTY, CALIFORNIA

LOCKWOOD ENGINEERING & SURVEYING COMPANY, INC.

SURVEYOR'S CERTIFICATE

THIS MAP WAS PREPARED UNDER MY DIRECTION AND IS BASED UPON A FIELD SURVEY IN CONFORMANCE WITH THE REQUIREMENTS OF THE SUBDIVISION MAP ACT AT THE REQUEST OF ALICE L. COLQUHOUN IN AUGUST, 1972. I HEREBY CERTIFY THAT ALL PROVISIONS OF APPLICABLE STATE LAW AND LOCAL ORDINANCES HAVE BEEN COMPLIED WITH.

Carlton W. Lockwood — Dec 6, 1972

CARLETON W. LOCKWOOD R.C.E. NO. 9101 DATED

(REC.) INDICATES RECORD PER ARROWHEAD SUBURBAN FARMS TRACT "B" M.B. 21/44.

COUNTY SURVEYOR'S CERTIFICATE

THIS MAP HAS BEEN EXAMINED THIS 11th DAY OF Dec. 1972, FOR CONFORMANCE WITH THE REQUIREMENTS OF SECTION 11575 OF THE SUBDIVISION MAP ACT.

EUGENE P. EHE, COUNTY SURVEYOR
COUNTY OF SAN BERNARDINO, CALIFORNIA

BY Corneal A. Niese DEPUTY

NOTES:

BASIS OF BEARINGS: THE CENTER LINE OF 39th STREET (N89°24'00"E) PER TRACT NO. 2337, M.B. 33/74.

● INDICATES MONUMENT FOUND, TYPE & SIZE AS SHOWN.

○ INDICATES 1" IRON PIPE SET, TAGGED R.C.E. 9101 UNLESS OTHERWISE SHOWN.

S.B.C.F.C.D. INDICATES SAN BERNARDINO COUNTY FLOOD CONTROL DISTRICT.

S.B.C.F.C.D.-F.B. INDICATES SAN BERNARDINO COUNTY FLOOD CONTROL DISTRICT-FIELD BOOK.

946

FILED REQUEST OF
Alice L. Colquhoun
ON Dec. 12, 1972
AT 2:32 P.M. IN
BOOK 9 PAGE 97
OF Parcel MAPS
SAN BERNARDINO COUNTY
TED R. CARPENTER, Recorder
FEE $5.00