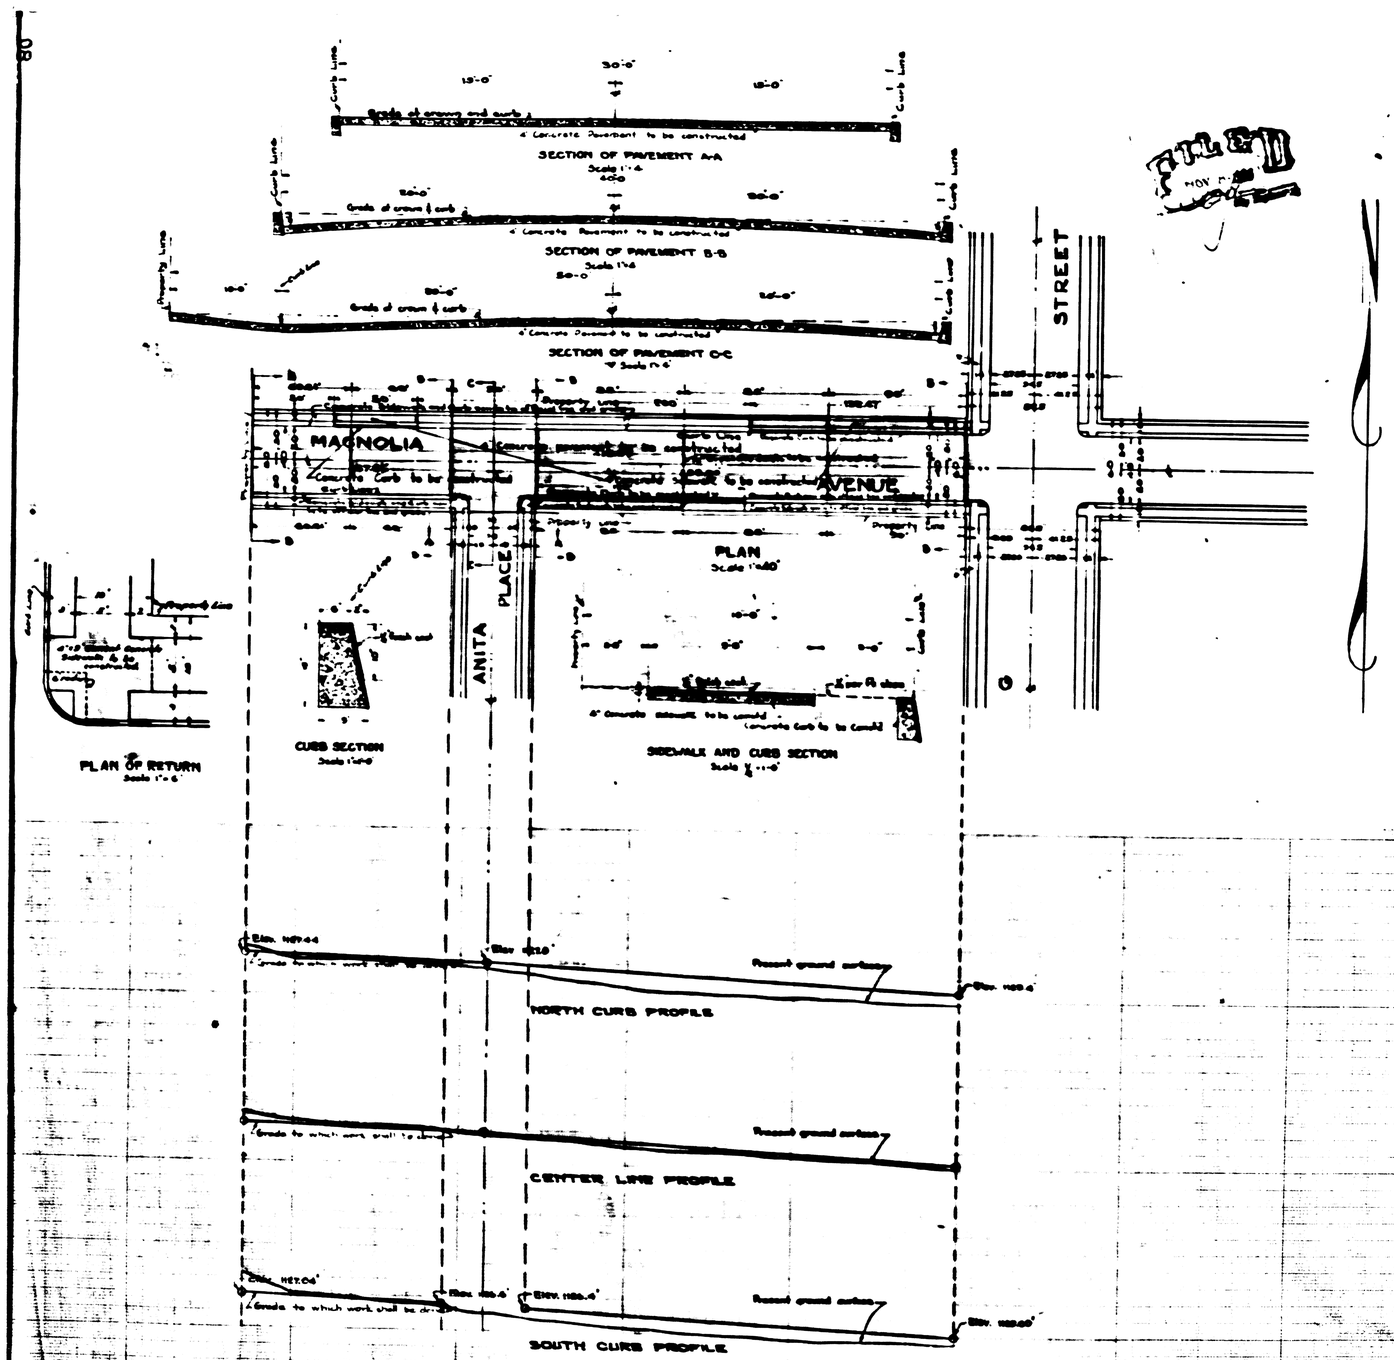

FILED
NOV 17 1926

PLAN Nº 901-B

FOR THE IMPROVEMENT OF MAGNOLIA AVENUE

FROM A LINE 2 FEET EAST OF THE WEST LINE OF "G" STREET
TO A LINE 432.61 FEET WEST OF THE WEST LINE OF "G" STREET.
IN THE CITY OF SAN BERNARDINO CALIFORNIA

September 1926

C.E. Johnson
City Engr.

LEGEND

in. or " mean inch or inches.
ft. or ' mean foot or feet.
St. means street
Ave means Avenue
℄ means center lines
Cement Concrete pavement to be constructed shown thus in plan
Cement Concrete pavement to be constructed shown thus in section
Cement Concrete sidewalk to be constructed shown thus in plan
Cement Concrete sidewalk to be constructed shown thus in section
Cement Concrete curb to be constructed shown thus in plan
Cement Concrete curb to be constructed shown thus in section

TITLE

Title of Magnolia Avenue to the City of San Bernardino is by deed recorded in Book 798 of deeds, Page 339, Records of San Bernardino County.

GRADE

Grade on Magnolia Avenue established by Ordinance Nº 1050 February 26, 1924

PLAN ADOPTED - November 15, 1926.

PROFILE LEGEND

Black Line shows approximate present ground surface.
Red Line shows grade to which work shall be done.
Elev. means elevation

All elevations in Red ink are in feet and above a plane which is 1043.28' below the City Bench Mark as established by Ordinance Nº 383 of the City of San Bernardino, California.

Scale { Horizontal: 1"=40'-0"
Vertical 1"=4'-0"