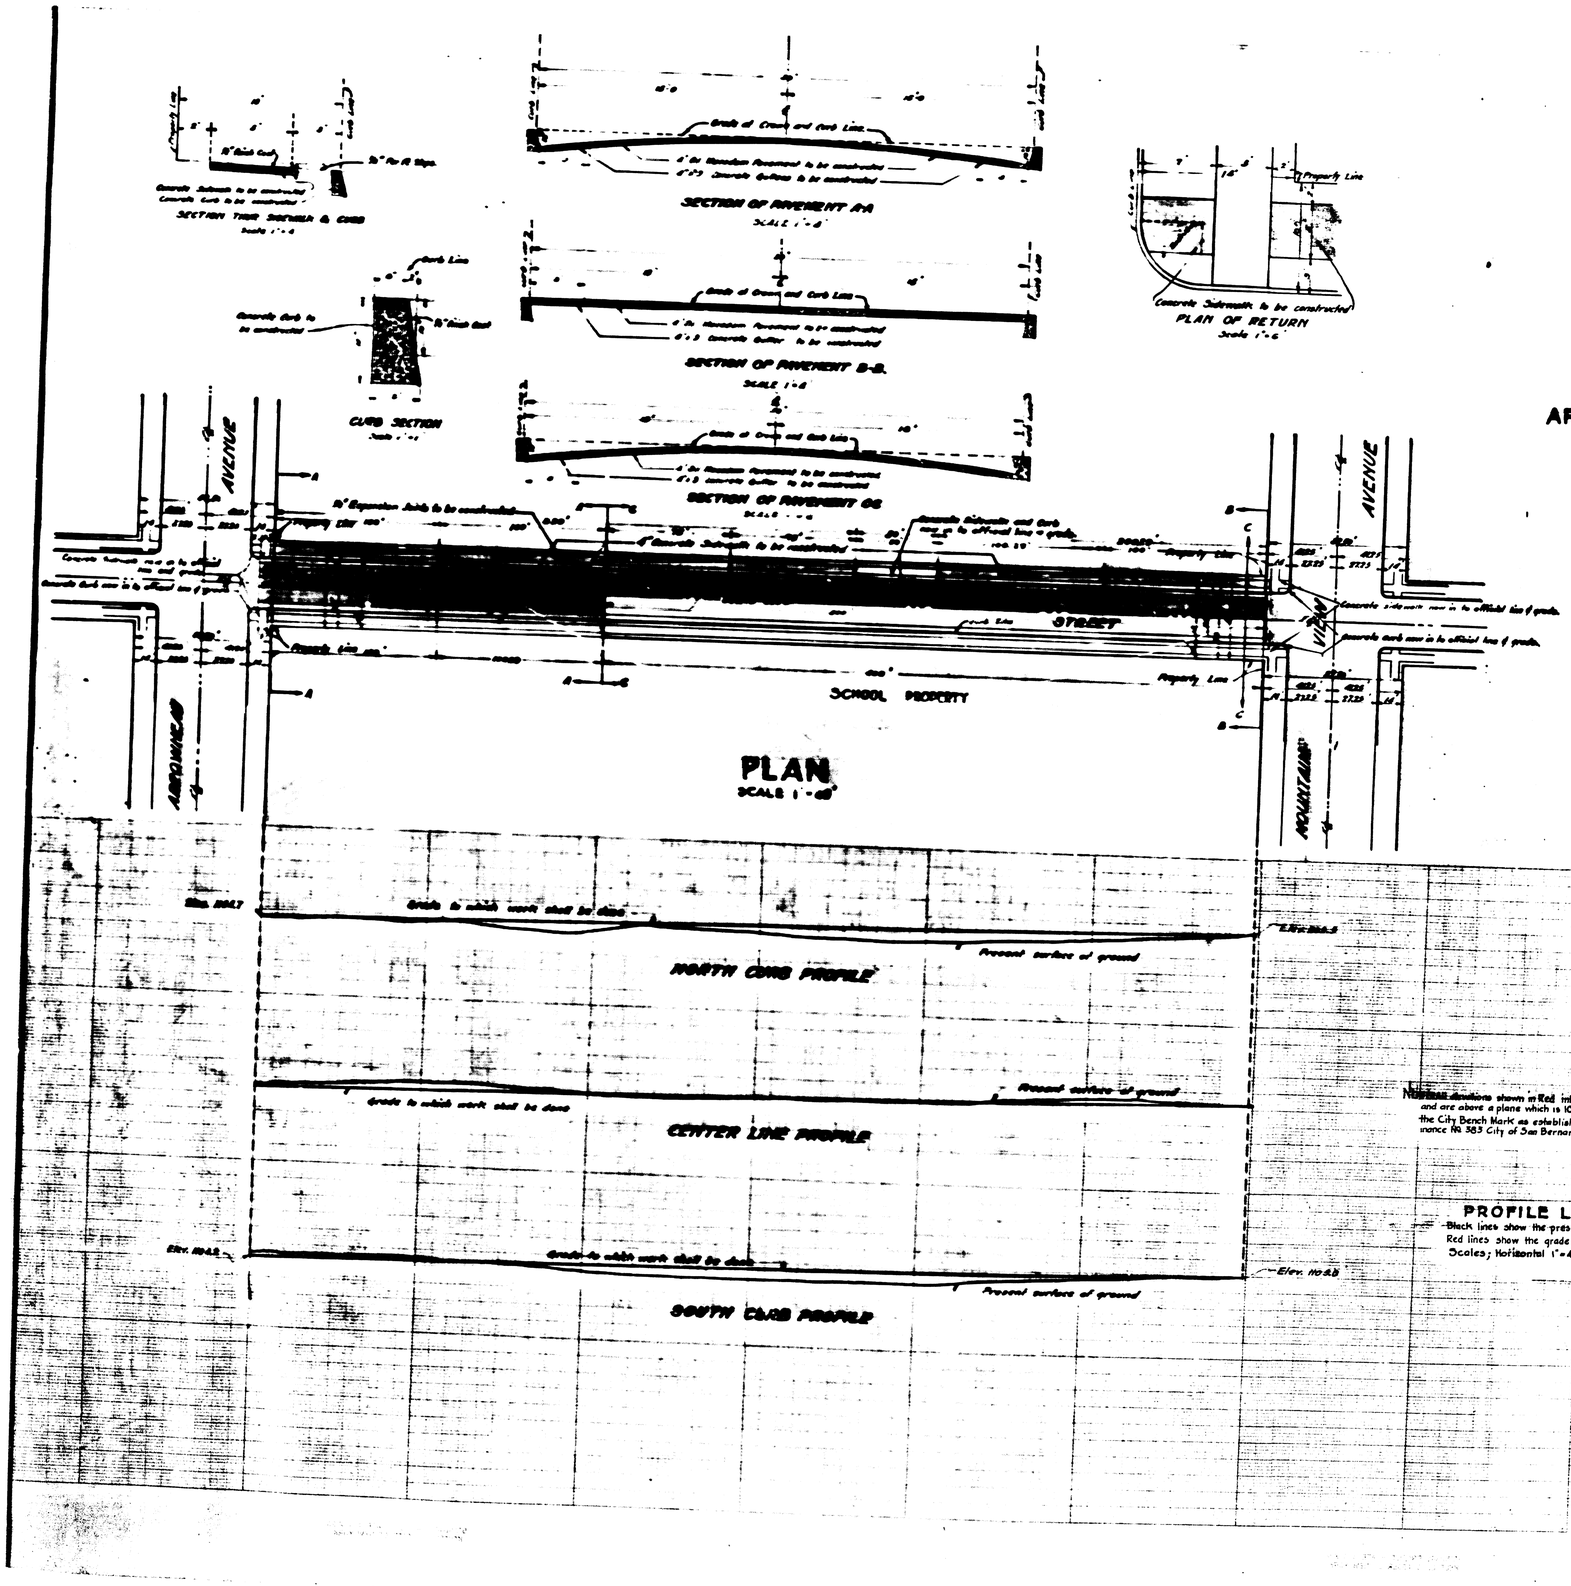

N

PLAN № 902

FOR THE IMPROVEMENT OF

THIRTEENTH STREET

FROM

ARROWHEAD AVE. TO MOUNTAIN VIEW AVE.

IN THE

CITY OF SAN BERNARDINO CALIF.

September 1926

C.E. Johnson
City Engineer.

FILED

LEGEND

" or in. means inch or inches.
' or ft. means foot or feet.
No. n means number.
Elev. means elevation.
C. to C. center to center.
℄ means centerline.
4x3' Concrete Gutters to be constructed shown thus _____ in section thus _____
Concrete Curb to be constructed shown thus _____ in section thus _____
Concrete Sidewalk to be constructed shown thus _____ in section thus _____
4" Oil Macadam Pavement to be constructed shown thus _____ in section thus _____
⅜" Expansion Joints to be constructed shown thus _____

CITY'S TITLE TO STREET

By dedication as a part of the Hart Tract as recorded in Book 5 of Maps at page 54, Records of San Bernardino County.

GRADE ESTABLISHMENTS

July 16, 1919 Ordinance No. 726

Plan adopted Sept. 27, 1926

Numbers shown in Red ink are in feet and are above a plane which is 1045.28' below the City Bench Mark as established by Ordinance No. 383 City of San Bernardino, Calif.

PROFILE LEGEND

Black lines show the present surface of ground.
Red lines show the grade to which work shall be done.
Scales; Horizontal 1"=40', Vertical 1"=4'

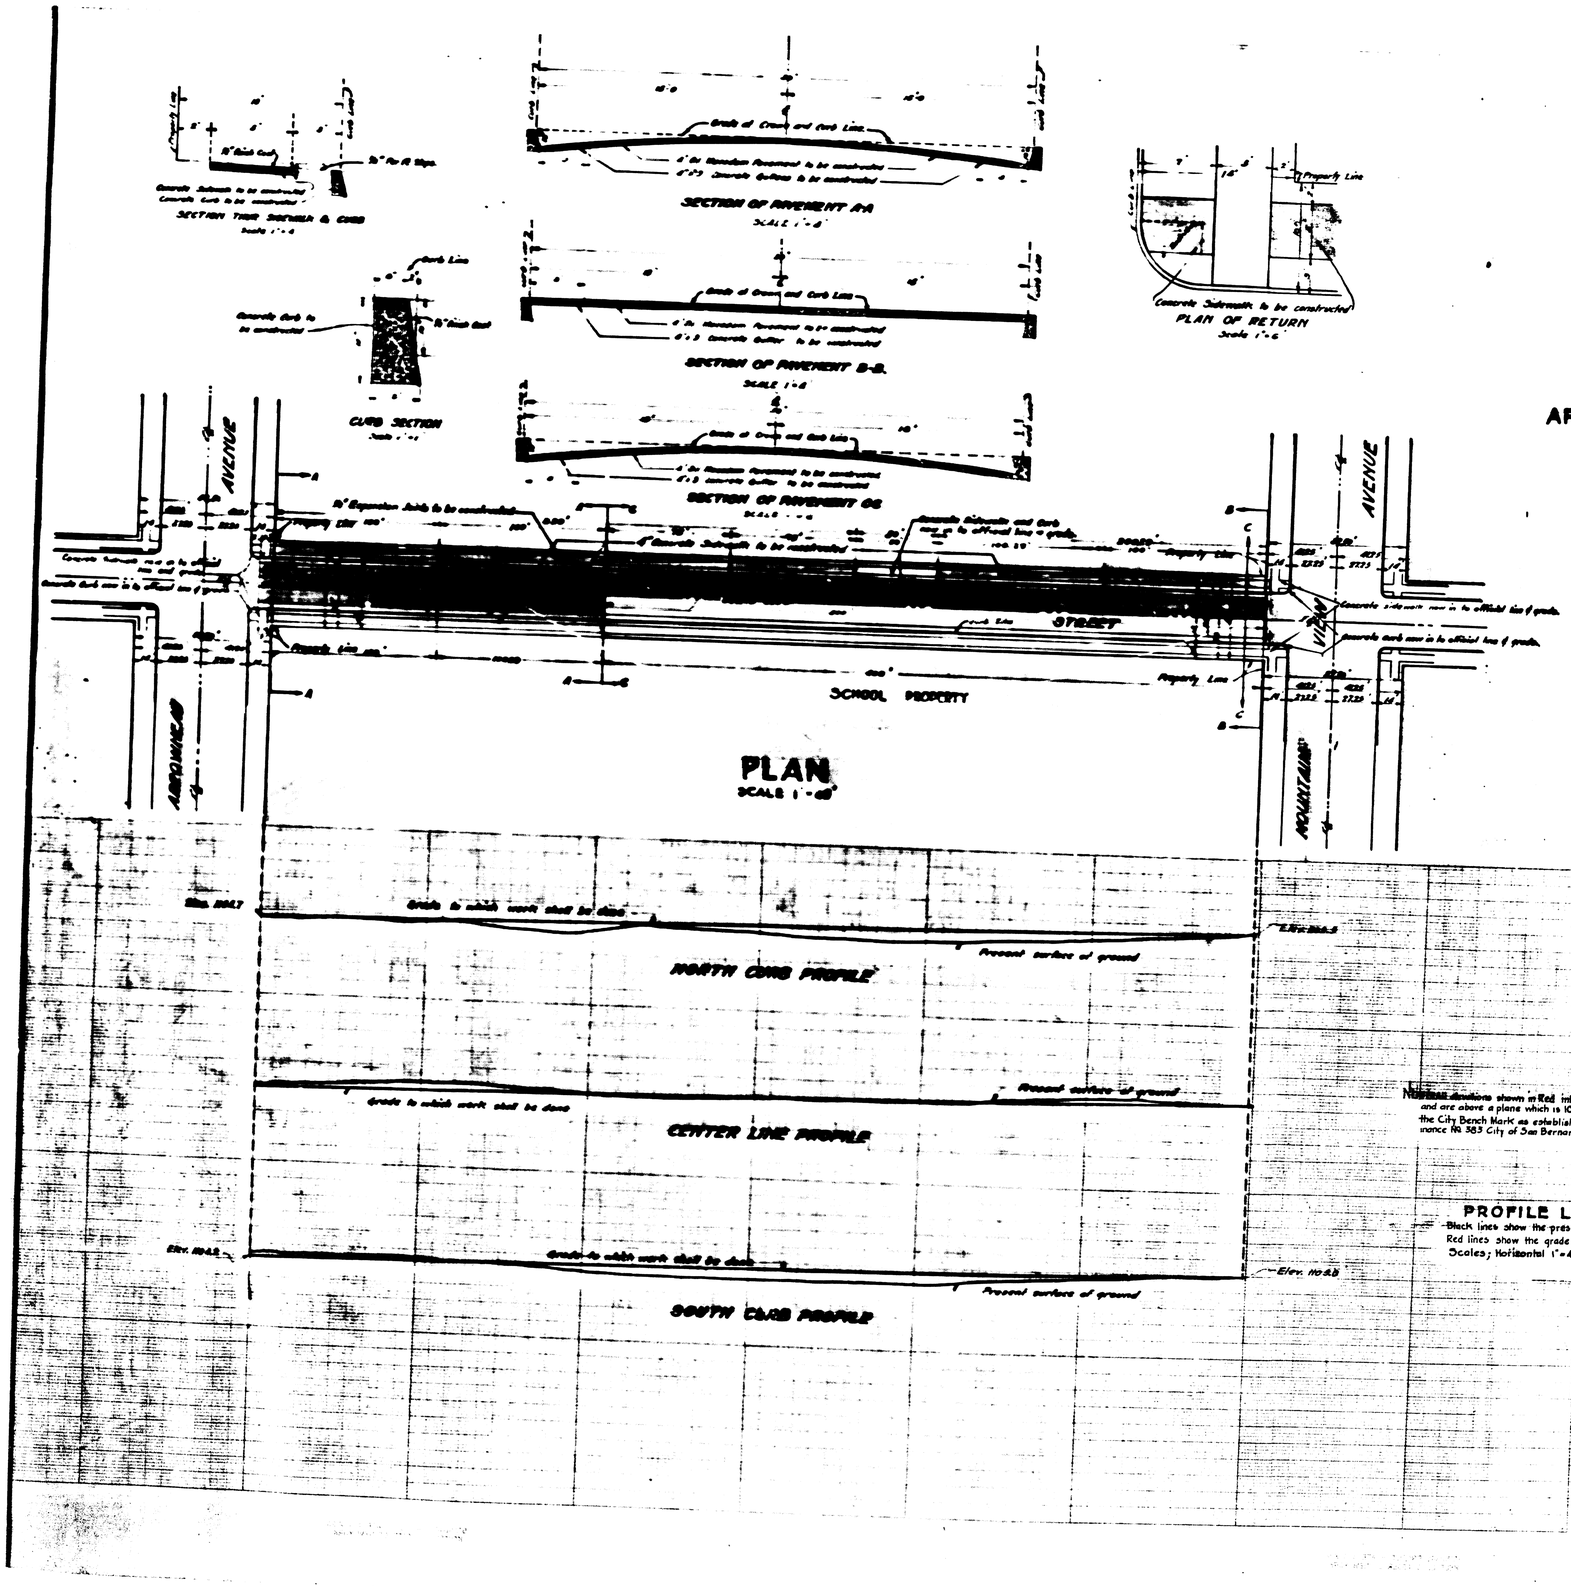

N

PLAN № 902

FOR THE IMPROVEMENT OF

THIRTEENTH STREET

FROM

ARROWHEAD AVE. TO MOUNTAIN VIEW AVE.

IN THE

CITY OF SAN BERNARDINO CALIF.

September 1926

C.E. Johnson
City Engineer.

FILED

LEGEND

" or in. means inch or inches.
' or ft. means foot or feet.
No. n means number.
Elev. means elevation.
C. to C. center to center.
℄ means centerline.
4x3' Concrete Gutters to be constructed shown thus _____ in section thus _____
Concrete Curb to be constructed shown thus _____ in section thus _____
Concrete Sidewalk to be constructed shown thus _____ in section thus _____
4" Oil Macadam Pavement to be constructed shown thus _____ in section thus _____
⅜" Expansion Joints to be constructed shown thus _____

CITY'S TITLE TO STREET

By dedication as a part of the Hart Tract as recorded in Book 5 of Maps at page 54, Records of San Bernardino County.

GRADE ESTABLISHMENTS

July 16, 1919 Ordinance No. 726

Plan adopted Sept. 27, 1926

Numbers shown in Red ink are in feet and are above a plane which is 1045.28' below the City Bench Mark as established by Ordinance No. 383 City of San Bernardino, Calif.

PROFILE LEGEND

Black lines show the present surface of ground.
Red lines show the grade to which work shall be done.
Scales; Horizontal 1"=40', Vertical 1"=4'