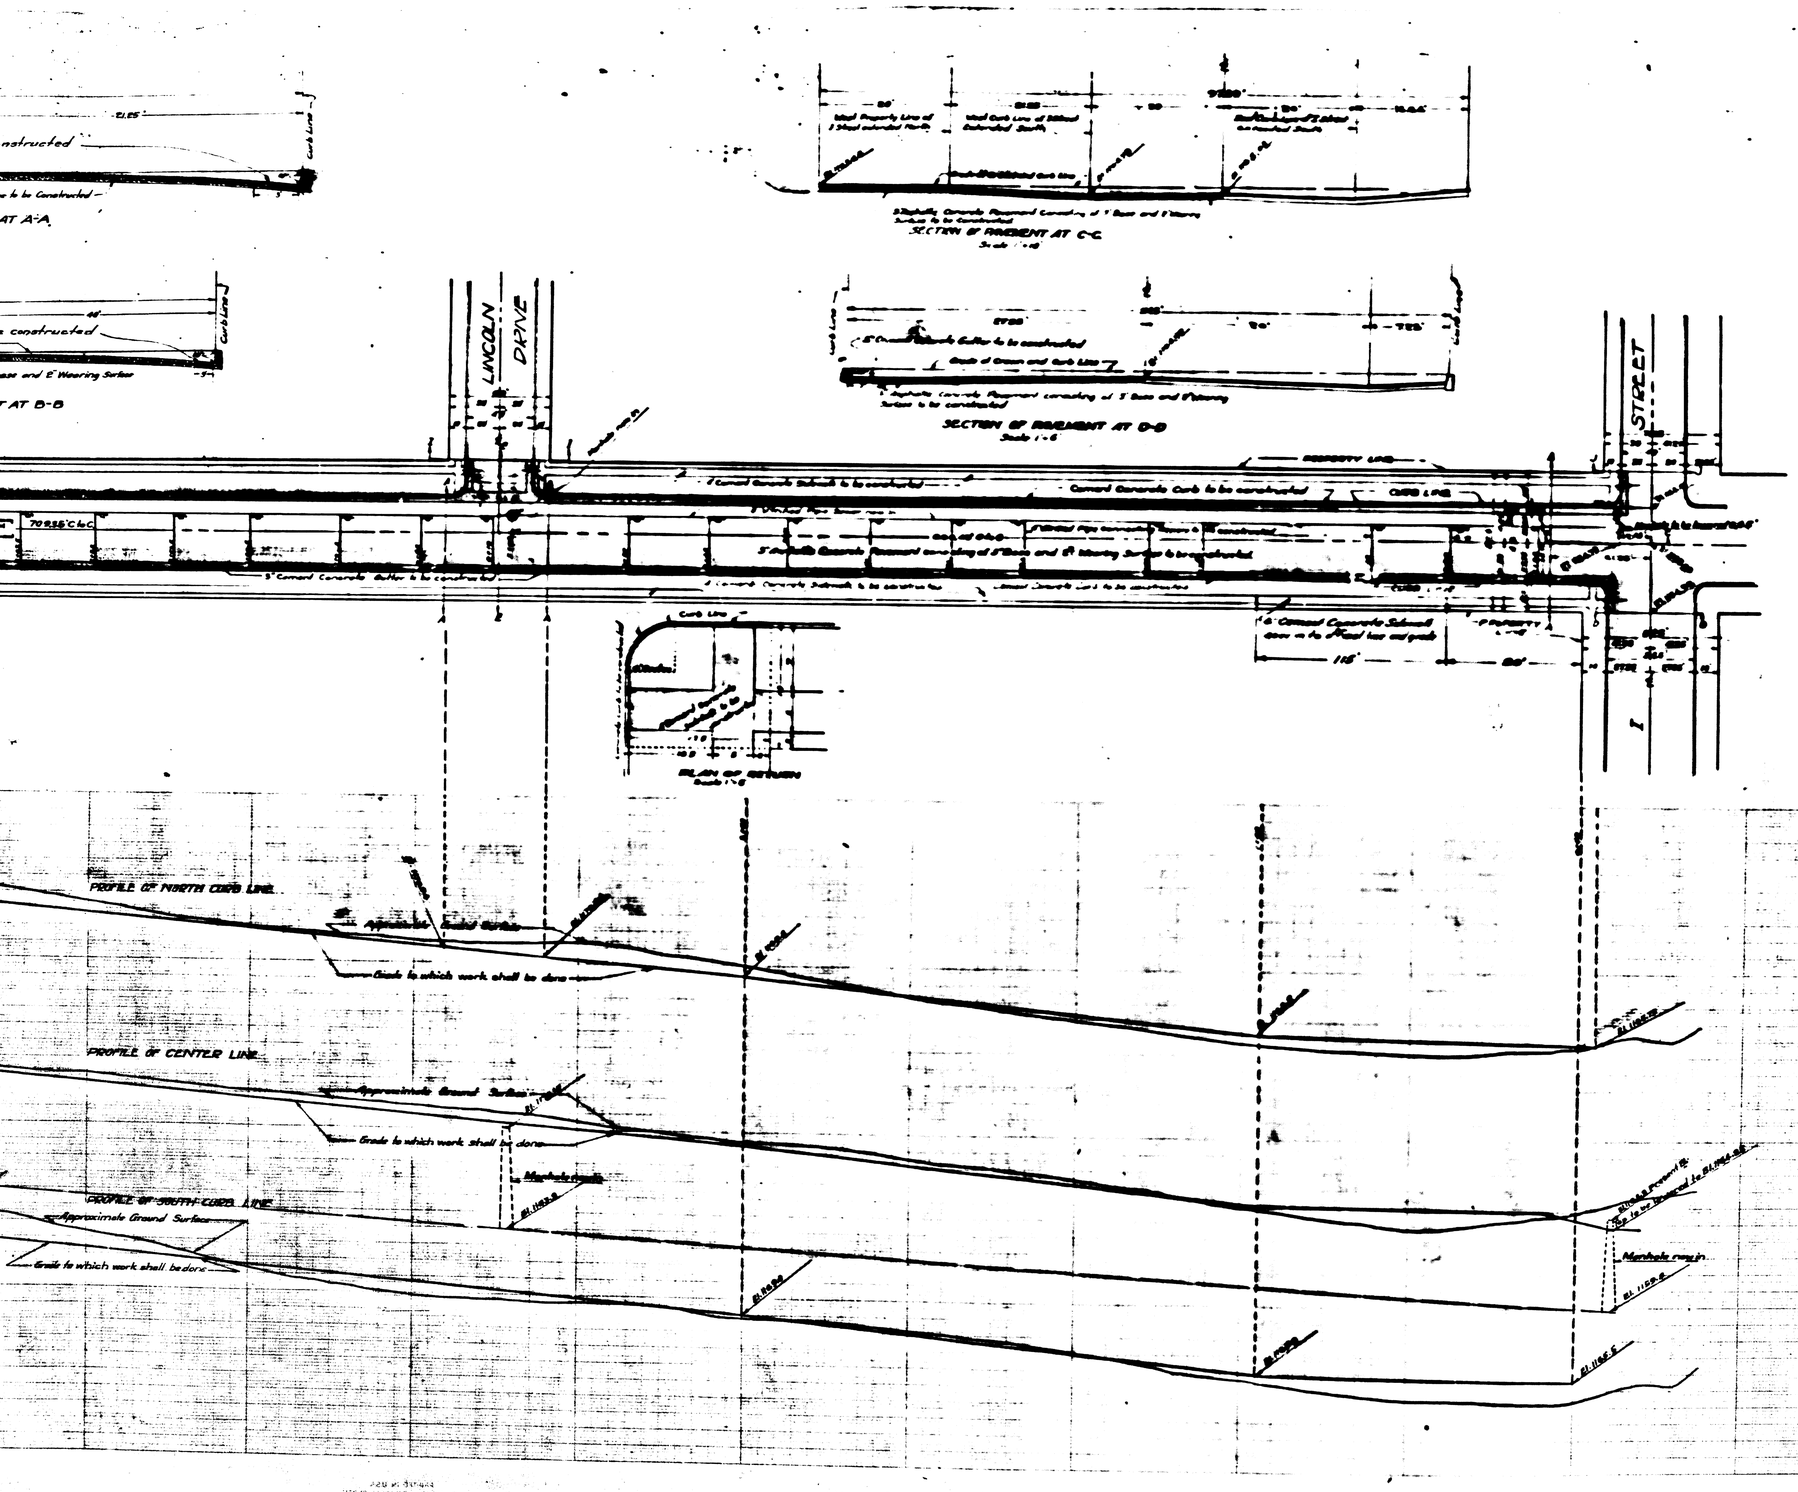

PLAN No 922

FOR THE IMPROVEMENT OF

HIGHLAND AVENUE

FROM

THE CENTER LINE OF I STREET

TO

THE EAST LINE OF MT. VERNON AVENUE

IN THE

CITY OF SAN BERNARDINO CALIFORNIA

JANUARY 1927

C.E. JOHNSON
CITY ENGINEER

N

FILED

LEGEND

"or In means Inch or Inches
'or Ft means Foot or Feet
No. means Number
El. means Elevation
C to C means Center Line to Center Line
5" Asphaltic Concrete Pavement to be constructed shown thus on Plan
5" Cement Concrete Gutter to be constructed shown thus on Plan ..... in Section thus
4" Cement Concrete Sidewalk to be constructed shown thus on Plan ..... in Section thus
Cement Concrete Curb to be constructed shown thus on Plan ..... in Section thus
4" Vitrified Pipe Connecting Sewer to be constructed shown thus on Plan
8" Vitrified Pipe Sewer now in shown thus on Plan

TITLE TO STREET

Title to Highland Ave is by Dedication by the Rancho San Bernardino as Recorded in Book 7 Page 2 of Maps, Records of San Bernardino County, California and by deed from Cajon Development Co. dated March 1, 1927.

GRADE ORDINANCE

Grade of Highland Avenue established by Ordinance No. 1056 dated Nov. 15-1926
" " " " " " " No. 1182 " Mar. 23, 1925

SEWER DETAIL

Linear feet 4" Vitrified Pipe Connecting Sewers to be constructed 1888.75

PLAN ADOPTED - January 24, 1927.

Note: All elevations shown in Red are in feet and are above a datum which is 1045.09 ft below the City Bench Mark as established by Ordinance No 383 of the City of San Bernardino, California.

Note: 5" Expansion Joints to be placed in Sidewalk, Curb and Gutter at intervals of 75 feet.