PLAN No 923
FOR THE IMPROVEMENT OF HIGHLAND AVENUE BETWEEN THE WEST LINE OF G STREET AND THE CENTER LINE OF I STREET IN THE CITY OF SAN BERNARDINO CALIFORNIA

January 1927.

C. E. Johnson
City Engineer

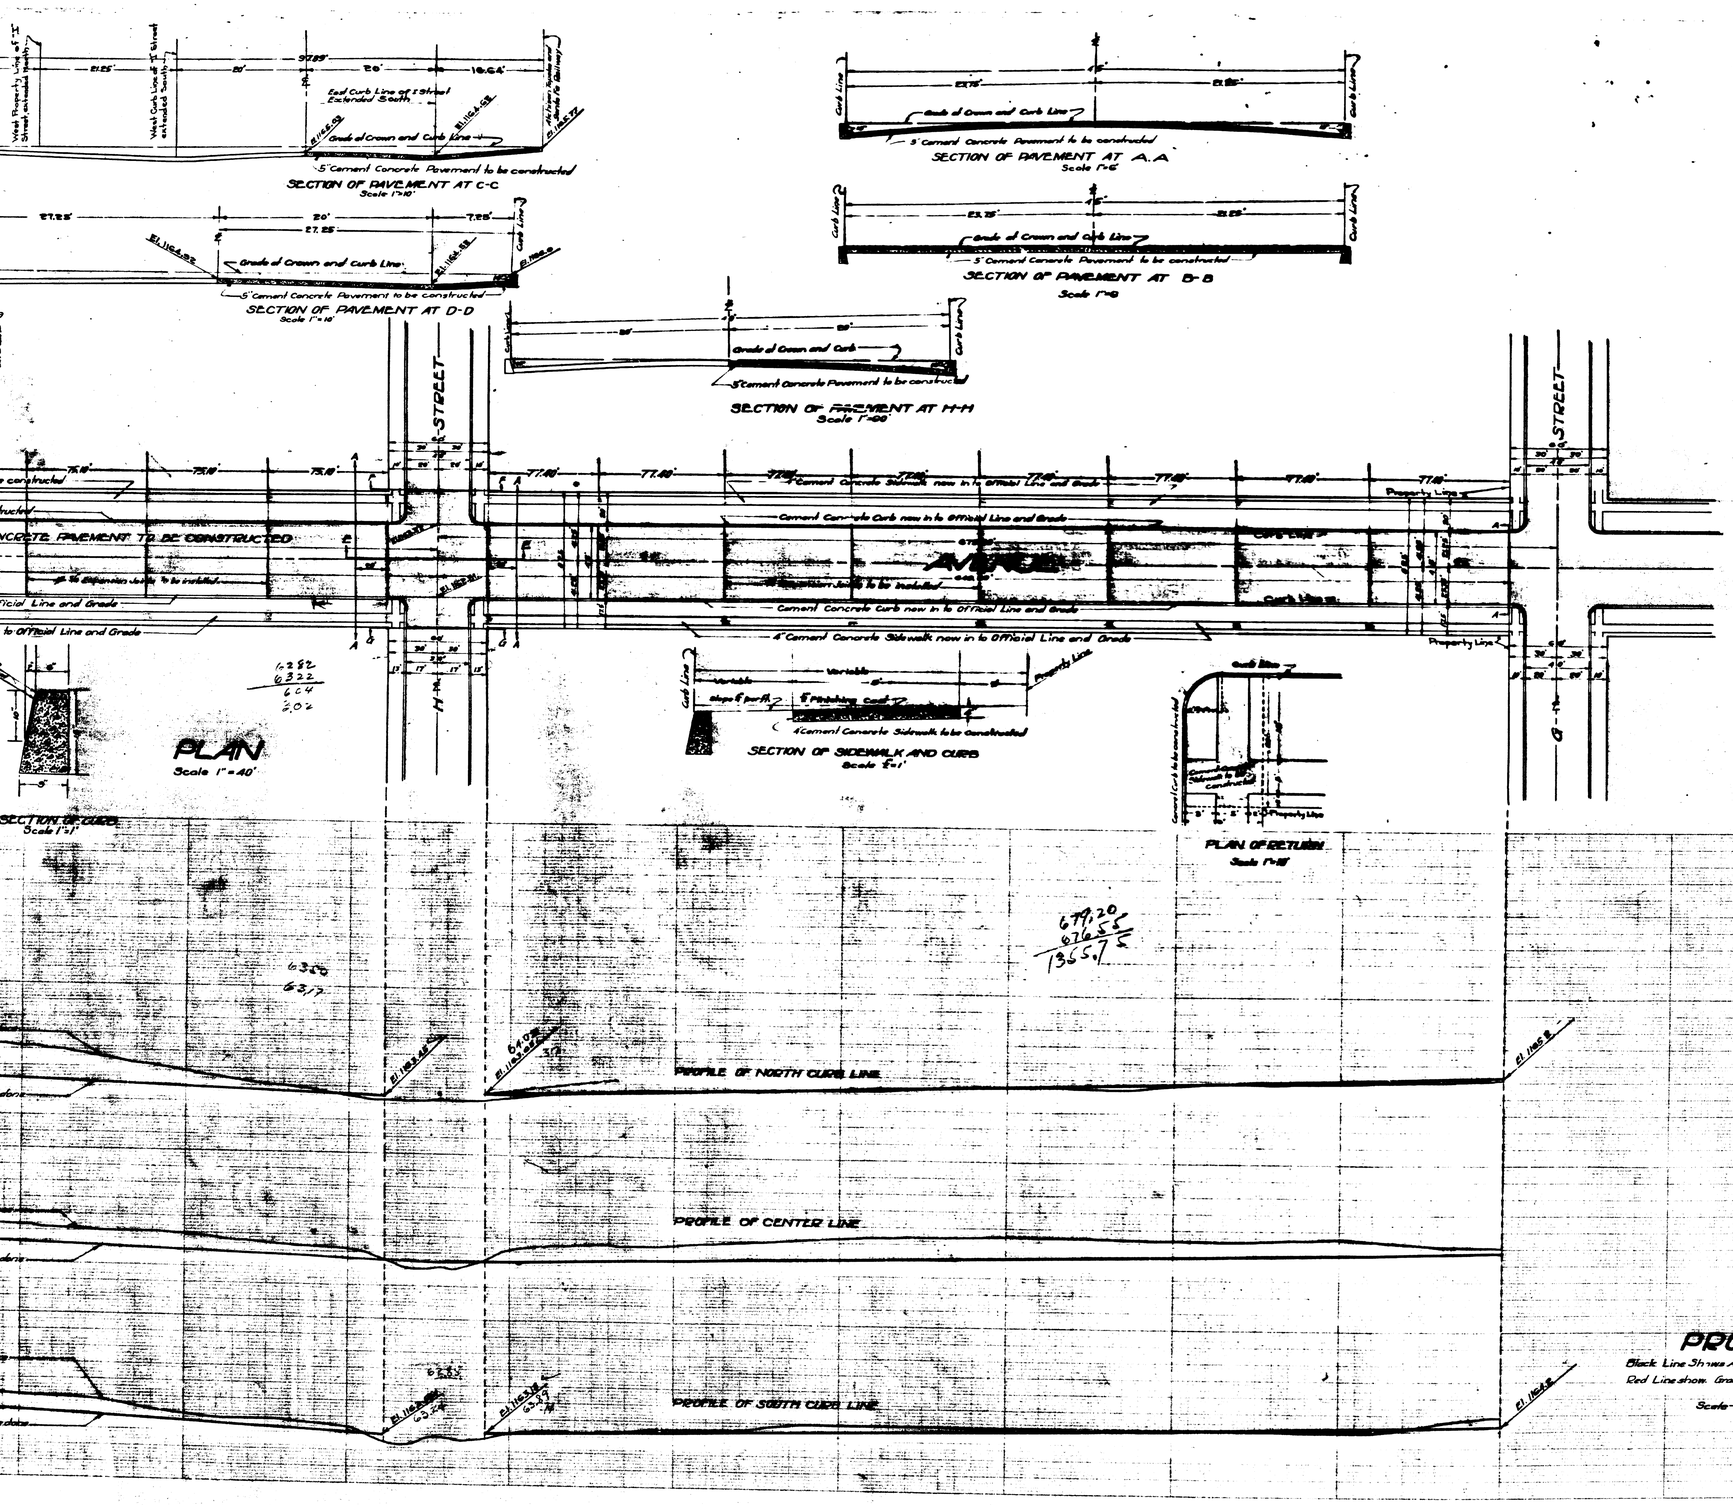

PROFILE

Black Line Shows Approximate Ground Surface.
Red Line show Grade to which work shall be done.

Scale— Horizontal 1"=40'
Vertical 1"=4'

LEGEND

" or in. means inch or inches
' or ft. means foot or feet.
El. means elevation.
No. means Number.
C to C means Center Line to Center Line.
5" Cement Concrete Pavement to be constructed shown on Plan thus
4" Cement Concrete Sidewalk to be constructed shown on Plan thus in Section thus
Cement Concrete Curb to be constructed shown thus on Plan.
Cement Concrete Sidewalk now in to Official Line and Grade shown thus on Plan in Section thus
Cement Concrete Curb now in to Official Line and Grade shown thus on Plan

TITLE TO STREET

Title to Highland Avenue is by Dedication by the Rancho San Bernardino as per Map Recorded in Book 7 of Maps Page 2 Records of San Bernardino County, California.

GRADE ORDINANCE

Grade of Highland Avenue established thru Nov. 15-1926 Ordinance No. 1356

Note: All elevations shown in Red are in feet and are above a plane which is 1045.28 ft below the City Bench Mark as established by Ordinance No 383 City of San Bernardino, Calif.

PLAN ADOPTED - January 24, 1927.

FILED

PLAN No 923
FOR THE IMPROVEMENT OF HIGHLAND AVENUE BETWEEN THE WEST LINE OF G STREET AND THE CENTER LINE OF I STREET IN THE CITY OF SAN BERNARDINO CALIFORNIA

January 1927.

C. E. Johnson
City Engineer

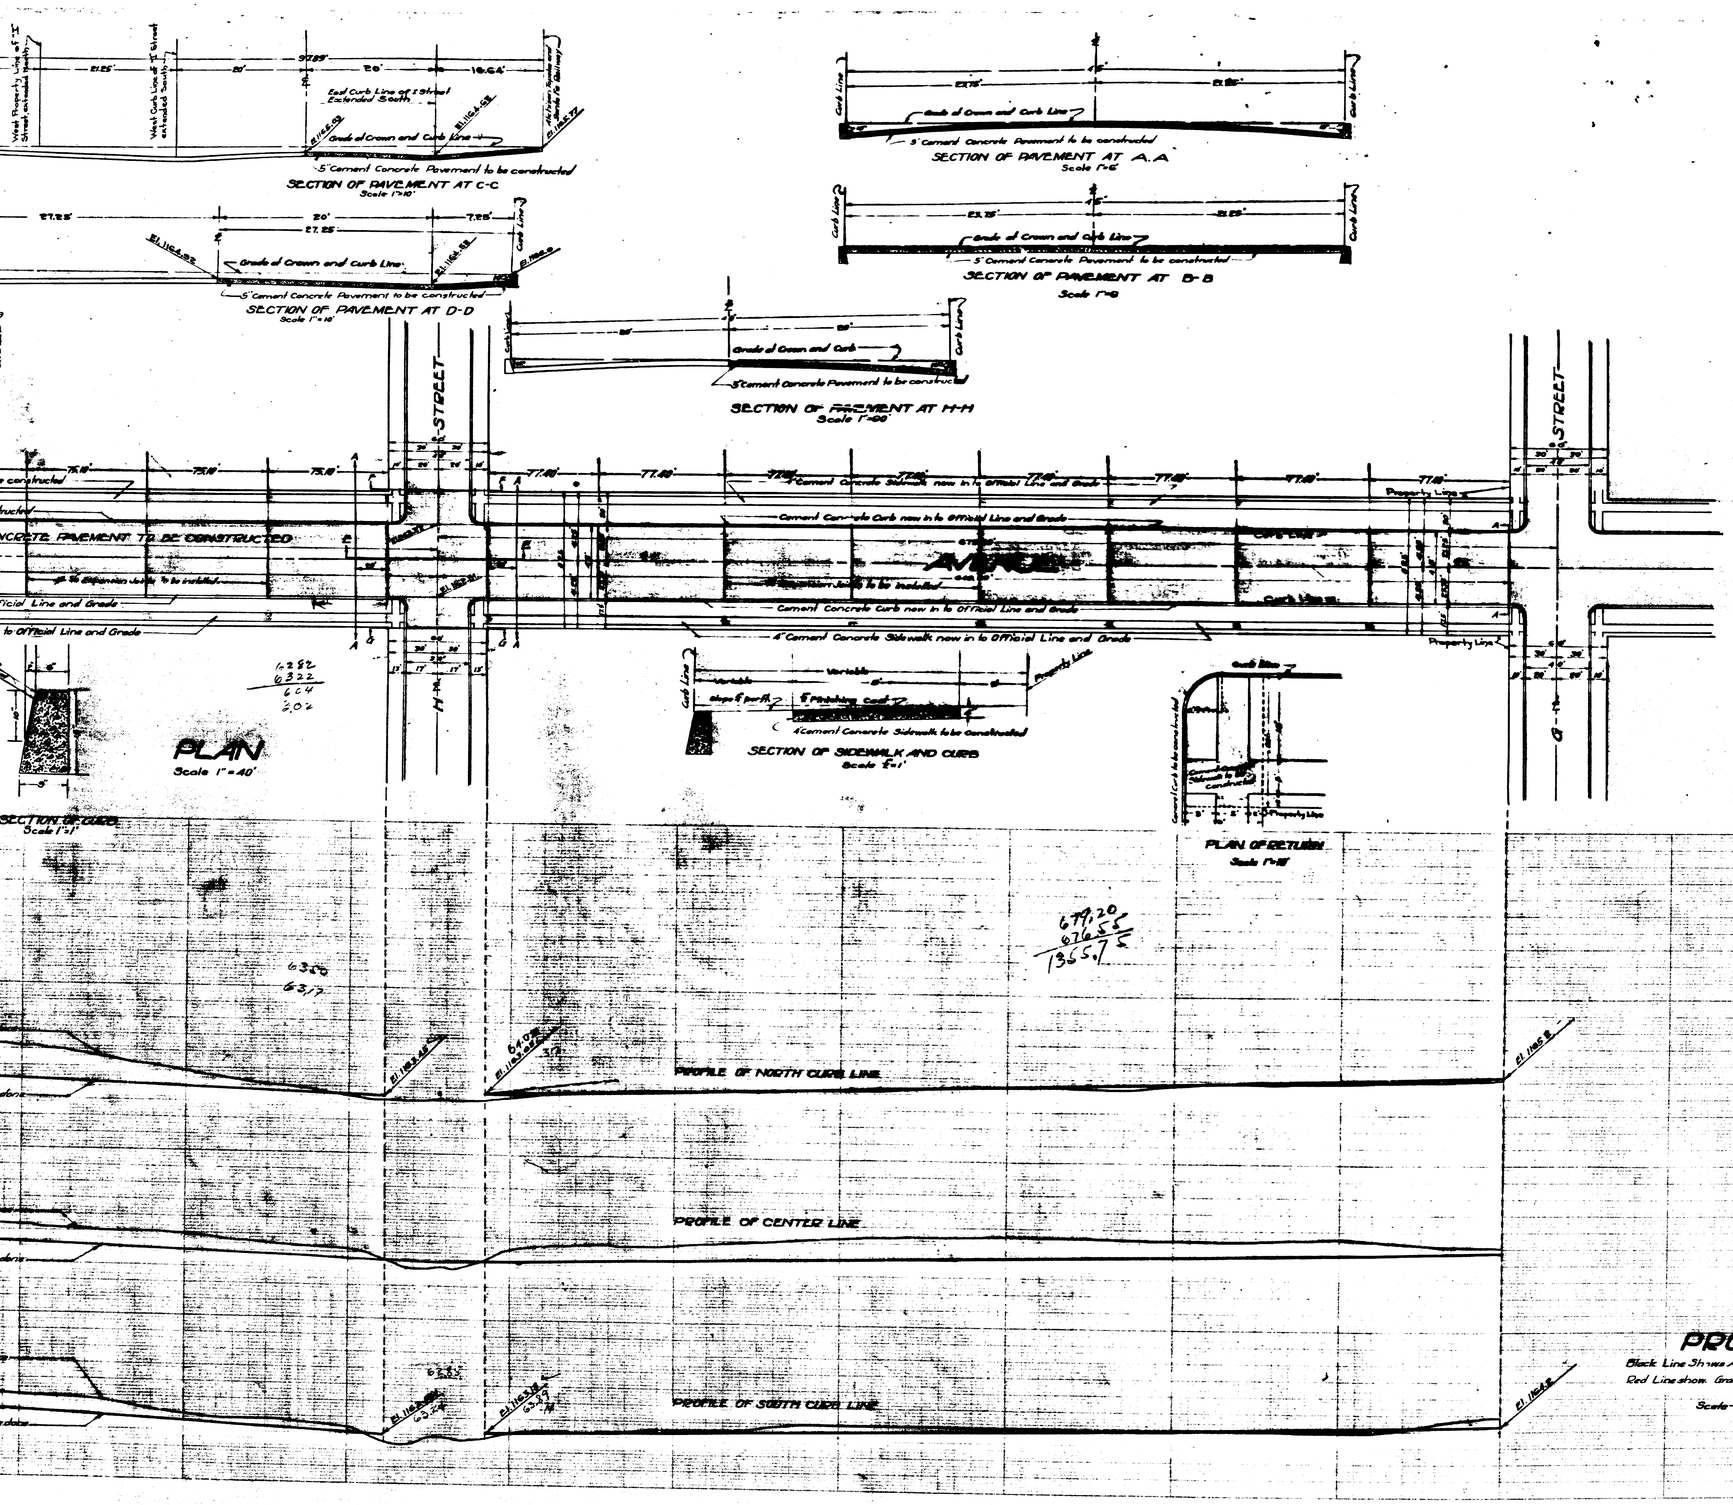

PROFILE

Black Line Shows Approximate Ground Surface.
Red Line show Grade to which work shall be done.

Scale— Horizontal 1"=40'
Vertical 1"=4'

LEGEND

" or in. means inch or inches
' or ft. means foot or feet.
El. means elevation.
No. means Number.
C to C means Center Line to Center Line.
5" Cement Concrete Pavement to be constructed shown on Plan thus
4" Cement Concrete Sidewalk to be constructed shown on Plan thus in Section thus
Cement Concrete Curb to be constructed shown thus on Plan.
Cement Concrete Sidewalk now in to Official Line and Grade shown thus on Plan in Section thus
Cement Concrete Curb now in to Official Line and Grade shown thus on Plan

TITLE TO STREET

Title to Highland Avenue is by Dedication by the Rancho San Bernardino as per Map Recorded in Book 7 of Maps Page 2 Records of San Bernardino County, California.

GRADE ORDINANCE

Grade of Highland Avenue established thru Nov. 15-1926 Ordinance No. 1356

Note: All elevations shown in Red are in feet and are above a plane which is 1045.28 ft below the City Bench Mark as established by Ordinance No 383 City of San Bernardino, Calif.

PLAN ADOPTED - January 24, 1927.

FILED