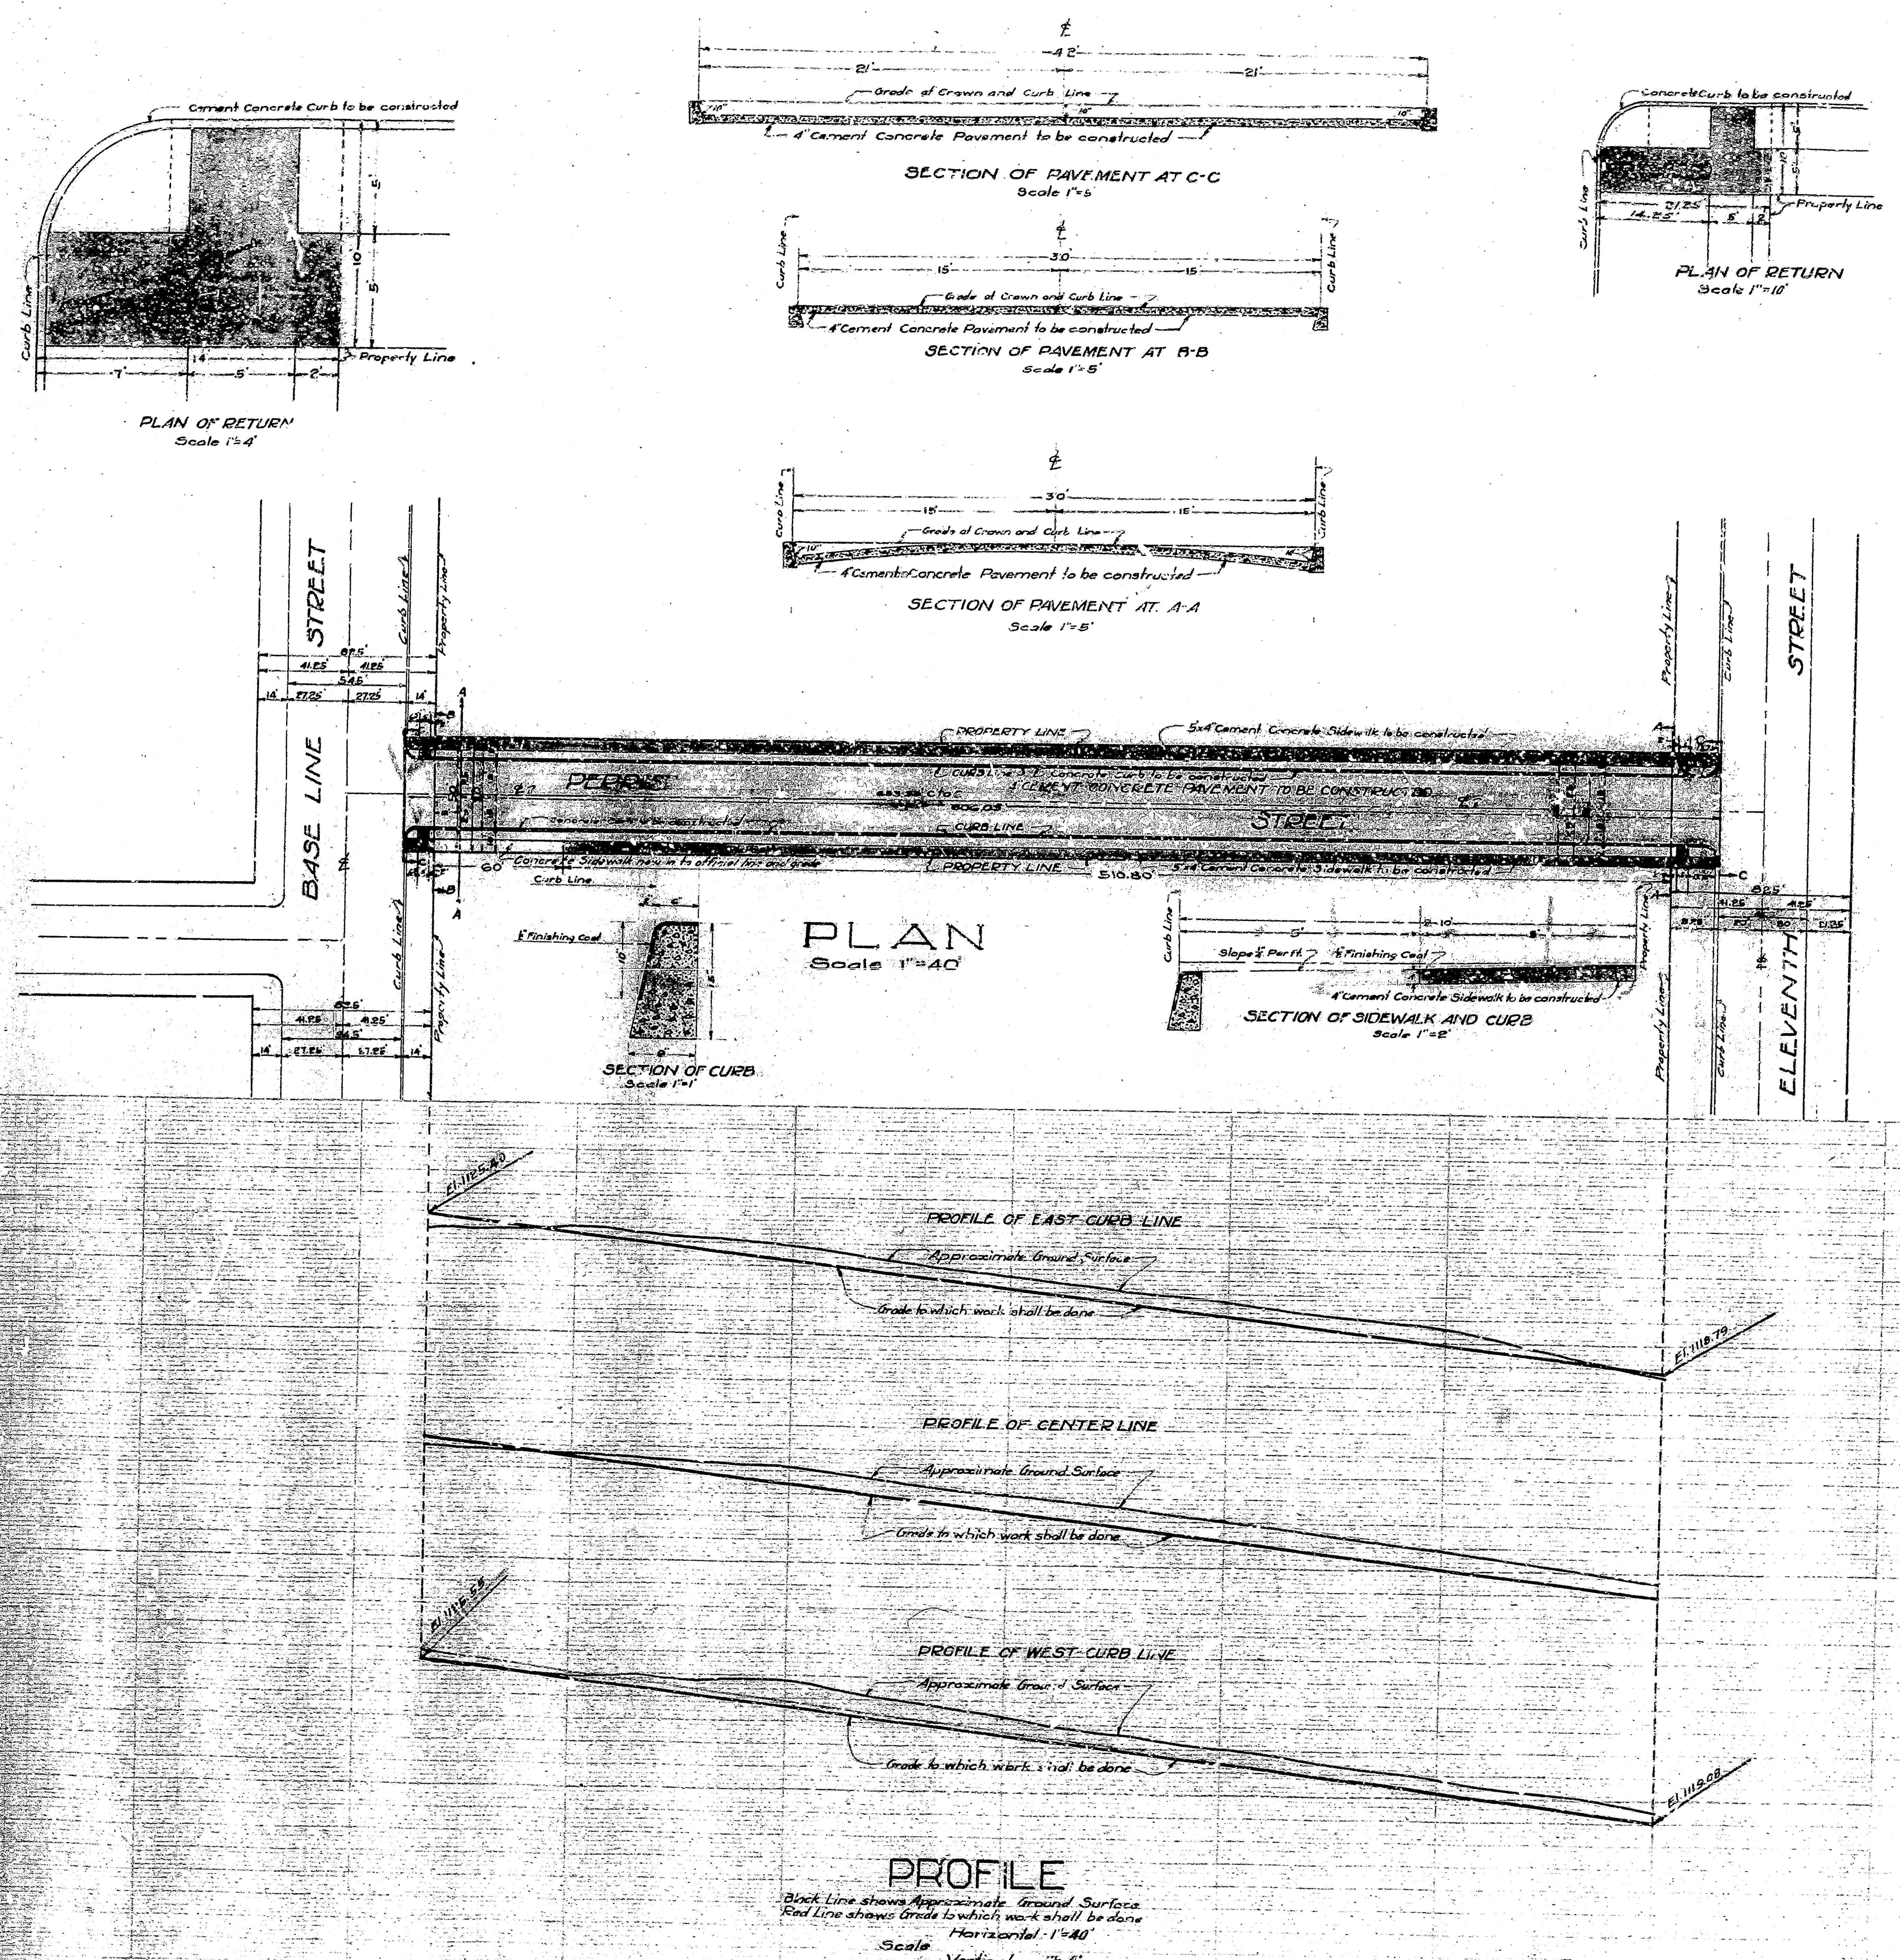

PART NO. 2

PLAN No. 924
FOR THE IMPROVEMENT OF
PERRIS STREET
BETWEEN
THE NORTH CURB LINE OF ELEVENTH STREET
AND
THE SOUTH CURB LINE OF BASE LINE STREET

IN THE

CITY OF SAN BERNARDINO CALIFORNIA

January 1927

C. E. Johnson
City Engineer

N

FILED

LEGEND

" or in. means inch or inches
' or ft. means foot or feet
No. means Number
El. means Elevation
C to C means Center Line to Center Line
4" Cement Concrete Pavement to be constructed shown thus on Plan
4" Cement Concrete Sidewalk to be constructed shown thus on Plan
Cement Concrete Curb to be constructed shown thus on Plan
Cement Concrete Sidewalk now in to Official Line and Grade shown thus on Plan
4" Cement Concrete Pavement to be constructed shown thus in Section
4" Cement Concrete Sidewalk to be constructed shown thus in Section
Cement Concrete Curb to to be constructed shown thus in Section

TITLE TO STREET

Title to PERRIS STREET is by Dedication of the Miller Heights Subdivision as Recorded in Book 30 of Maps Page 12. Records of San Bernardino County, California.

GRADE ORDINANCE

Grade of PERRIS STREET established Feb. 7, 1927 - Ordinance No. 1378.
Sidewalk width established Feb. 14, 1927 - Ordinance No. 1380

PLAN ADOPTED Feb. 14, 1927

Note: All elevations shown in Red ink are in feet and are above a plane which is 1045.66 below the City Bench Mark as established by Ordinance No. 383 of the City of San Bernardino, California.