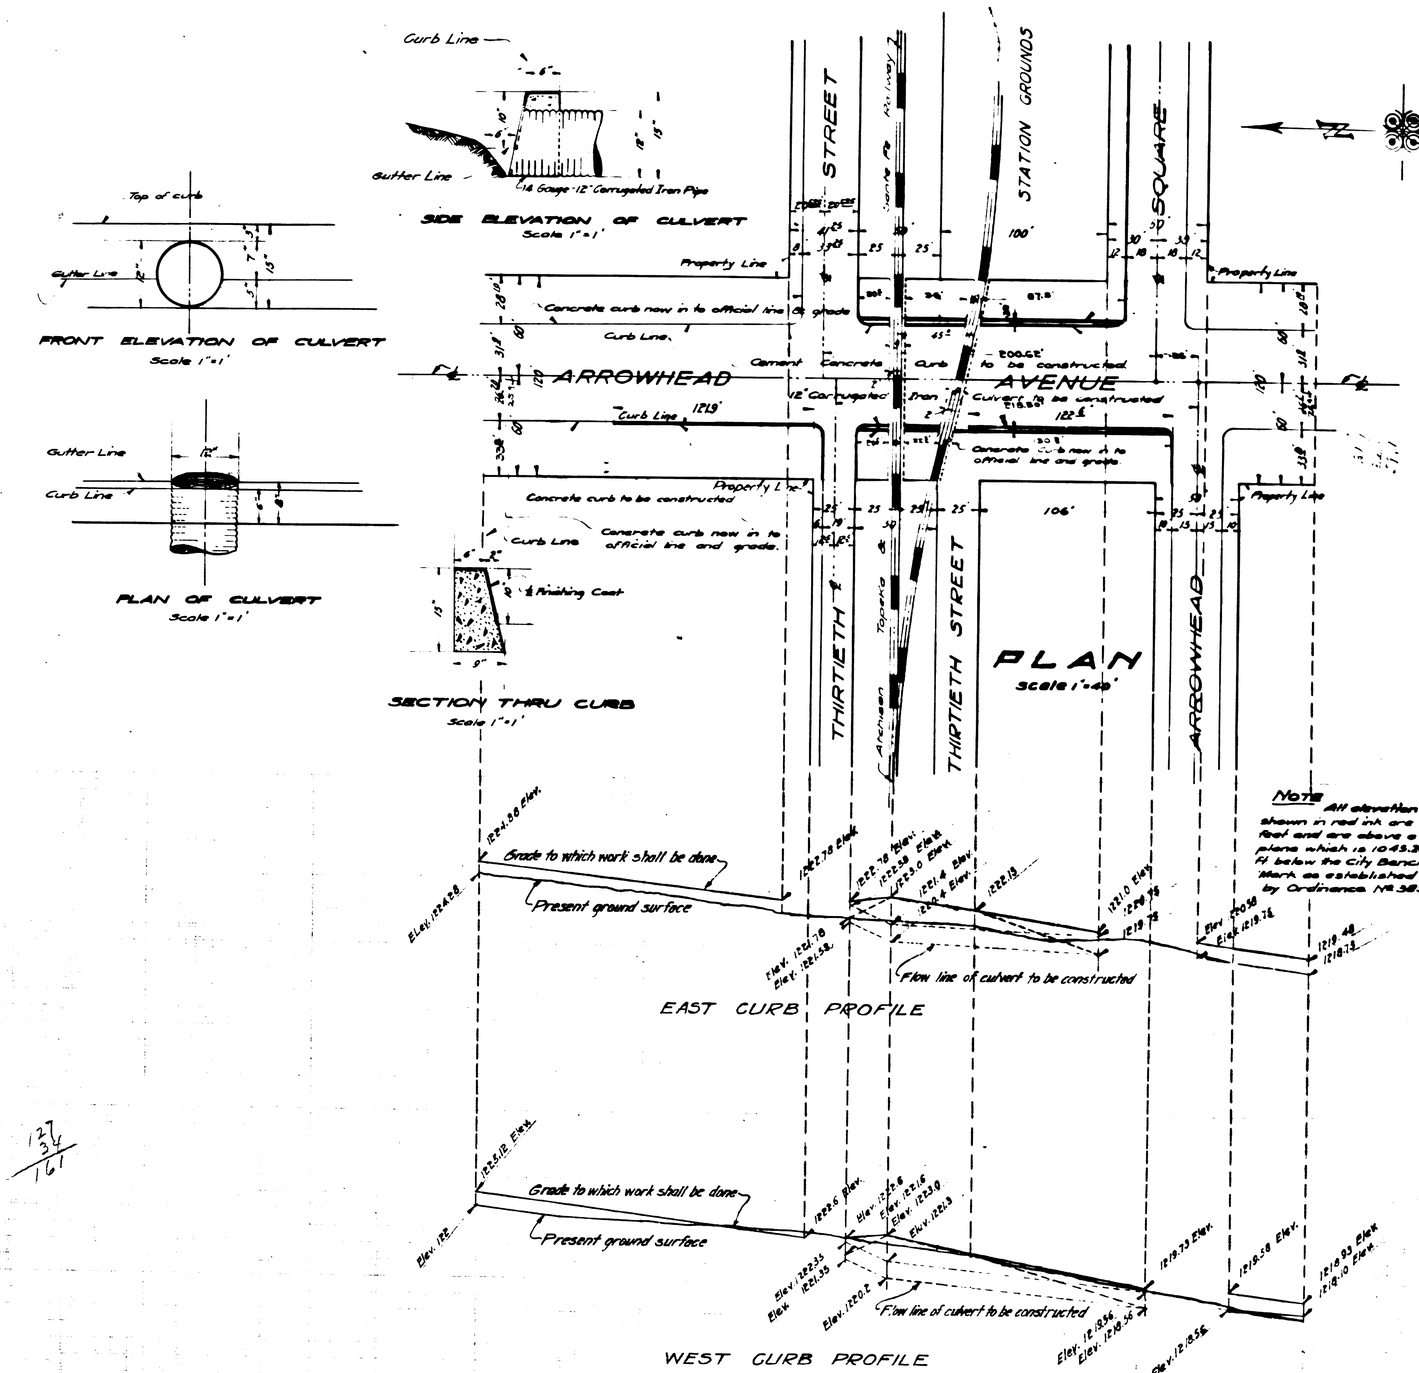

PLAN Nº 934

FOR THE IMPROVEMENT OF

ARROWHEAD AVENUE

BETWEEN

ARROWHEAD SQUARE AND A POINT 121.9 FT. NORTH OF THE NORTH LINE OF THIRTIETH STREET, EXTENDED EAST.

JULY 18, 1927

W. P. BURRITT
City Engineer

FILED

LEGEND

" or in. means inch or inches.
' or ft. means feet or foot.
Nº means number.
℄ means center line.
Elev. means elevation.
Concrete curb to be constructed shown thus ———, in section thus ■
12" Corrugated iron culvert to be installed shown thus ═══

Note All elevations shown in red ink are in feet and are above a plane which is 1045.38 ft below the City Bench Mark as established by Ordinance Nº 383.

TITLE

Arrowhead Avenue dedicated by the Arrowhead Tract recorded in book 11, page 37 of Maps, records of San Bernardino County.

GRADE

Grade of Arrowhead Avenue established April 15, 1927 Ordinance Nº 1038.

Plan adopted - August 1, 1927.

PROFILE LEGEND

Present surface of ground shown by solid black line.
Grade to which gutter shall be done, shown by dotted black line.
Red line shows grade to which work shall be done.

127
34
161