PLAN NO. 941
FOR THE IMPROVEMENT OF
FIFTH STREET

BETWEEN THE WEST LINE OF WATERMAN AVENUE AND THE EAST LINE OF MYRTLE AVENUE

IN THE CITY OF SAN BERNARDINO CALIFORNIA

May-1927

W. P. Burritt,
City Engineer.

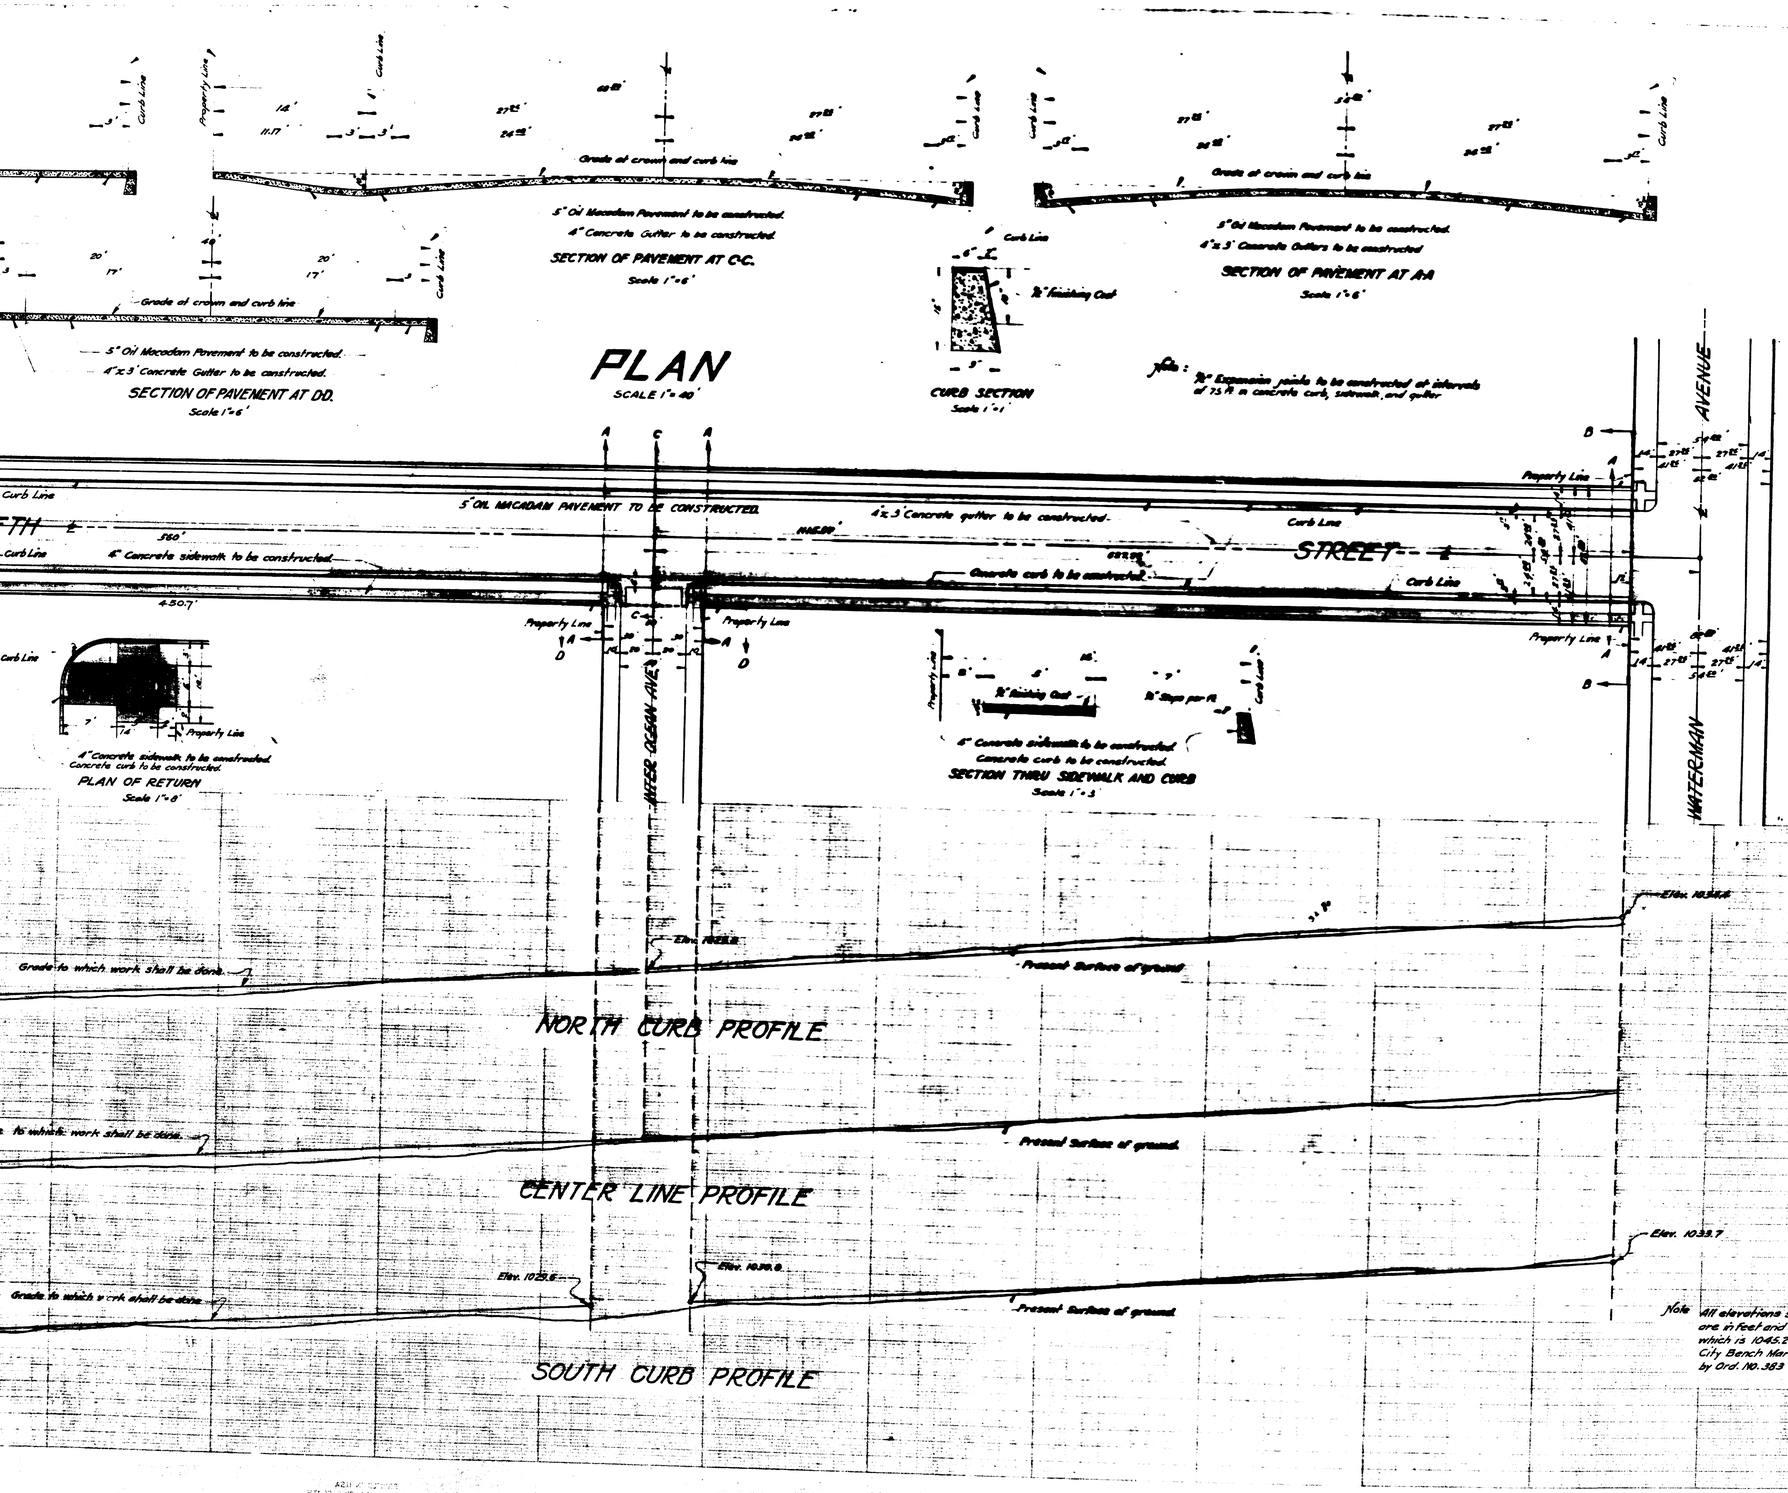

LEGEND

" or in. means inch or inches.
' or ft. means foot or ft.
℄ means center line.
No. means number.
Elev. means elevation.
Ave. means Avenue.
Concrete curb to be constructed shown thus ____ in section thus
Concrete sidewalk to be constructed shown thus ____ in section thus
4"x3 ft. concrete gutter to be constructed shown thus ____ in section thus
5" Oil Macadam pavement to be constructed shown thus ____ in section thus

TITLE TO STREET

Title of Fifth Street to City of San Bernardino is by dedication of the Rancho San Bernardino as recorded in book 7 of Maps, page 2, records of San Bernardino County Calif.

GRADE ORDINANCE

Grade of Fifth Street established January 7, 1924, Ord. No. 1088

Plan adopted May 31. — 1927.

PROFILE LEGEND

Black line shows present surface of ground.
Red line shows grade to which work shall be done.

Scales { Horizontal-1"=40'
Vertical-1"=4'

Note: All elevations shown red ink are in feet and are above plane which is 1045.28 ft. below the City Bench Mark as established by Ord. No. 383 City of San Bernardino.

PLAN NO. 941
FOR THE IMPROVEMENT OF
FIFTH STREET

BETWEEN THE WEST LINE OF WATERMAN AVENUE AND THE EAST LINE OF MYRTLE AVENUE

IN THE CITY OF SAN BERNARDINO CALIFORNIA

May-1927

W. P. Burritt,
City Engineer.

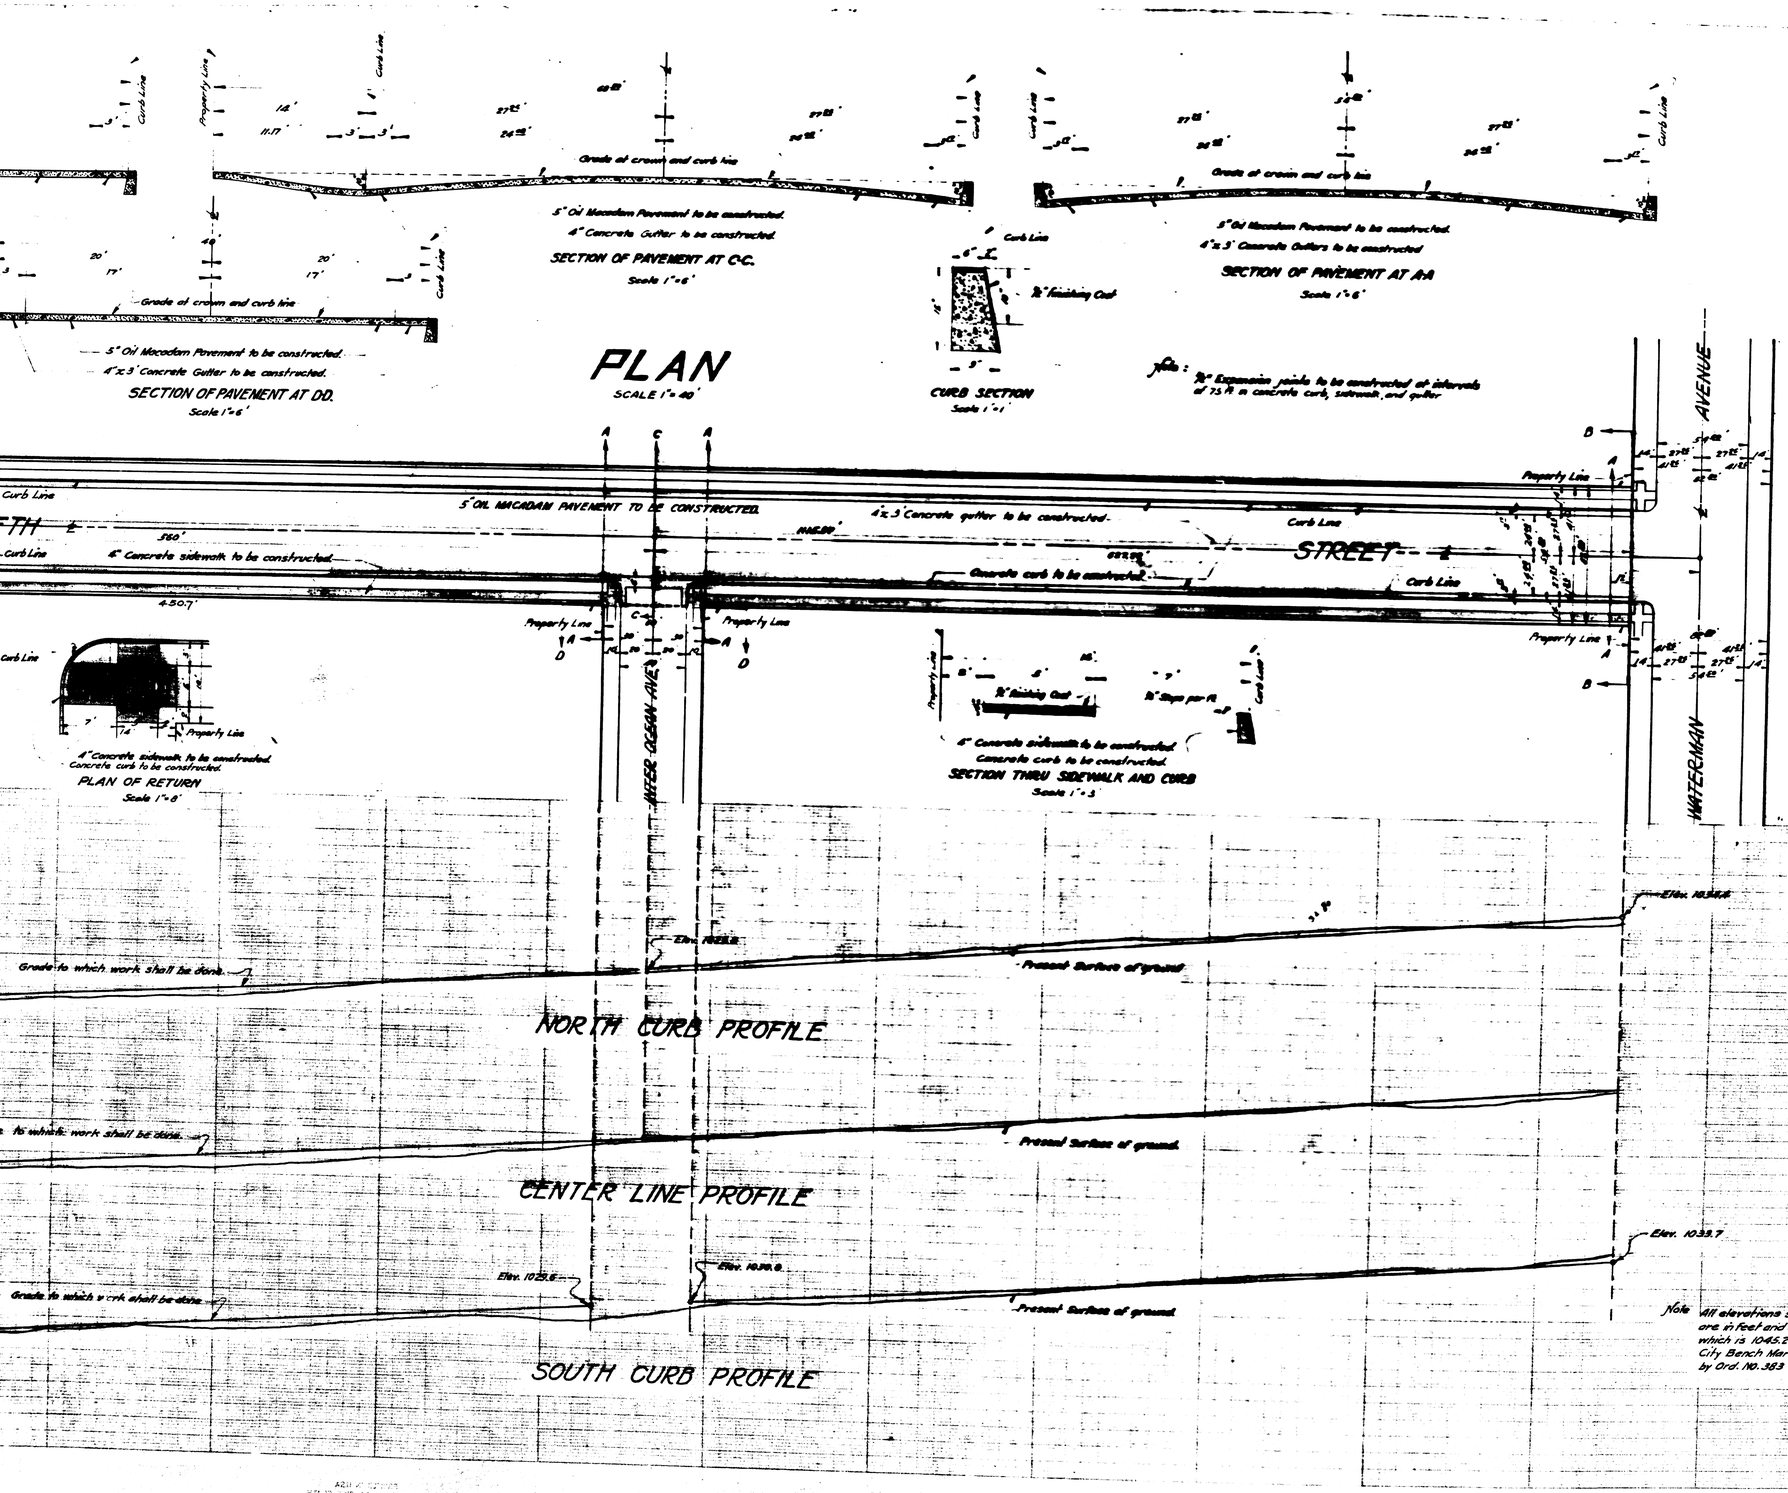

LEGEND

" or in. means inch or inches.
' or ft. means foot or ft.
℄ means center line.
No. means number.
Elev. means elevation.
Ave. means Avenue.
Concrete curb to be constructed shown thus ____ in section thus
Concrete sidewalk to be constructed shown thus ____ in section thus
4"x3 ft. concrete gutter to be constructed shown thus ____ in section thus
5" Oil Macadam pavement to be constructed shown thus ____ in section thus

TITLE TO STREET

Title of Fifth Street to City of San Bernardino is by dedication of the Rancho San Bernardino as recorded in book 7 of Maps, page 2, records of San Bernardino County Calif.

GRADE ORDINANCE

Grade of Fifth Street established January 7, 1924, Ord. No. 1088

Plan adopted May 31. — 1927.

PROFILE LEGEND

Black line shows present surface of ground.
Red line shows grade to which work shall be done.

Scales { Horizontal-1"=40'
Vertical-1"=4'

Note: All elevations shown red ink are in feet and are above plane which is 1045.28 ft. below the City Bench Mark as established by Ord. No. 383 City of San Bernardino.