PART Nº 1

PLANS AND PROFILES Nº 947-A

FOR THE IMPROVEMENT OF

I STREET

BETWEEN

VAN NESS AVENUE AND COLTON AVENUE

IN THE

CITY OF SAN BERNARDINO, CALIFORNIA.

JANUARY 1928

W.P. BURRITT,
CITY ENGINEER

PLAN ADOPTED March 12, 1928.

MAR 5 1928
W.P. Burritt

NOTE:
All curb returns shall be constructed with a 6' radius unless otherwise specified upon plan.

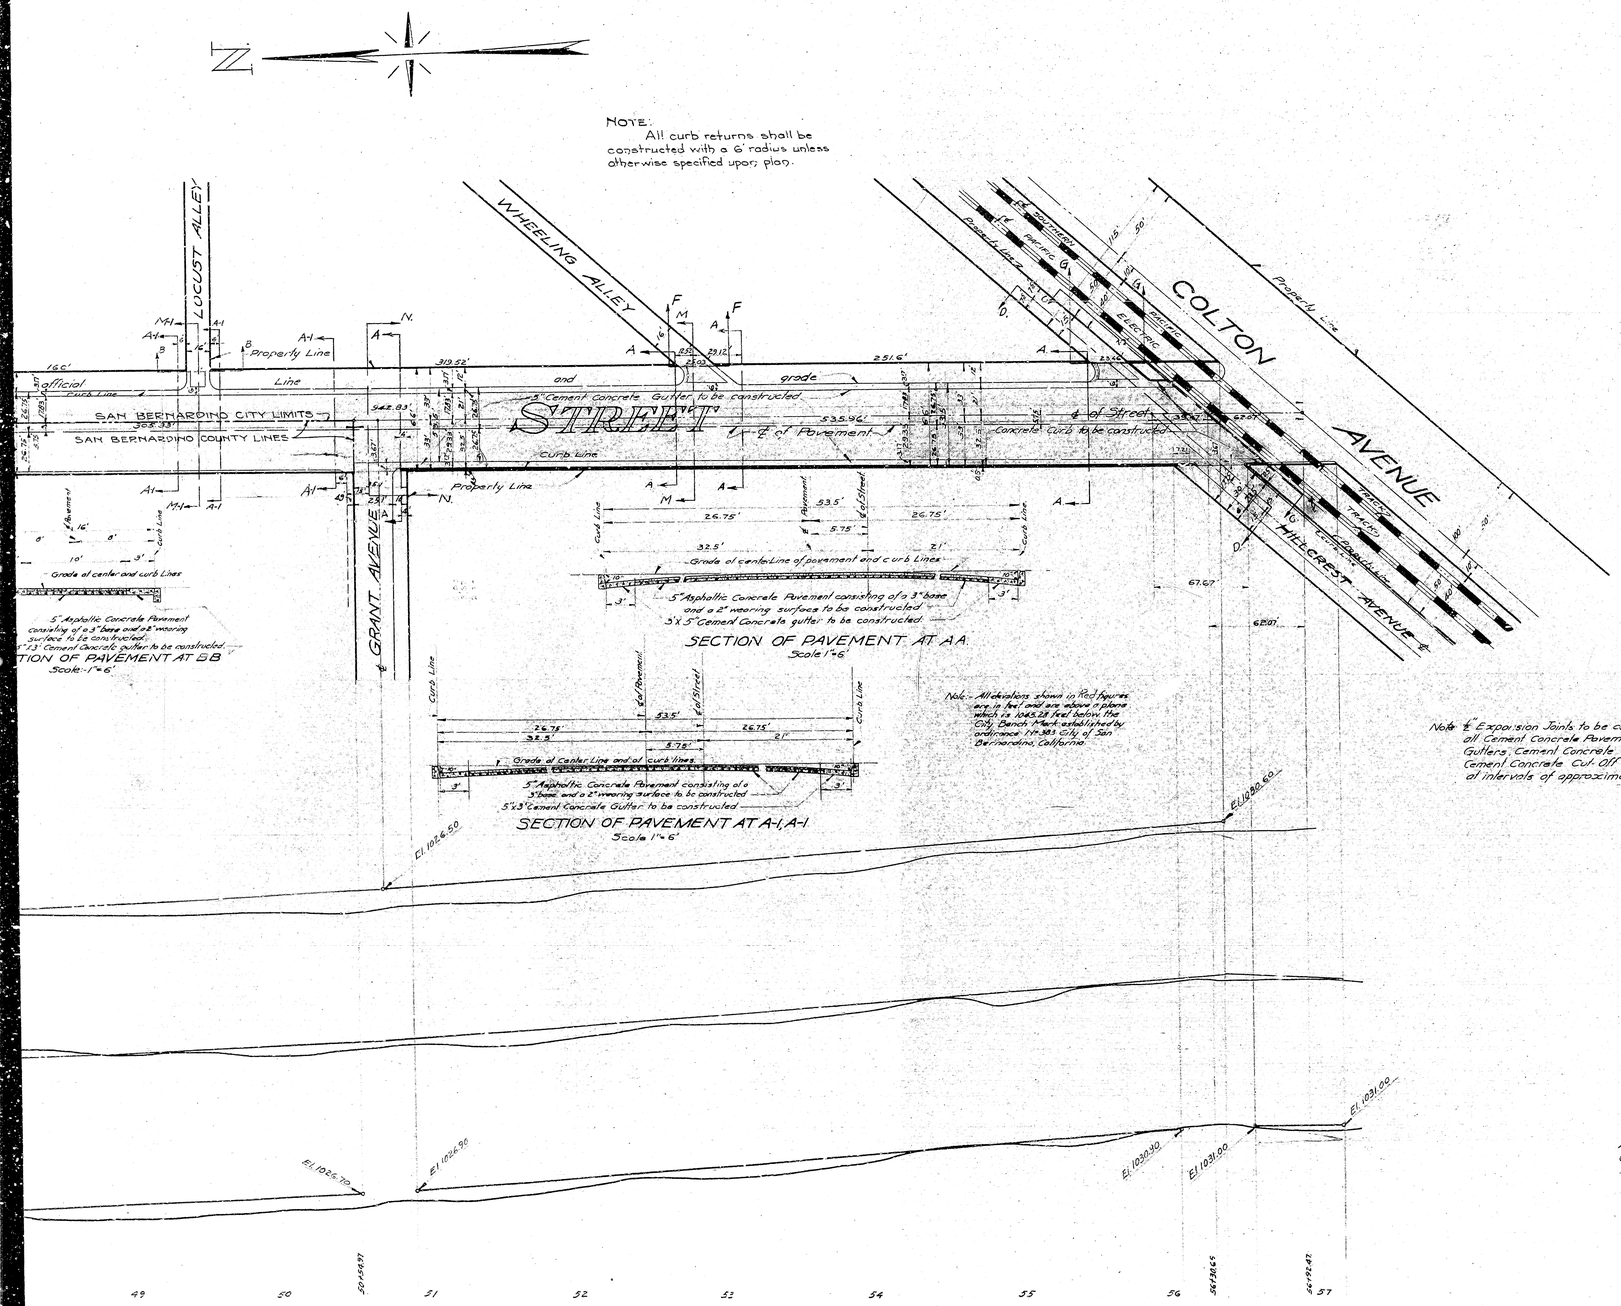

TITLE TO STREET

Title of the City of San Bernardino to I Street was granted by dedication of the Rancho of San Bernardino as recorded in Book 7 of Maps at page 2, and by the dedication of Lincoln Subdivision as recorded in Book 3 of Maps at page 54, records of San Bernardino County California.

GRADE ORDINANCES

Grade established by Ordinances No. 1079 and 1205.

— LEGEND —

" or in. means inch or inches.
' or ft means feet or feet.
No means number.
El means elevation.
Concrete Curb to be constructed shown thus in plan ____ thus in section
5" Cement Concrete gutter to be constructed shown thus in plan ____ thus in section
5" Asphaltic Concrete pavement to be constructed shown thus in plan ____ thus in section
5" Cement Concrete Pavement to be constructed shown thus in plan ____ thus in section
Cement Concrete Cut-Off Walls to be constructed shown thus in plan ____ thus in section
18" Corrugated Iron Pipe Culvert to be constructed shown thus in plan
Cement Concrete Headwalls to be constructed shown thus on plan

PROFILE LEGEND

Approximate Present Surface of ground shown by black lines.
Grade to which work shall be done shown by red Lines.
Scale:- Horizontal 1"=40' Vertical 1"=4'

PART Nº 1

PLANS AND PROFILES Nº 947-A

FOR THE IMPROVEMENT OF

I STREET

BETWEEN

VAN NESS AVENUE AND COLTON AVENUE

IN THE

CITY OF SAN BERNARDINO, CALIFORNIA.

JANUARY 1928

W.P. BURRITT,
CITY ENGINEER

PLAN ADOPTED March 12, 1928.

MAR 5 1928
W.P. Burritt

NOTE:
All curb returns shall be constructed with a 6' radius unless otherwise specified upon plan.

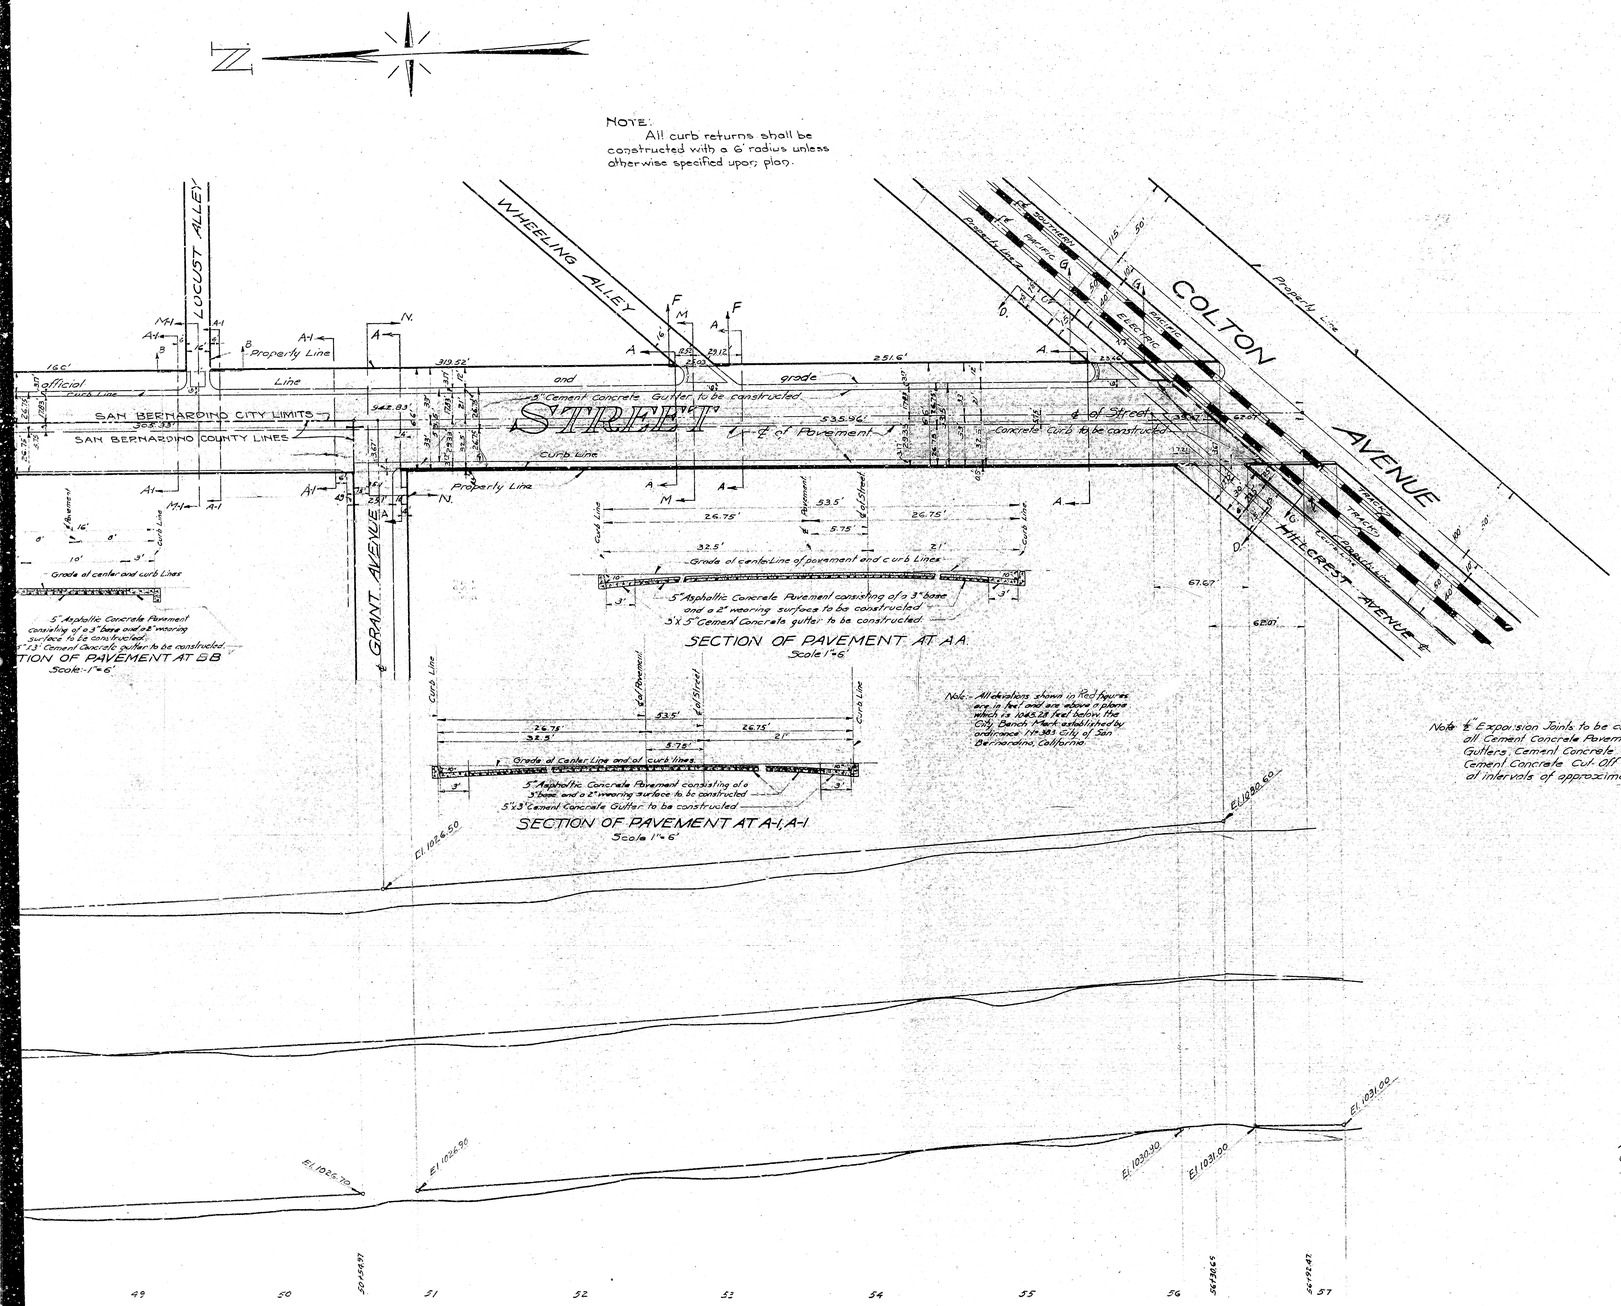

TITLE TO STREET

Title of the City of San Bernardino to I Street was granted by dedication of the Rancho of San Bernardino as recorded in Book 7 of Maps at page 2, and by the dedication of Lincoln Subdivision as recorded in Book 3 of Maps at page 54, records of San Bernardino County California.

GRADE ORDINANCES

Grade established by Ordinances No. 1079 and 1205.

— LEGEND —

" or in. means inch or inches.
' or ft means feet or feet.
No means number.
El means elevation.
Concrete Curb to be constructed shown thus in plan ____ thus in section
5" Cement Concrete gutter to be constructed shown thus in plan ____ thus in section
5" Asphaltic Concrete pavement to be constructed shown thus in plan ____ thus in section
5" Cement Concrete Pavement to be constructed shown thus in plan ____ thus in section
Cement Concrete Cut-Off Walls to be constructed shown thus in plan ____ thus in section
18" Corrugated Iron Pipe Culvert to be constructed shown thus in plan
Cement Concrete Headwalls to be constructed shown thus on plan

PROFILE LEGEND

Approximate Present Surface of ground shown by black lines.
Grade to which work shall be done shown by red Lines.
Scale:- Horizontal 1"=40' Vertical 1"=4'