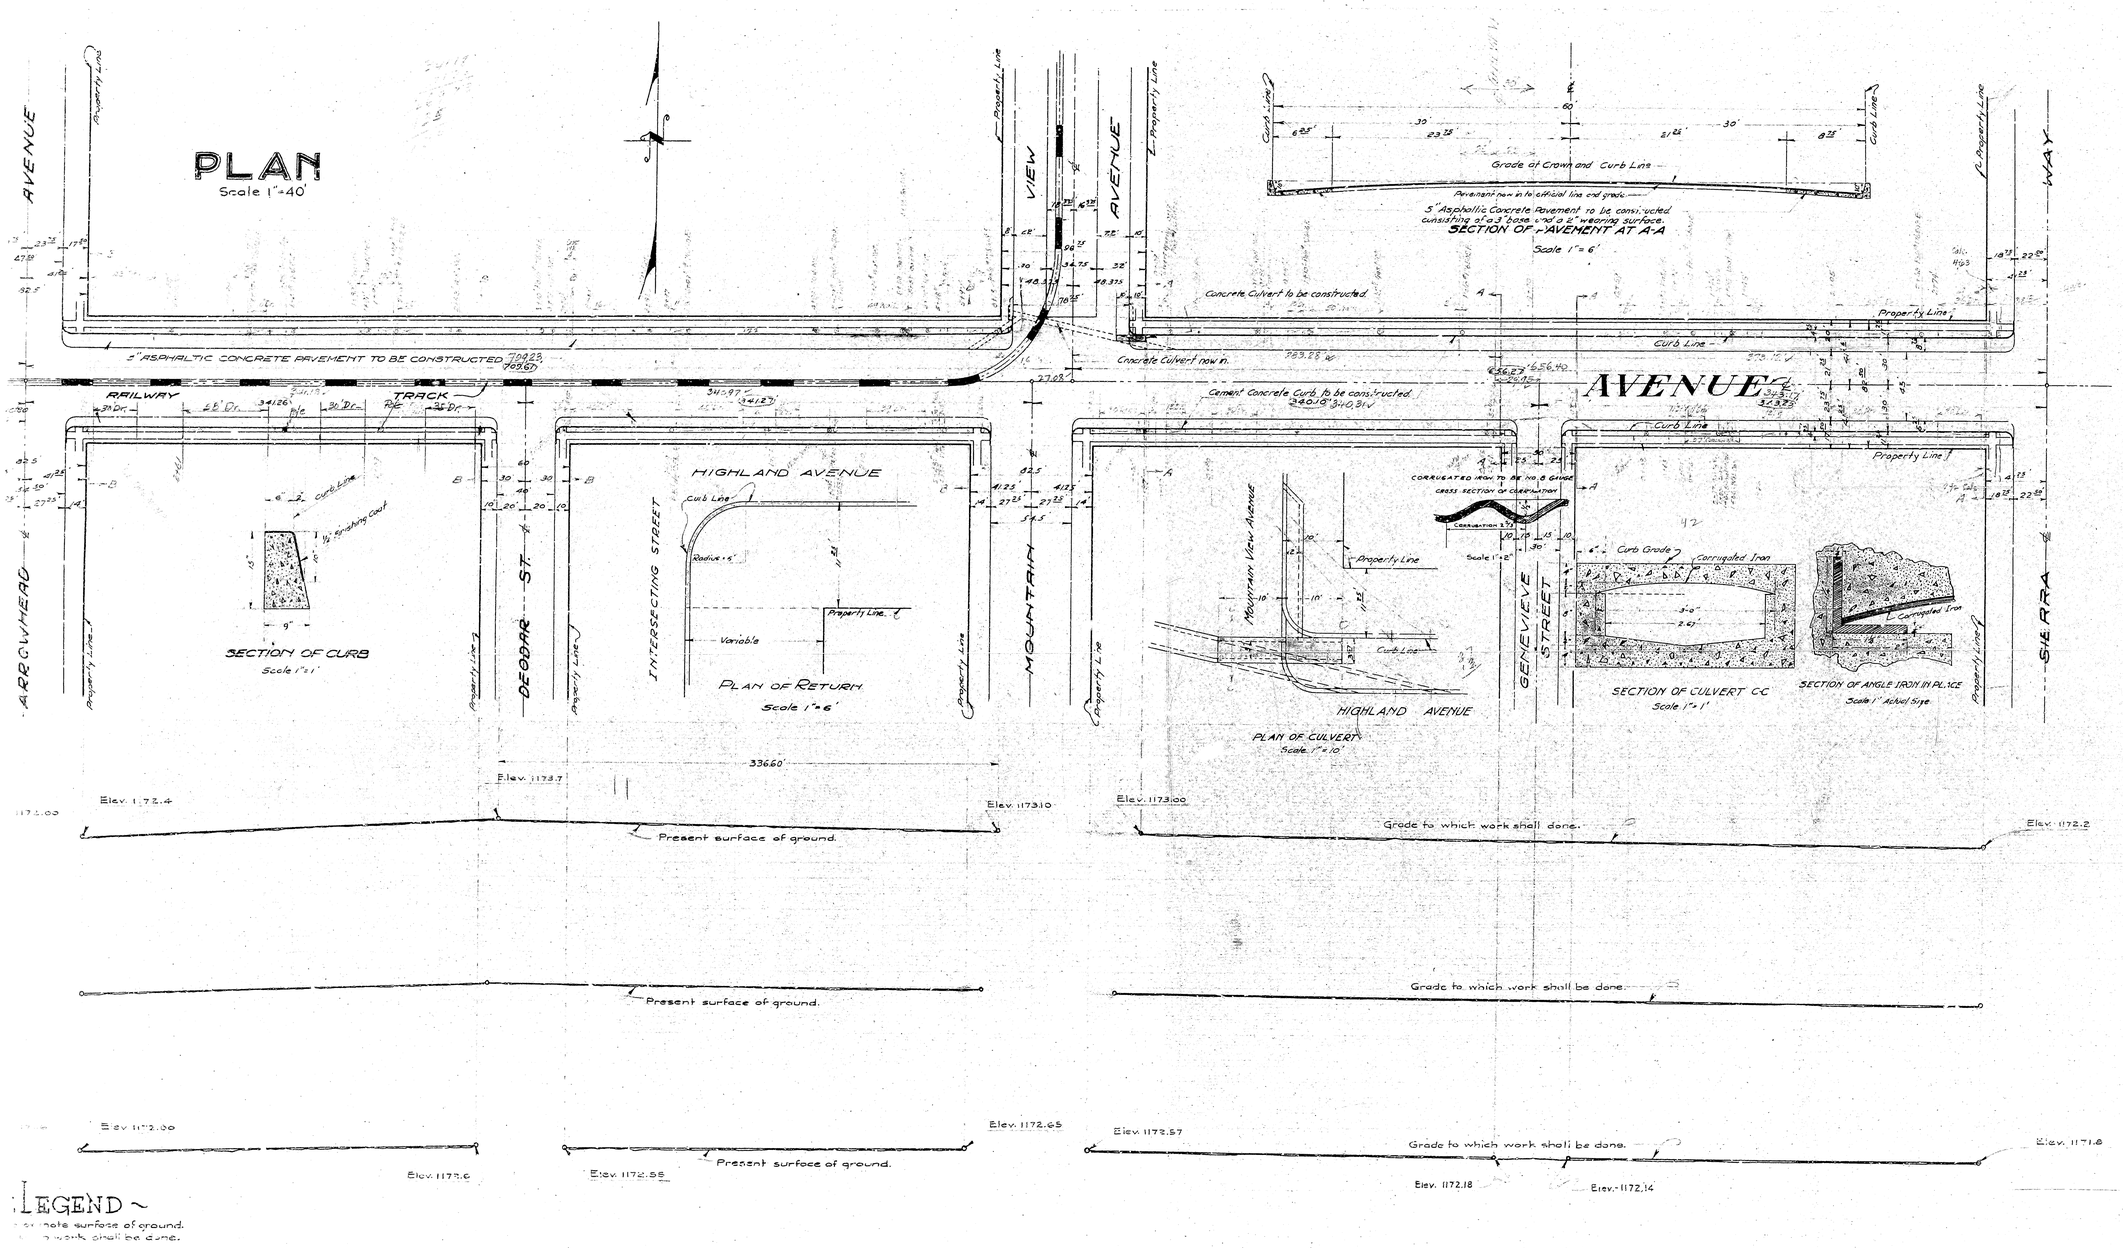

SHEET Nº 1

PLAN Nº 952
for
THE IMPROVMENT OF
HIGHLAND AVENUE
from
E STREET TO SIERRA WAY

City Of San Bernardino, Calif.

October 1927

W. P. Burritt
City Engineer

~ LEGEND ~

"or in means inch or inches.
or ft means foot or feet.
St means street.
Ave means avenue.
Nº means number.
℄ means center line.
Elev means elevation.
Cement concrete curb to be constructed shown thus
5" Asphaltic Concrete pavement to be constructed shown
Pacific Electric Railway Co's track shown thus
Type Nº 1500 Marbelite post to be reconstructed shown thus
Type Nº 1500C Marbelite post previously constructed shown
Plan of wiring to be reconstructed for side lights shown
1¼" Conduit to be reconstructed shown thus
Plan of wiring to be reconstructed for top lights shown
Ground ts shown thus
Concrete culvert to be constructed shown thus

TITLE

Title to Highland Av is by dedication as part of the San Bernardino Ran as recorded in Book 7 of Maps Page 2, Records of San Bernardino County, California

GRADE

Grade of Highland Avenue established February 21, 1927
Grade " " " " December 21,

Width of Sidewalks on Highland Avenue established

Plan Adopted - November 21, 1927.

"NOTE"

All elevations shown in "Red" figures are in feet and are above a plane which is 10.328' below the City Bench Mark as established by Ordinance Nº 283 of City of San Bernardino, Calif.

LEGEND ~

or note surface of ground.
work shall be done.

W. P. Burritt

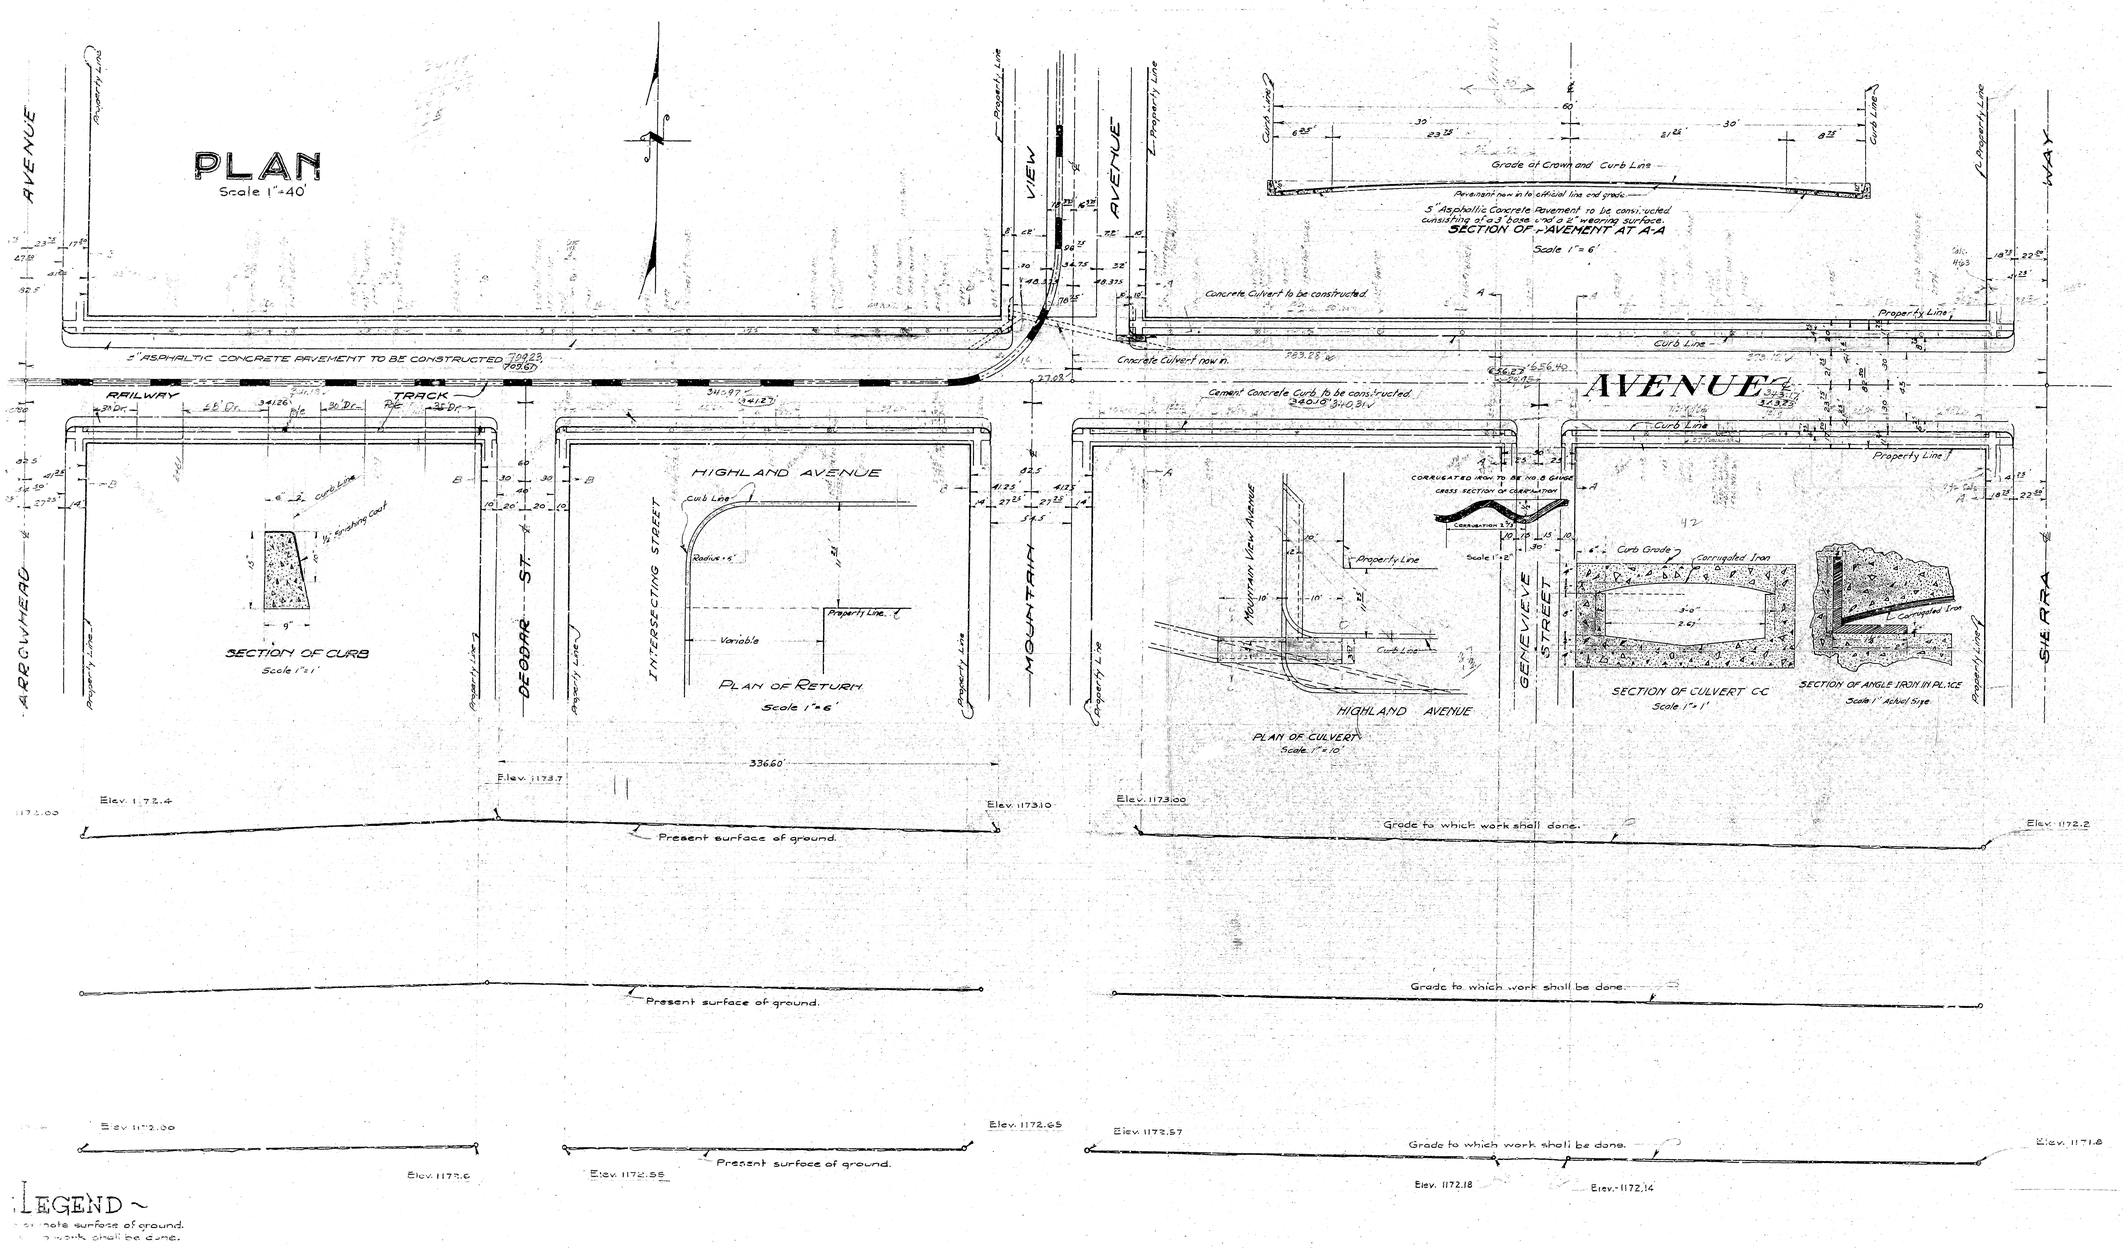

SHEET Nº 1

PLAN Nº 952
for
THE IMPROVMENT OF
HIGHLAND AVENUE
from
E STREET TO SIERRA WAY

City Of San Bernardino, Calif.

October 1927

W. P. Burritt
City Engineer

~ LEGEND ~

"or in means inch or inches.
or ft means foot or feet.
St means street.
Ave means avenue.
Nº means number.
℄ means center line.
Elev means elevation.
Cement concrete curb to be constructed shown thus
5" Asphaltic Concrete pavement to be constructed shown
Pacific Electric Railway Co's track shown thus
Type Nº 1500 Marbelite post to be reconstructed shown thus
Type Nº 1500C Marbelite post previously constructed shown
Plan of wiring to be reconstructed for side lights shown
1¼" Conduit to be reconstructed shown thus
Plan of wiring to be reconstructed for top lights shown
Ground ts shown thus
Concrete culvert to be constructed shown thus

TITLE

Title to Highland Av is by dedication as part of the San Bernardino Ran as recorded in Book 7 of Maps Page 2, Records of San Bernardino County, California

GRADE

Grade of Highland Avenue established February 21, 1927
Grade " " " " December 21,

Width of Sidewalks on Highland Avenue established

Plan Adopted - November 21, 1927.

"NOTE"

All elevations shown in "Red" figures are in feet and are above a plane which is 10.328' below the City Bench Mark as established by Ordinance Nº 283 of City of San Bernardino, Calif.

LEGEND ~

or note surface of ground.
work shall be done.

W. P. Burritt