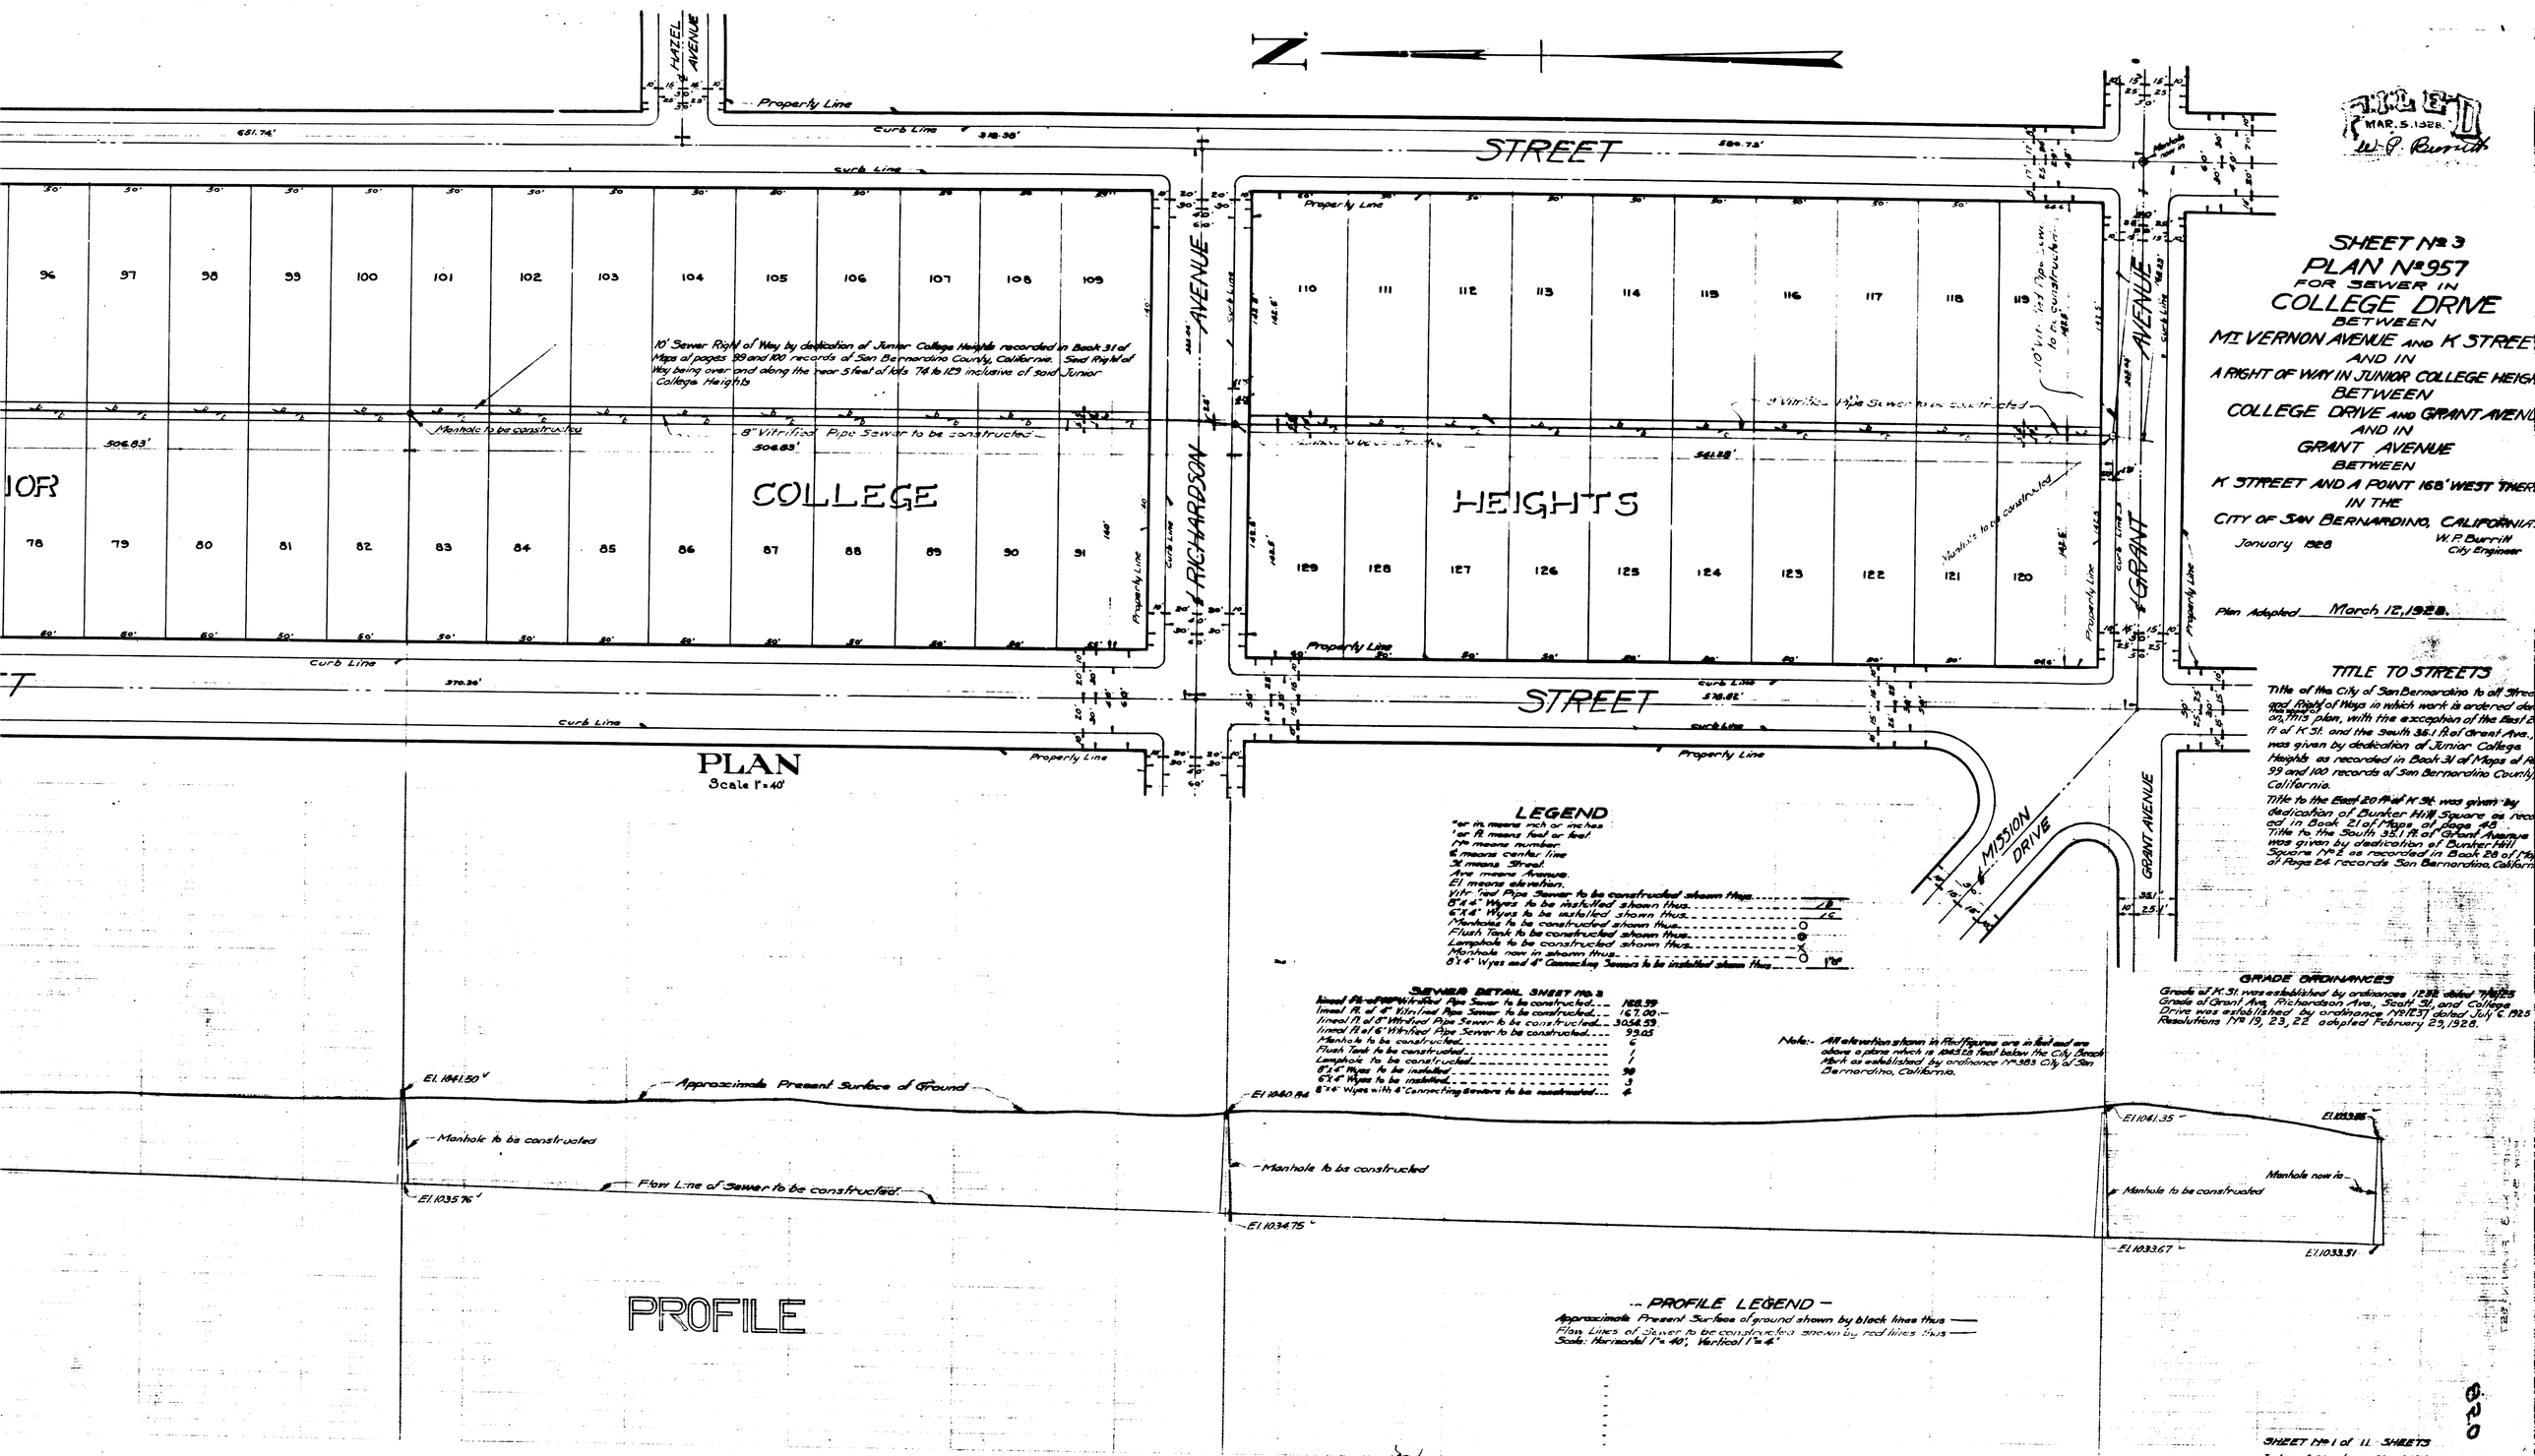
HAZEL AVENUE
Property Line
Curb Line
STREET
10' Sewer Right of Way by dedication of Junior College Heights recorded in Book 31 of Maps at pages 99 and 100 records of San Bernardino County, California. Said Right of Way being over and along the rear 5 feet of lots 74 to 129 inclusive of said Junior College Heights
Manhole to be constructed
8" Vitrified Pipe Sewer to be constructed
COLLEGE
HEIGHTS
RICHARDSON AVENUE
GRANT AVENUE
MISSION DRIVE
PLAN
Scale 1"=40'
LEGEND
"or in. means inch or inches
' or ft. means foot or feet
No means number
℄ means center line
St means Street
Ave means Avenue
El. means elevation
Vitrified Pipe Sewer to be constructed shown thus
6"x4" Wyes to be installed shown thus
6"x4" Wyes to be installed shown thus
Manholes to be constructed shown thus
Flush Tank to be constructed shown thus
Lamphole to be constructed shown thus
Manhole now in shown thus
6"x4" Wyes and 4" Connecting Sewers to be installed shown thus
SEWER DETAIL SHEET No. 3
lineal ft. of 8" Vitrified Pipe Sewer to be constructed 128.59
lineal ft. of 6" Vitrified Pipe Sewer to be constructed 167.00
lineal ft. of 8" Vitrified Pipe Sewer to be constructed 3054.59
lineal ft. of 6" Vitrified Pipe Sewer to be constructed 99.05
Manhole to be constructed 6
Flush Tank to be constructed 1
Lamphole to be constructed 1
6"x4" Wyes to be installed 30
6"x4" Wyes to be installed 3
6"x4" Wyes with 4" Connecting Sewers to be constructed 4
Note:- All elevation shown in Red figures are in feet and are above a datum which is 995.25 feet below the City Bench Mark as established by ordinance No. 383 City of San Bernardino, California.
Approximate Present Surface of Ground
Manhole to be constructed
Flow Line of Sewer to be constructed
El. 1041.50
El. 1035.76
El. 1040.94
El. 1034.75
El. 1041.35
El. 1033.67
El. 1033.51
Manhole now in
PROFILE
-- PROFILE LEGEND --
Approximate Present Surface of ground shown by black lines thus
Flow Lines of Sewer to be constructed shown by red lines thus
Scale: Horizontal 1"=40', Vertical 1"=4'
MAR. 5. 1928.
W. P. Burrill
SHEET No 3
PLAN No 957
FOR SEWER IN
COLLEGE DRIVE
BETWEEN
MT VERNON AVENUE AND K STREET
AND IN
A RIGHT OF WAY IN JUNIOR COLLEGE HEIGHTS
BETWEEN
COLLEGE DRIVE AND GRANT AVENUE
AND IN
GRANT AVENUE
BETWEEN
K STREET AND A POINT 168' WEST THERE
IN THE
CITY OF SAN BERNARDINO, CALIFORNIA
January 1928
W. P. Burrill
City Engineer
Plan Adopted March 12, 1928.
TITLE TO STREETS
Title of the City of San Bernardino to all Streets and Rights of Ways in which work is ordered done on this plan, with the exception of the East 20 ft. of K St. and the South 35.1 ft. of Grant Ave. was given by dedication of Junior College Heights as recorded in Book 31 of Maps at Pages 99 and 100 records of San Bernardino County, California.
Title to the East 20 ft. of K St. was given by dedication of Bunker Hill Square as recorded in Book 21 of Maps, at page 43.
Title to the South 35.1 ft. of Grant Avenue was given by dedication of Bunker Hill Square No 2 as recorded in Book 28 of Maps at Page 24 records San Bernardino, California.
GRADE ORDINANCES
Grade of K St. was established by ordinances 1232 dated May 25
Grade of Grant Ave, Richardson Ave., Scott St. and College Drive was established by ordinance No 1237 dated July 6, 1925
Resolutions No 19, 23, 22 adopted February 23, 1928.
SHEET No 1 of 11 SHEETS
Index of Sheets on Sheet No 1.

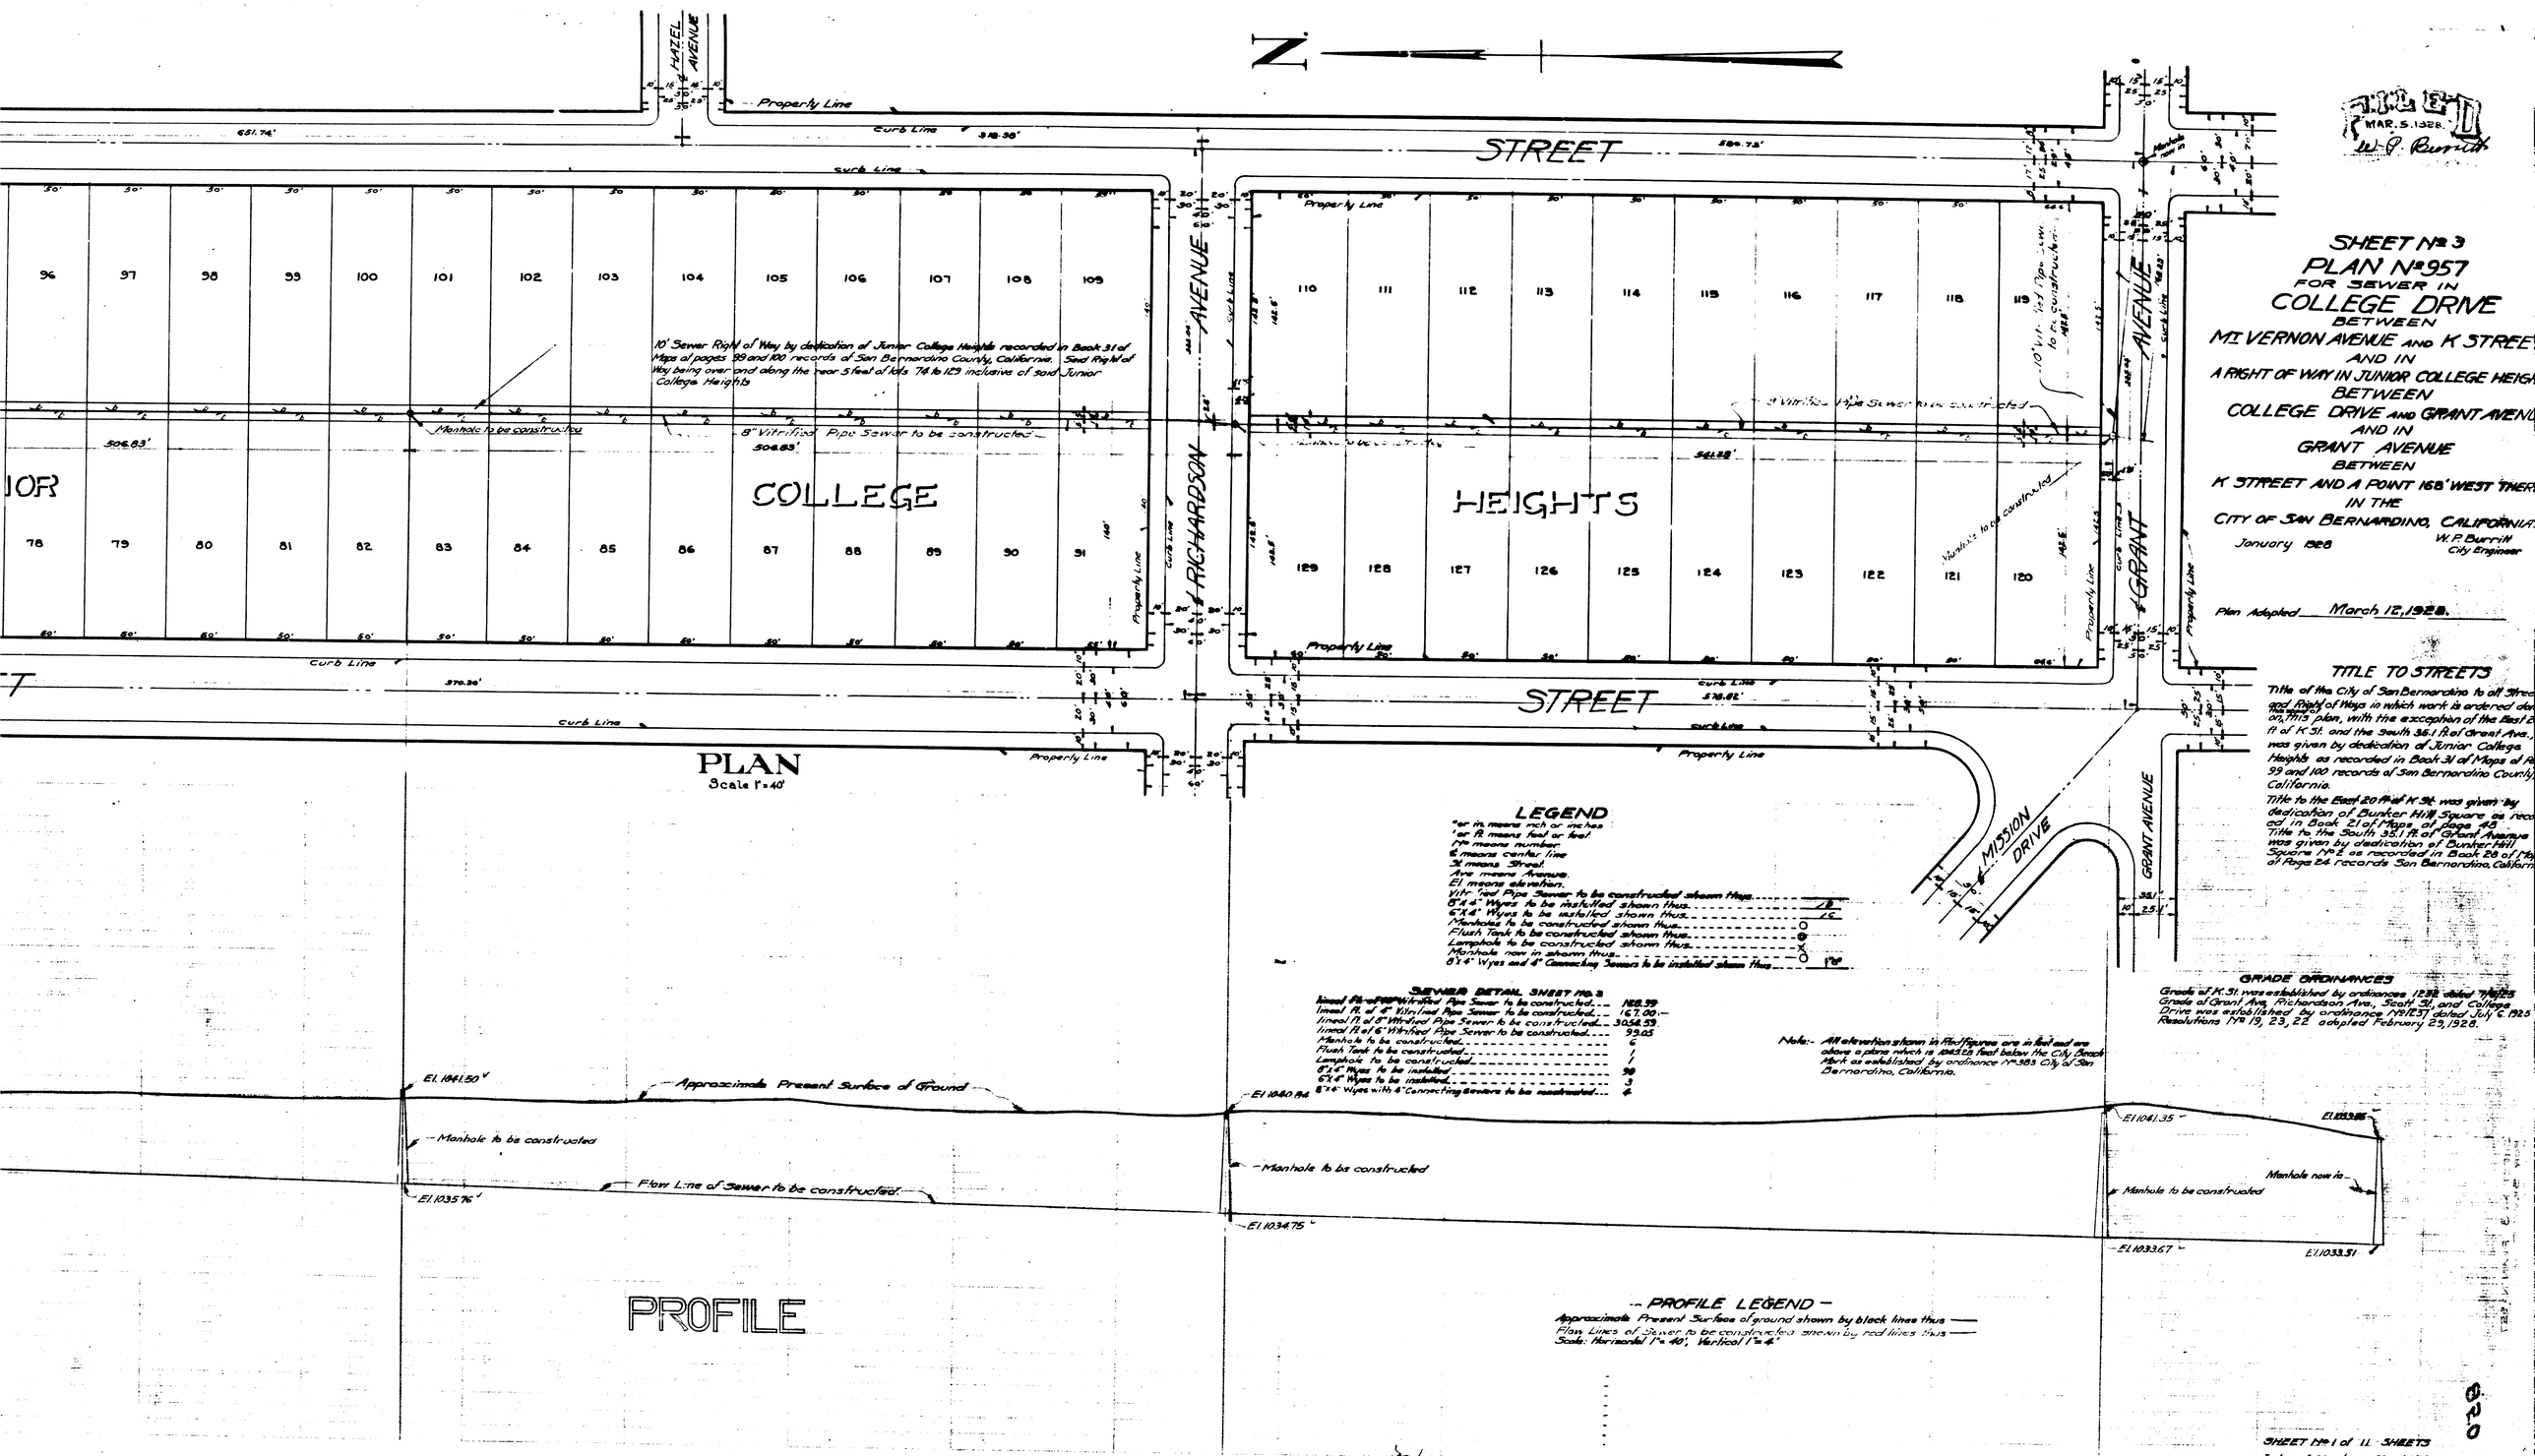
HAZEL AVENUE
Property Line
Curb Line
STREET
10' Sewer Right of Way by dedication of Junior College Heights recorded in Book 31 of Maps at pages 99 and 100 records of San Bernardino County, California. Said Right of Way being over and along the rear 5 feet of lots 74 to 129 inclusive of said Junior College Heights
Manhole to be constructed
8" Vitrified Pipe Sewer to be constructed
COLLEGE
HEIGHTS
RICHARDSON AVENUE
GRANT AVENUE
MISSION DRIVE
PLAN
Scale 1"=40'
LEGEND
"or in. means inch or inches
' or ft. means foot or feet
No means number
℄ means center line
St means Street
Ave means Avenue
El. means elevation
Vitrified Pipe Sewer to be constructed shown thus
6"x4" Wyes to be installed shown thus
6"x4" Wyes to be installed shown thus
Manholes to be constructed shown thus
Flush Tank to be constructed shown thus
Lamphole to be constructed shown thus
Manhole now in shown thus
6"x4" Wyes and 4" Connecting Sewers to be installed shown thus
SEWER DETAIL SHEET No. 3
lineal ft. of 8" Vitrified Pipe Sewer to be constructed 128.59
lineal ft. of 6" Vitrified Pipe Sewer to be constructed 167.00
lineal ft. of 8" Vitrified Pipe Sewer to be constructed 3054.59
lineal ft. of 6" Vitrified Pipe Sewer to be constructed 99.05
Manhole to be constructed 6
Flush Tank to be constructed 1
Lamphole to be constructed 1
6"x4" Wyes to be installed 30
6"x4" Wyes to be installed 3
6"x4" Wyes with 4" Connecting Sewers to be constructed 4
Note:- All elevation shown in Red figures are in feet and are above a datum which is 995.25 feet below the City Bench Mark as established by ordinance No. 383 City of San Bernardino, California.
Approximate Present Surface of Ground
Manhole to be constructed
Flow Line of Sewer to be constructed
El. 1041.50
El. 1035.76
El. 1040.94
El. 1034.75
El. 1041.35
El. 1033.67
El. 1033.51
Manhole now in
PROFILE
-- PROFILE LEGEND --
Approximate Present Surface of ground shown by black lines thus
Flow Lines of Sewer to be constructed shown by red lines thus
Scale: Horizontal 1"=40', Vertical 1"=4'
MAR. 5. 1928.
W. P. Burrill
SHEET No 3
PLAN No 957
FOR SEWER IN
COLLEGE DRIVE
BETWEEN
MT VERNON AVENUE AND K STREET
AND IN
A RIGHT OF WAY IN JUNIOR COLLEGE HEIGHTS
BETWEEN
COLLEGE DRIVE AND GRANT AVENUE
AND IN
GRANT AVENUE
BETWEEN
K STREET AND A POINT 168' WEST THERE
IN THE
CITY OF SAN BERNARDINO, CALIFORNIA
January 1928
W. P. Burrill
City Engineer
Plan Adopted March 12, 1928.
TITLE TO STREETS
Title of the City of San Bernardino to all Streets and Rights of Ways in which work is ordered done on this plan, with the exception of the East 20 ft. of K St. and the South 35.1 ft. of Grant Ave. was given by dedication of Junior College Heights as recorded in Book 31 of Maps at Pages 99 and 100 records of San Bernardino County, California.
Title to the East 20 ft. of K St. was given by dedication of Bunker Hill Square as recorded in Book 21 of Maps, at page 43.
Title to the South 35.1 ft. of Grant Avenue was given by dedication of Bunker Hill Square No 2 as recorded in Book 28 of Maps at Page 24 records San Bernardino, California.
GRADE ORDINANCES
Grade of K St. was established by ordinances 1232 dated May 25
Grade of Grant Ave, Richardson Ave., Scott St. and College Drive was established by ordinance No 1237 dated July 6, 1925
Resolutions No 19, 23, 22 adopted February 23, 1928.
SHEET No 1 of 11 SHEETS
Index of Sheets on Sheet No 1.